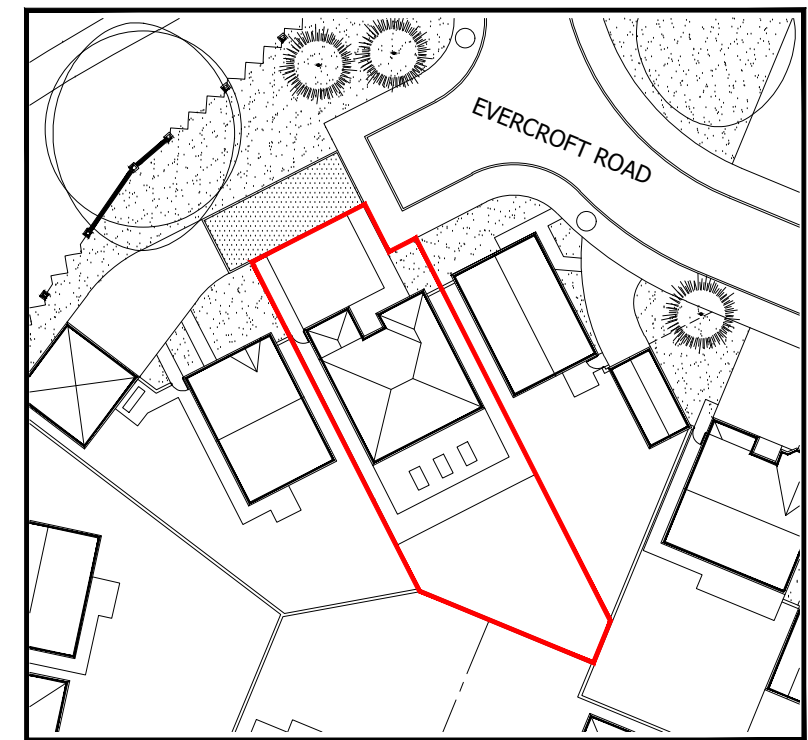
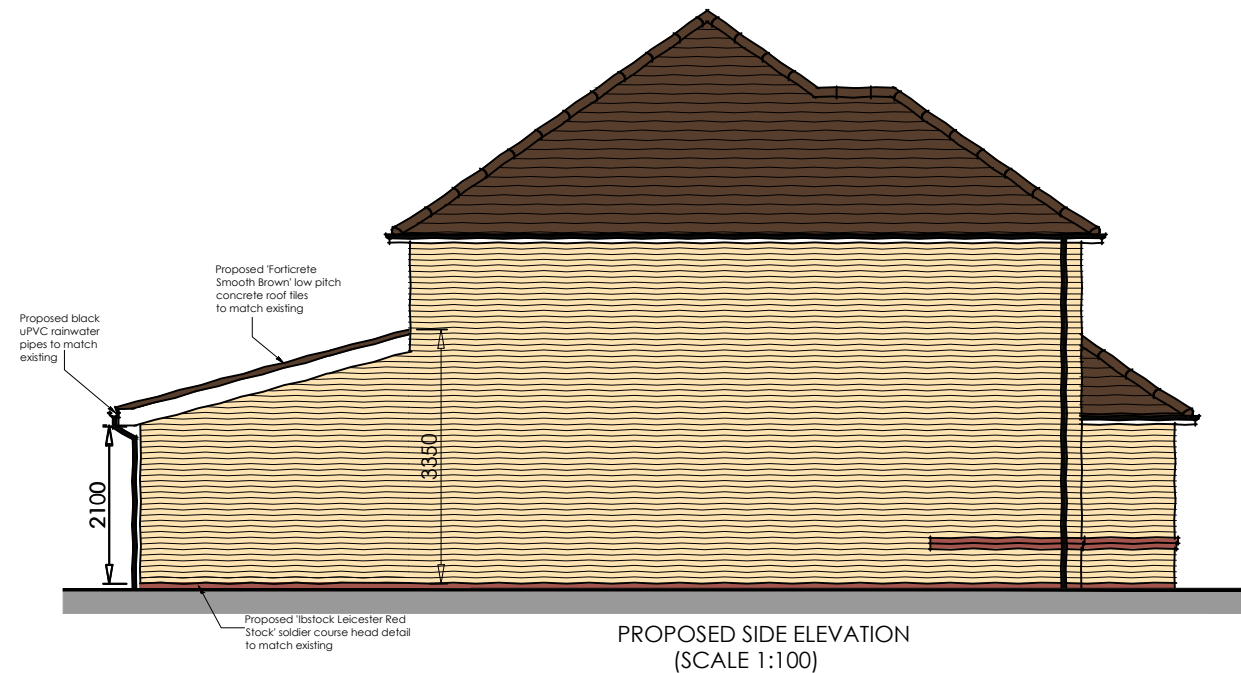
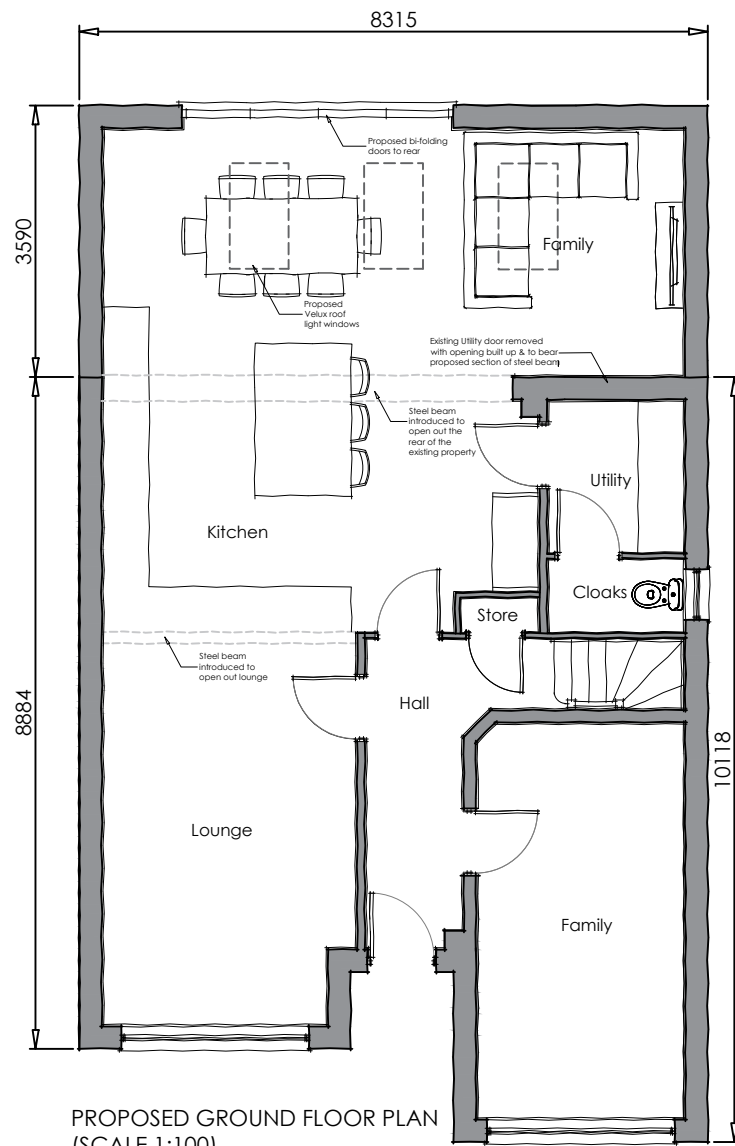


B Bi-fold detail amended to floor plan. A Notes corrected to front elevation & Bi fold door opening detailed.						05.03.24 29.02.24
PLANNING ISSUE						
Project Description Proposed Garage Conversion & Single Storey Rear Extension						Scale 1:100 & 1:500
Site Address 11 Evercroft Road Knowsley L14 7AF						Paper Size A3
Drawing Title Proposed Floor Plan & Elevations						Date Jan 2024
						Drawn AD
						Revision B
Note All dimensions/levels are to be checked on site and any discrepancies to be referred back to Architect prior to proceeding. All specifications, materials and workmanship to be in accordance with current Building Regulations. All component sizes and references are to be checked prior to materials order. The position of existing drain runs are to be checked and confirmed on site prior to proceeding with the works. All relevant boundary positions are to be dimensionally checked prior to proceeding with the works. This drawing is the copyright © and shall not be altered, copied, photographed or reproduced in any way without the consent of the Architect.						