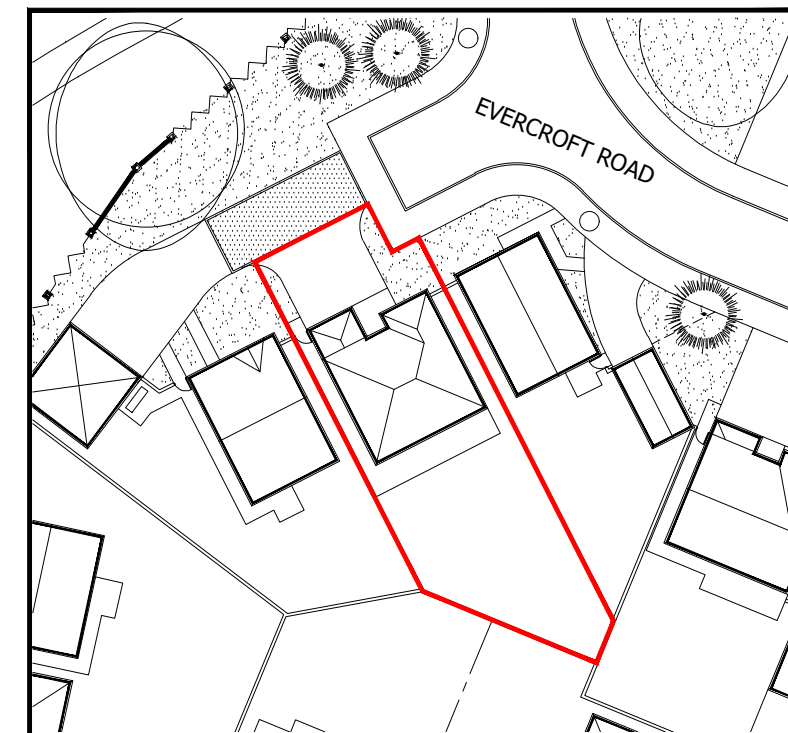
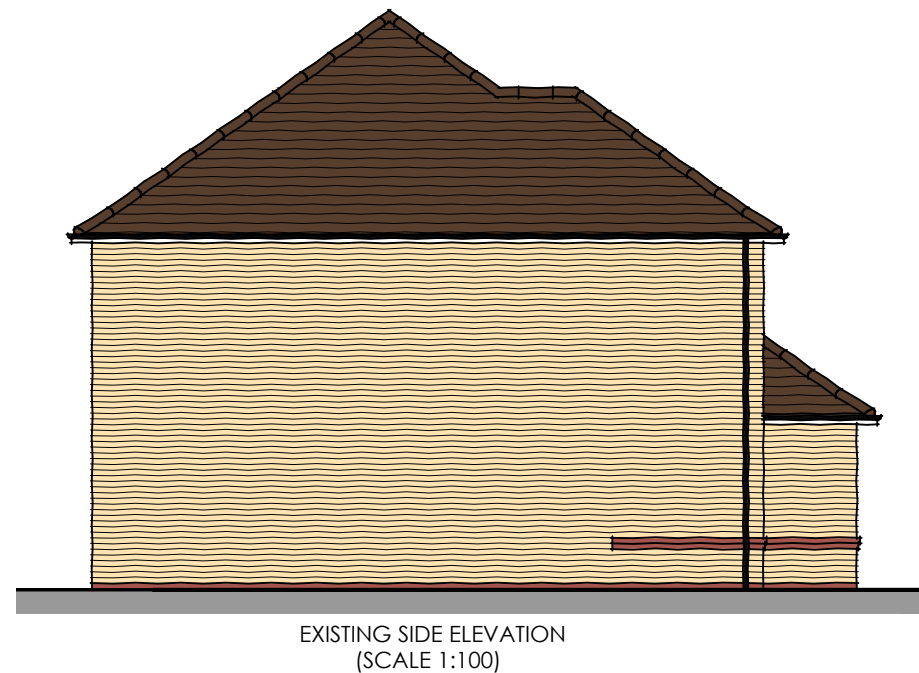
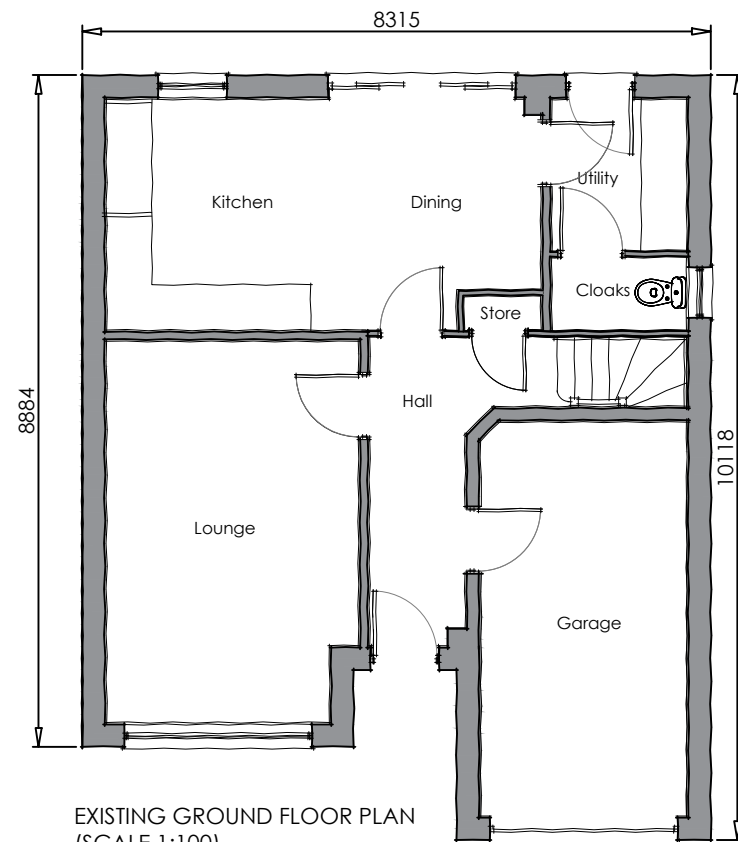


Existing Site Plan (Scale 1:500)					A Notes corrected to front elevation.		05/01/24	
PLANNING ISSUE								
Project Description				Scale	Paper Size	Date	Drawn	Revision
Proposed Garage Conversion & Single Storey Rear Extension				1:100 & 1:500	A3	Jan 2024	AD	A
Site Address				Drawing No.	ER11/PD/02			
11 Evercroft Road				Note				
Knowsley				All dimensions/levels are to be checked on site and any discrepancies to be referred back to Architect prior to proceeding.				
L14 7AF				All specifications, materials and workmanship to be in accordance with current Building Regulations.				
				All component sizes and references are to be checked prior to materials order. The position of existing drain runs are to be checked and confirmed on site prior to proceeding with the works. All relevant boundary positions are to be dimensionally checked prior to proceeding with the works.				
Drawing Title				This drawing is the copyright © and shall not be altered, copied, photographed or reproduced in any way without the consent of the Architect.				
Existing Floor Plan & Elevations								