


Existing Front Elevation

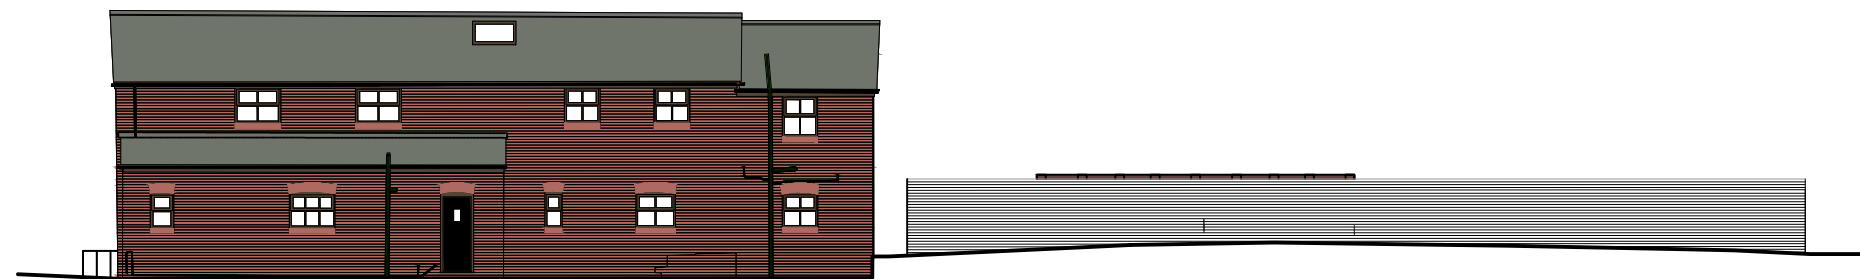

Proposed Front Elevation




Existing Rear Elevation



Proposed Rear Elevation

Ground to be leveled and french
drain to be installed.

 

A	Scale bar added as planners comments.	DS	03.07.23
rev	comments	initials	date



architects	Messey Design Group Ltd	telephone: 0151 207 9431
interior designers	Cleveland House	facsimile: 0151 207 9447
strategy planners	41 Shaw Street	e: info@mdg.design
quantity surveyors	Liverpool L8 1HL	w: www.mdg.design
principal designers		

client	Barry Molloy
--------	--------------

project	No description The Hovels, Tarbock Hall Tarbock Green, Prescot
---------	--

content	Existing and Proposed Elevations
---------	----------------------------------

scale	1:100	sheet	A1	date		drawn by		checked	
project number	261-01	drawing number	AL2/02	rev					A
purpose of issue									