





Walls to be demolished and rebuilt shown in **RED** dashed line.

New French drain shown in **BLUE** dashed line.

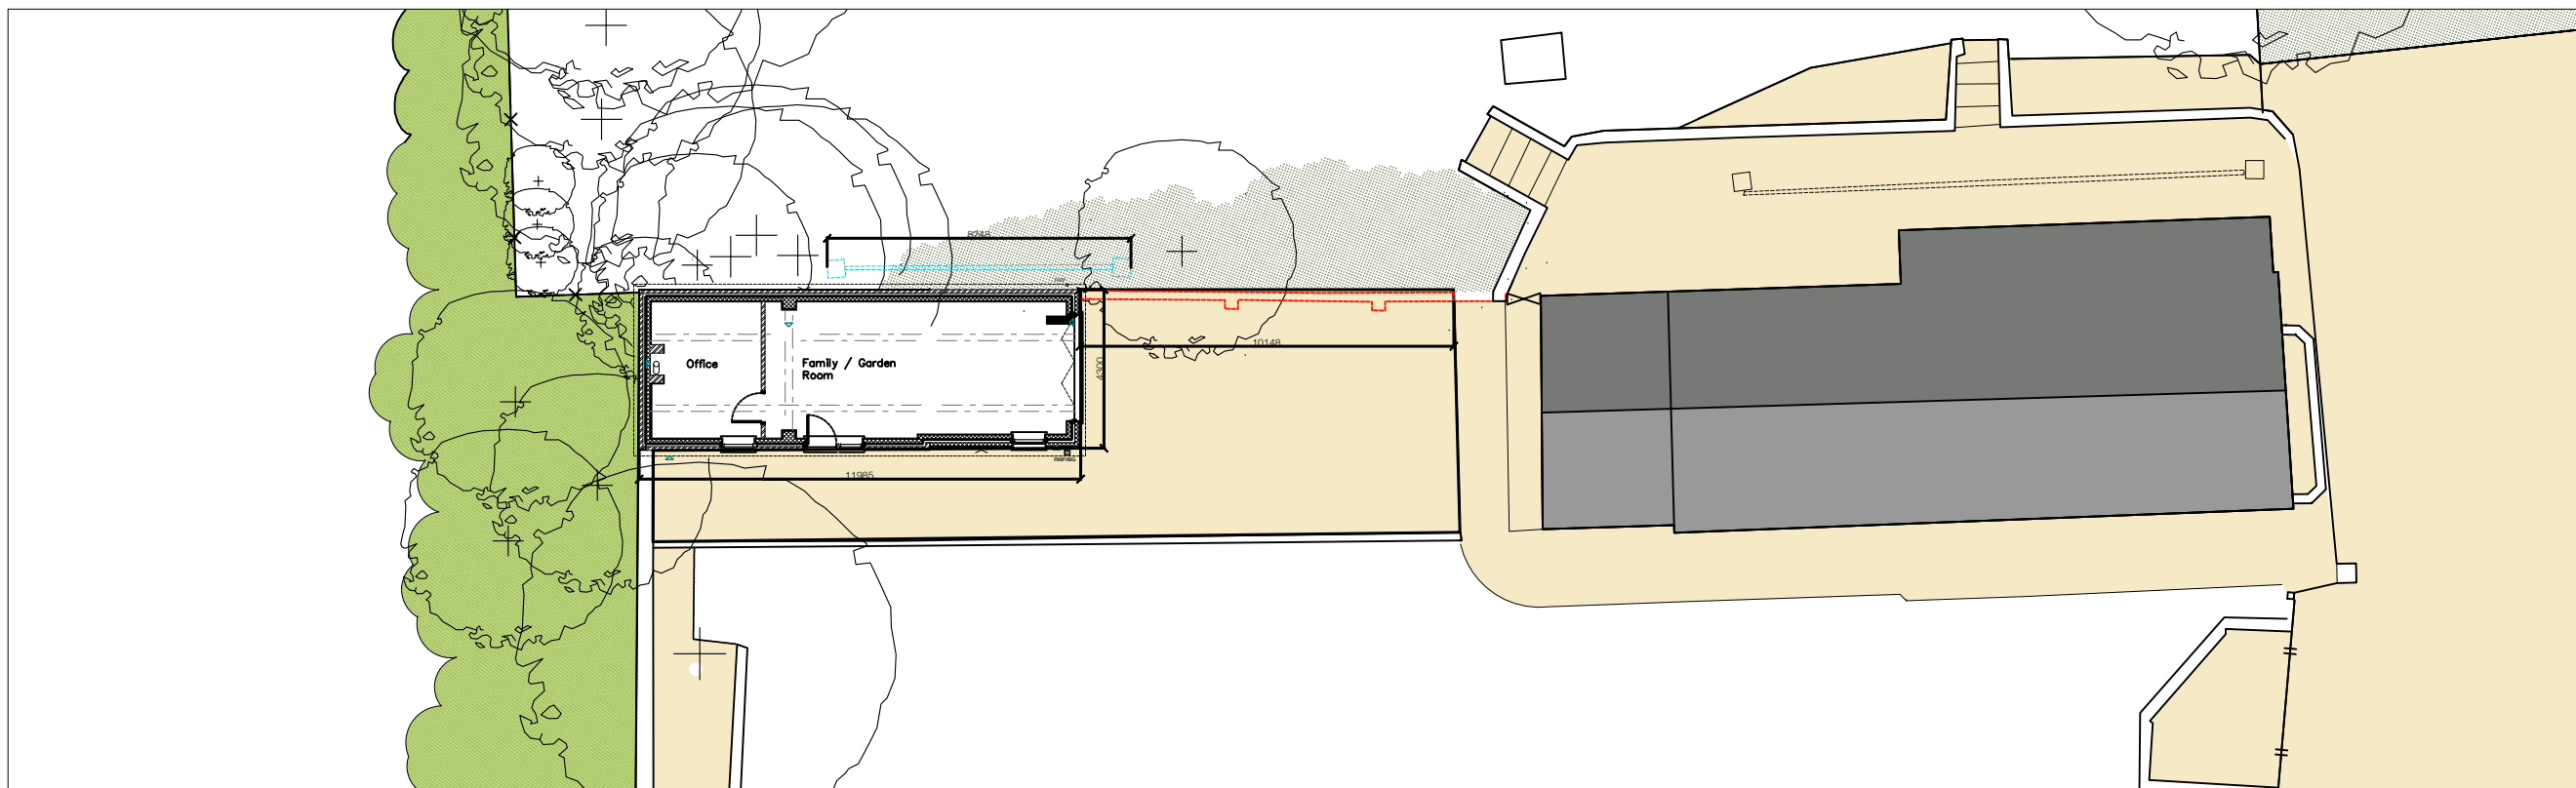


PROPOSED SITE PLAN

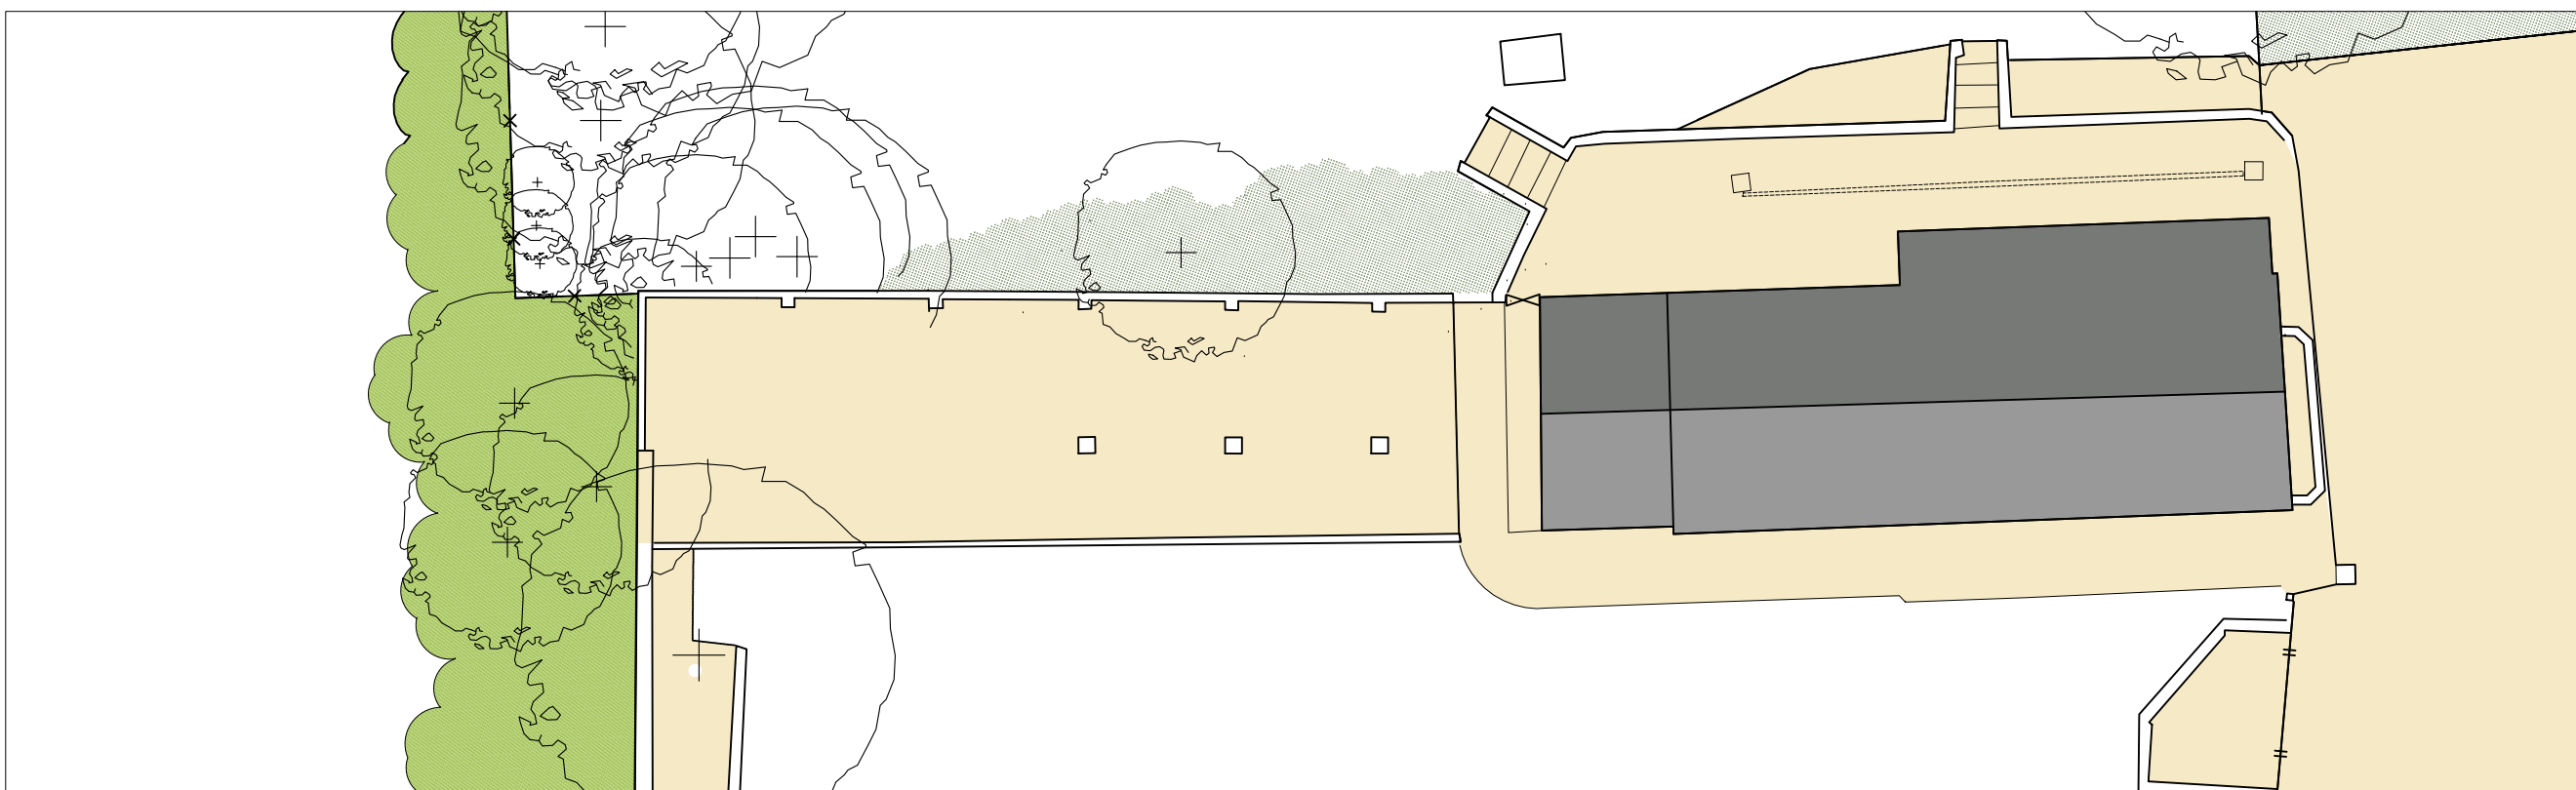

EXISTING SITE PLAN

Previous structure now demolished as granted
LBC application 18/00016/LBC

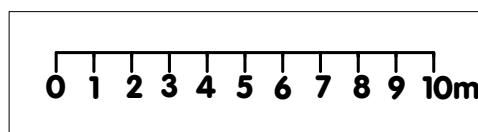

A	Scale bar added as planners comments.	DS	03.07.23
rev	comments	initials	date



architects
interior designers
strategy planners
quantity surveyors
principal designers

Messey Design Group Ltd
Cleveland House
41 Shaw Street
Liverpool L8 1HL

telephone: 0151 207 9431
facsimile: 0151 207 9447
e: info@mdg.design
w: www.mdg.design

client
Barry Molloy

project
No description
The Howels, Tarbock Hall
Tarbock Green, Prescot

content
Existing and Proposed Site Plan

scale 1:100	sheet A1	date	drawn by	checked
project number 261-01	drawing number AL2/01			rev A
purpose of issue				