

NOTES


ALL DIMENSIONS ARE TO BE CHECKED ON SITE.

ANY DISCREPANCIES ARE TO BE REPORTED TO THE ARCHITECT BEFORE ANY WORK COMMENCES.


THIS DRAWING SHALL NOT BE SCALED TO ASCERTAIN ANY DIMENSIONS WORK TO FIGURED DIMS ONLY.

READ IN CONJUNCTION WITH ALL RELEVANT DETAILS, SPECIFICATIONS, CONSULTANTS, SPECIALISTS AND SUBCONTRACTORS DRAWINGS / SPECIFICATIONS.

THIS DRAWING IS THE SUBJECT OF COPYRIGHT WHICH VESTS IN UNIT 3 DESIGN STUDIO LIMITED. IT IS AN INFRINGEMENT OF COPYRIGHT TO REPRODUCE THIS DRAWING, BY WHATEVER MEANS, INCLUDING ELECTRONIC, WITHOUT THE EXPRESS WRITTEN CONSENT OF UNIT 3 DESIGN STUDIO LIMITED WHICH RESERVES ALL RIGHTS

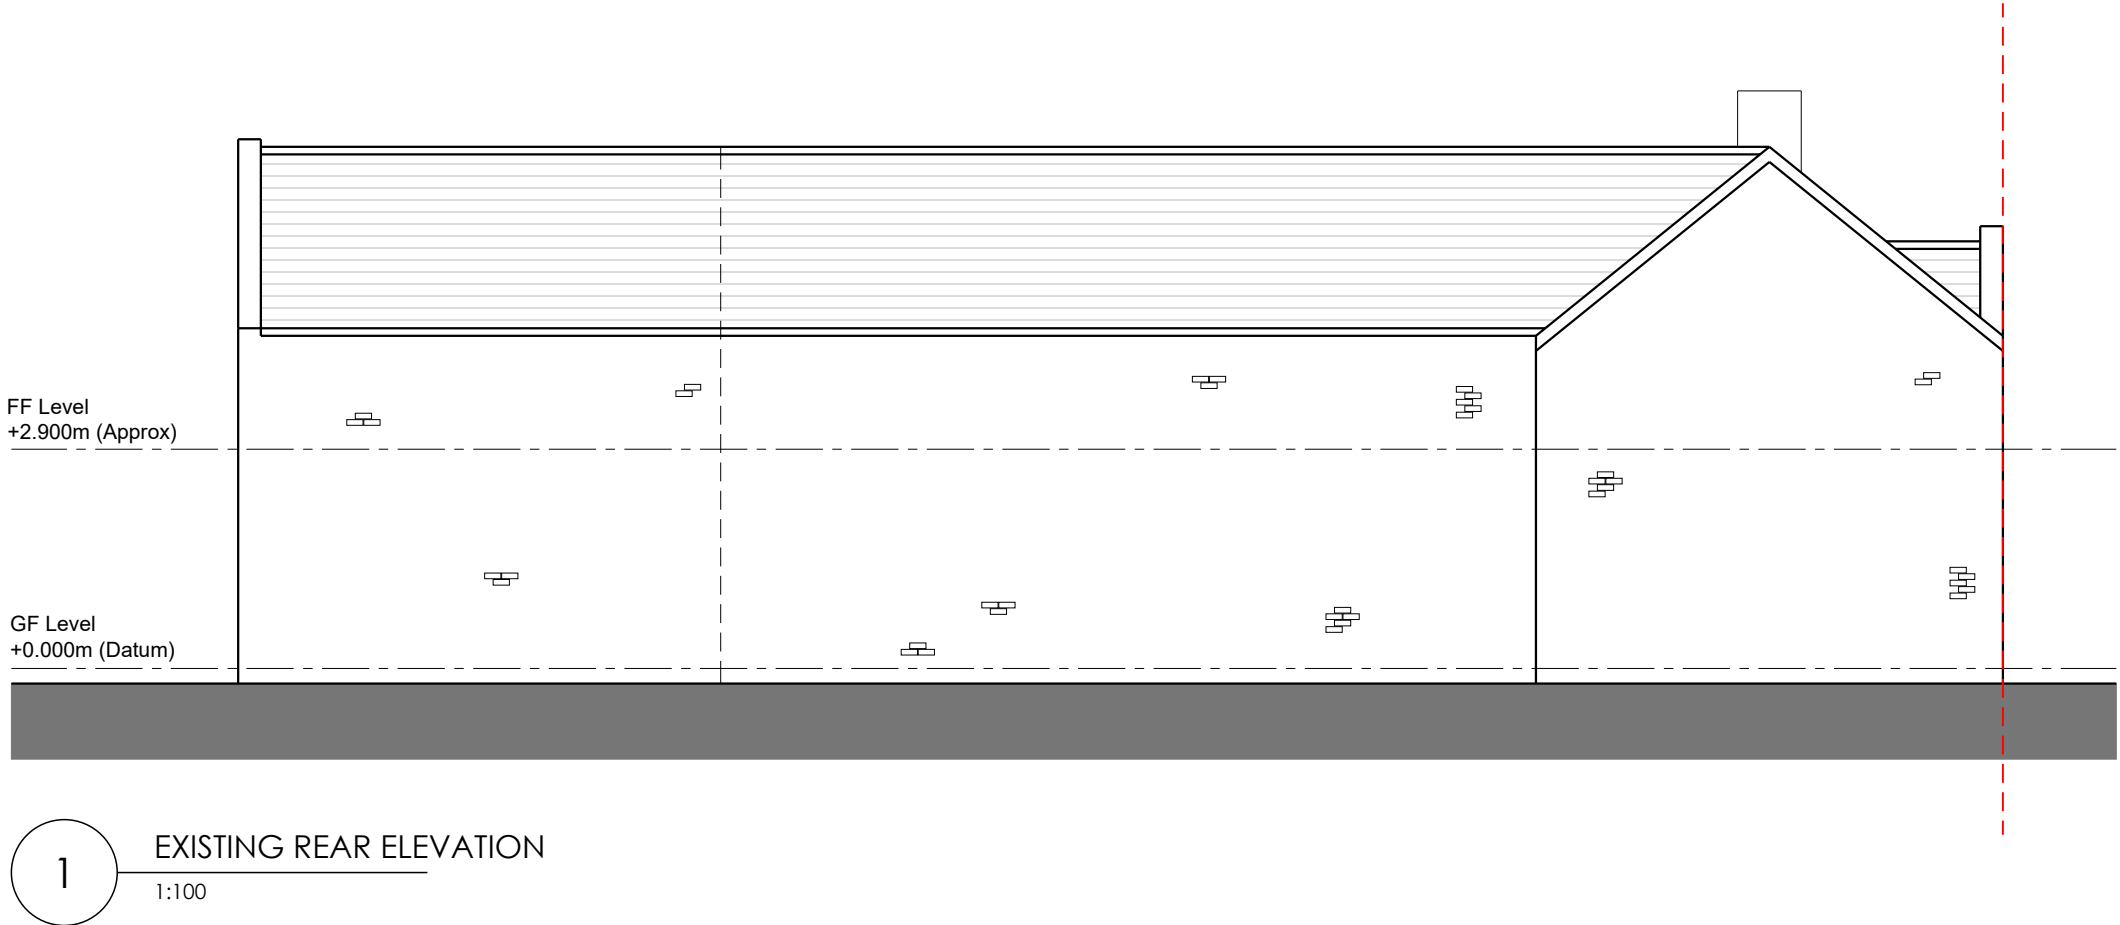

1 EXISTING REAR ELEVATION
1:100

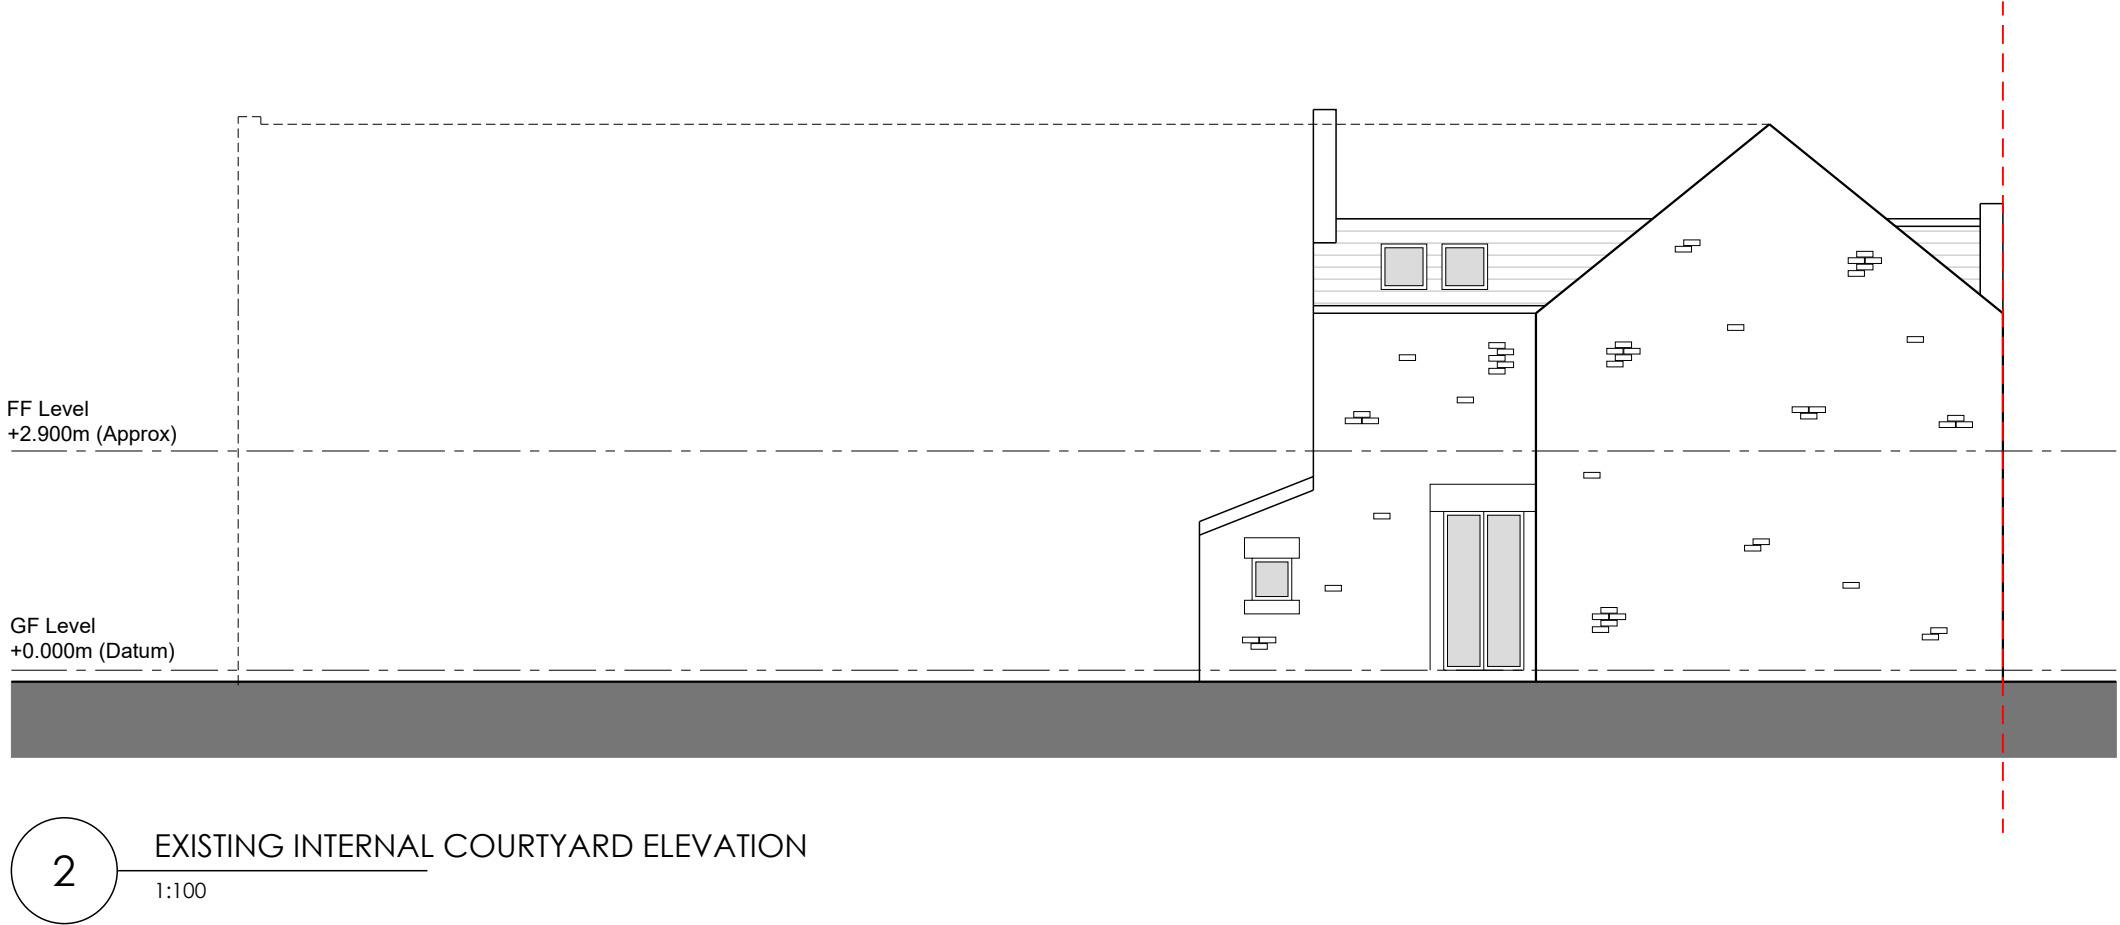

2 EXISTING INTERNAL COURTYARD ELEVATION
1:100




3 EXISTING INTERNAL COURTYARD ELEVATION
1:100




4 EXISTING ROAD ELEVATION
1:100



5 EXISTING INTERNAL COURTYARD ELEVATION
1:100

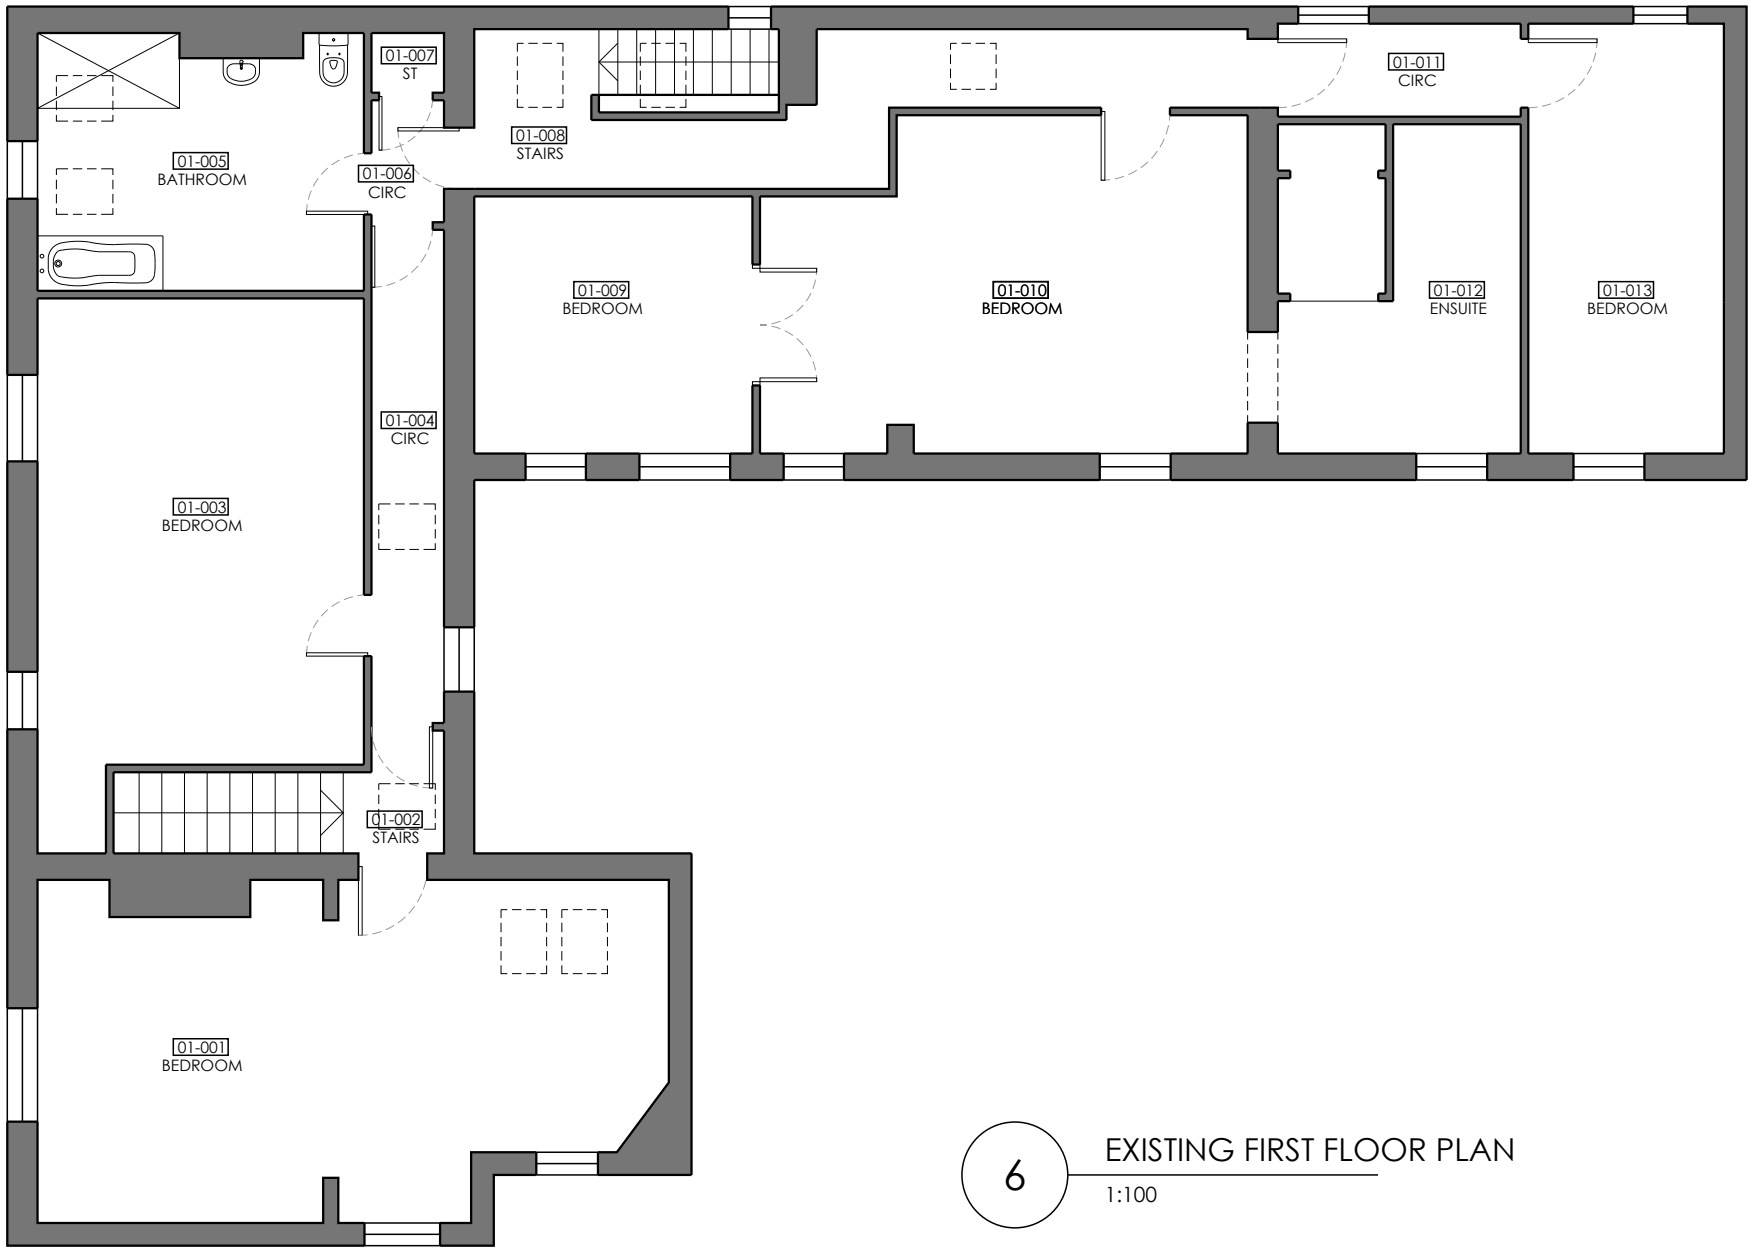

6 EXISTING FIRST FLOOR PLAN
1:100

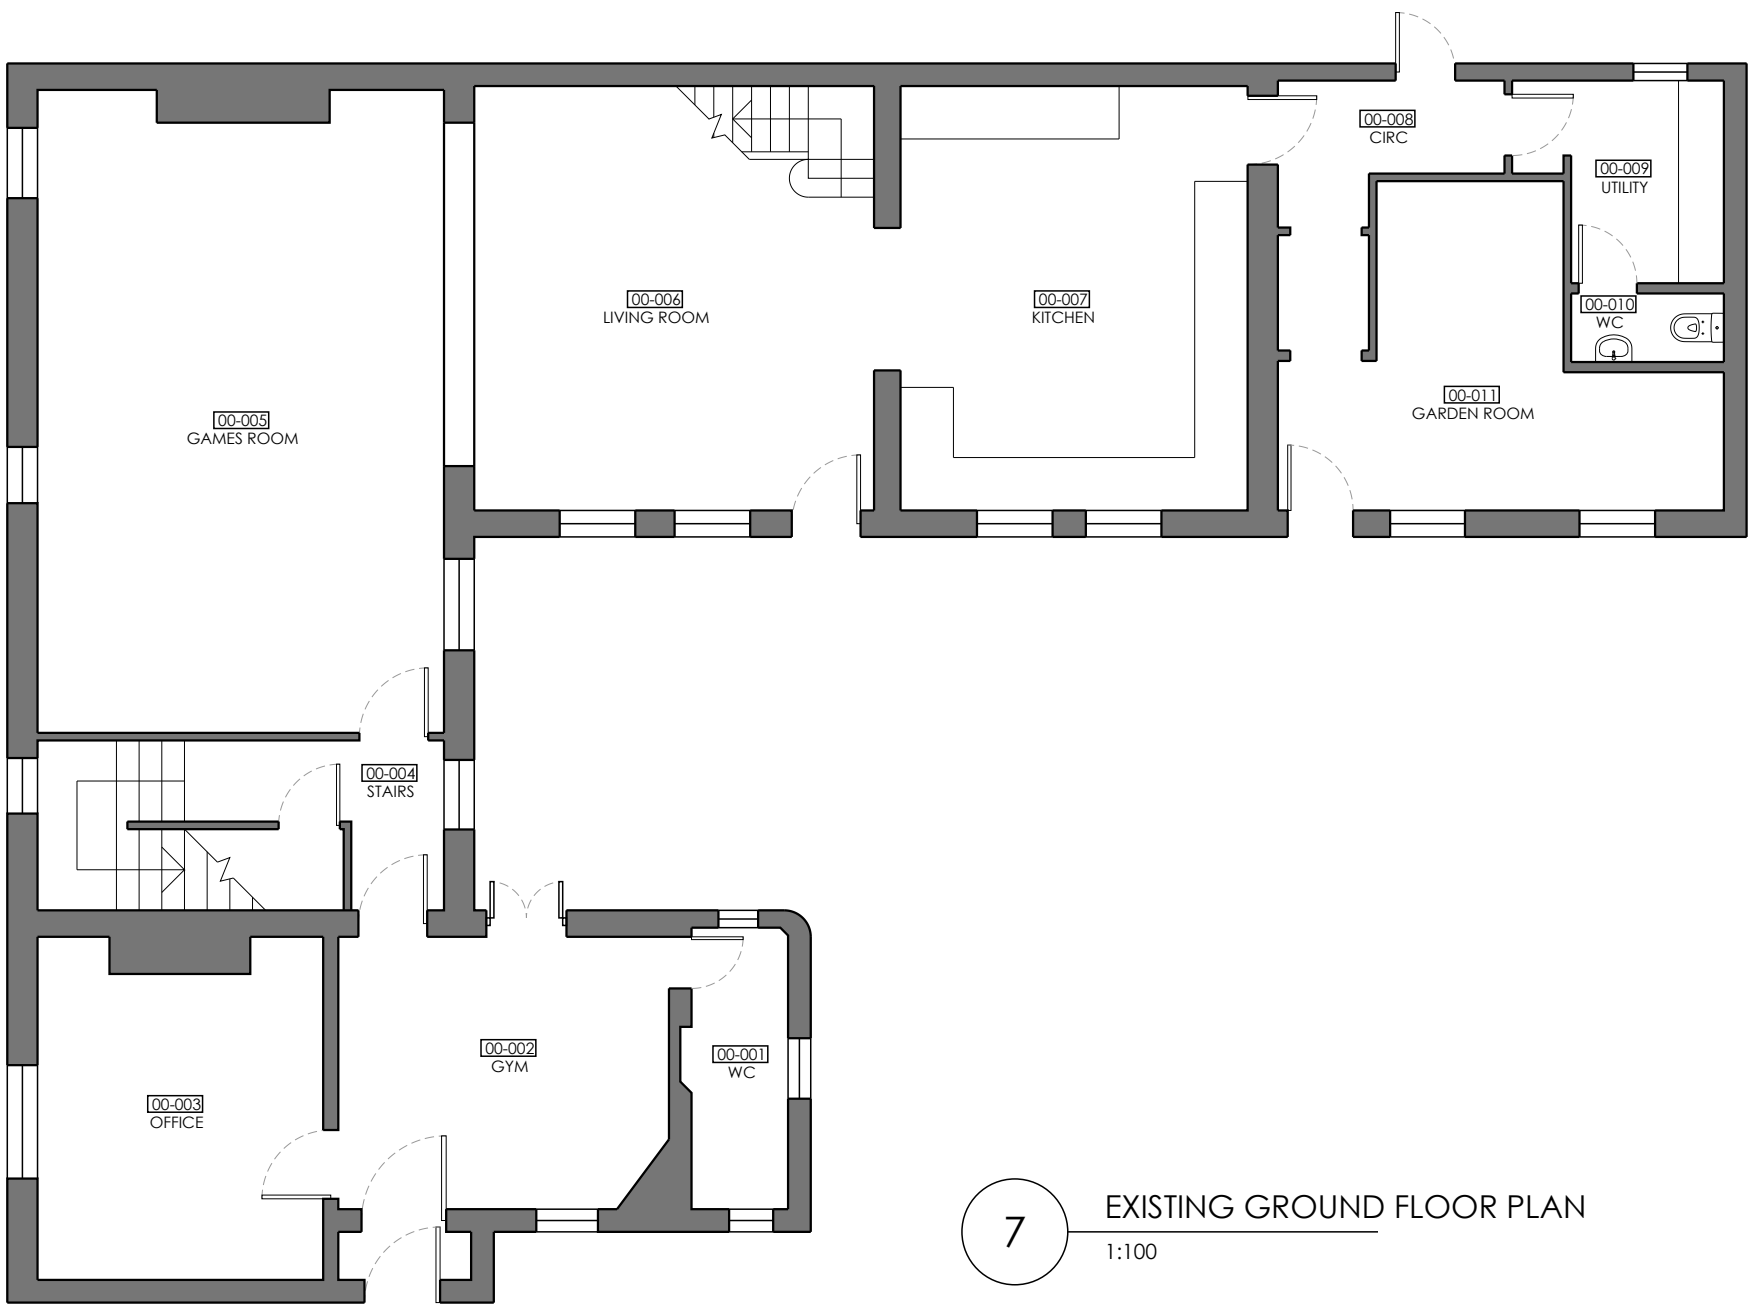

7 EXISTING GROUND FLOOR PLAN
1:100

P1	22.04.2022	AF	Issued for Planning
REV	DATE	DRN	
STATUS		STAGE 3 - PLANNING	

Scale Bar 1:100

0 1 2 3 4m

CLIENT:	ALAN BLATNEY
---------	--------------

PROJECT NUMBER	217002
PROJECT	HIGH CARRS LODGE
SITE LOCATION	HIGH CARRS LODGE, ROBY ROAD, LIVERPOOL L34 4HD

unit ³	22A, Jordan Street, Liverpool, L1 0BP T: 0151 203 1117 E: mail@unit3-designstudio.com W: www.unit3-designstudio.com
-------------------	--

DRAWING NO.	AL-01-001		
DRAWING NAME	EXISTING PLANS		
REVISION	P1	SCALE - 1:100	SHEET SIZE - A1
DATE - 05.01.21	DRAWN - AF	CHECKED - AF	