

NOTES


ALL DIMENSIONS ARE TO BE CHECKED ON SITE.

ANY DISCREPANCIES ARE TO BE REPORTED TO THE ARCHITECT BEFORE ANY WORK COMMENCES.

THIS DRAWING SHALL NOT BE SCALED TO ASCERTAIN ANY DIMENSIONS WORK TO FIGURED DIMS ONLY.

READ IN CONJUNCTION WITH ALL RELEVANT DETAILS, SPECIFICATIONS, CONSULTANTS, SPECIALISTS AND SUBCONTRACTORS DRAWINGS / SPECIFICATIONS.

THIS DRAWING IS THE SUBJECT OF COPYRIGHT WHICH VESTS IN UNIT 3 DESIGN STUDIO LIMITED. IT IS AN INFRINGEMENT OF COPYRIGHT TO REPRODUCE THIS DRAWING, BY WHATEVER MEANS, INCLUDING ELECTRONIC, WITHOUT THE EXPRESS WRITTEN CONSENT OF UNIT 3 DESIGN STUDIO LIMITED WHICH RESERVES ALL RIGHTS

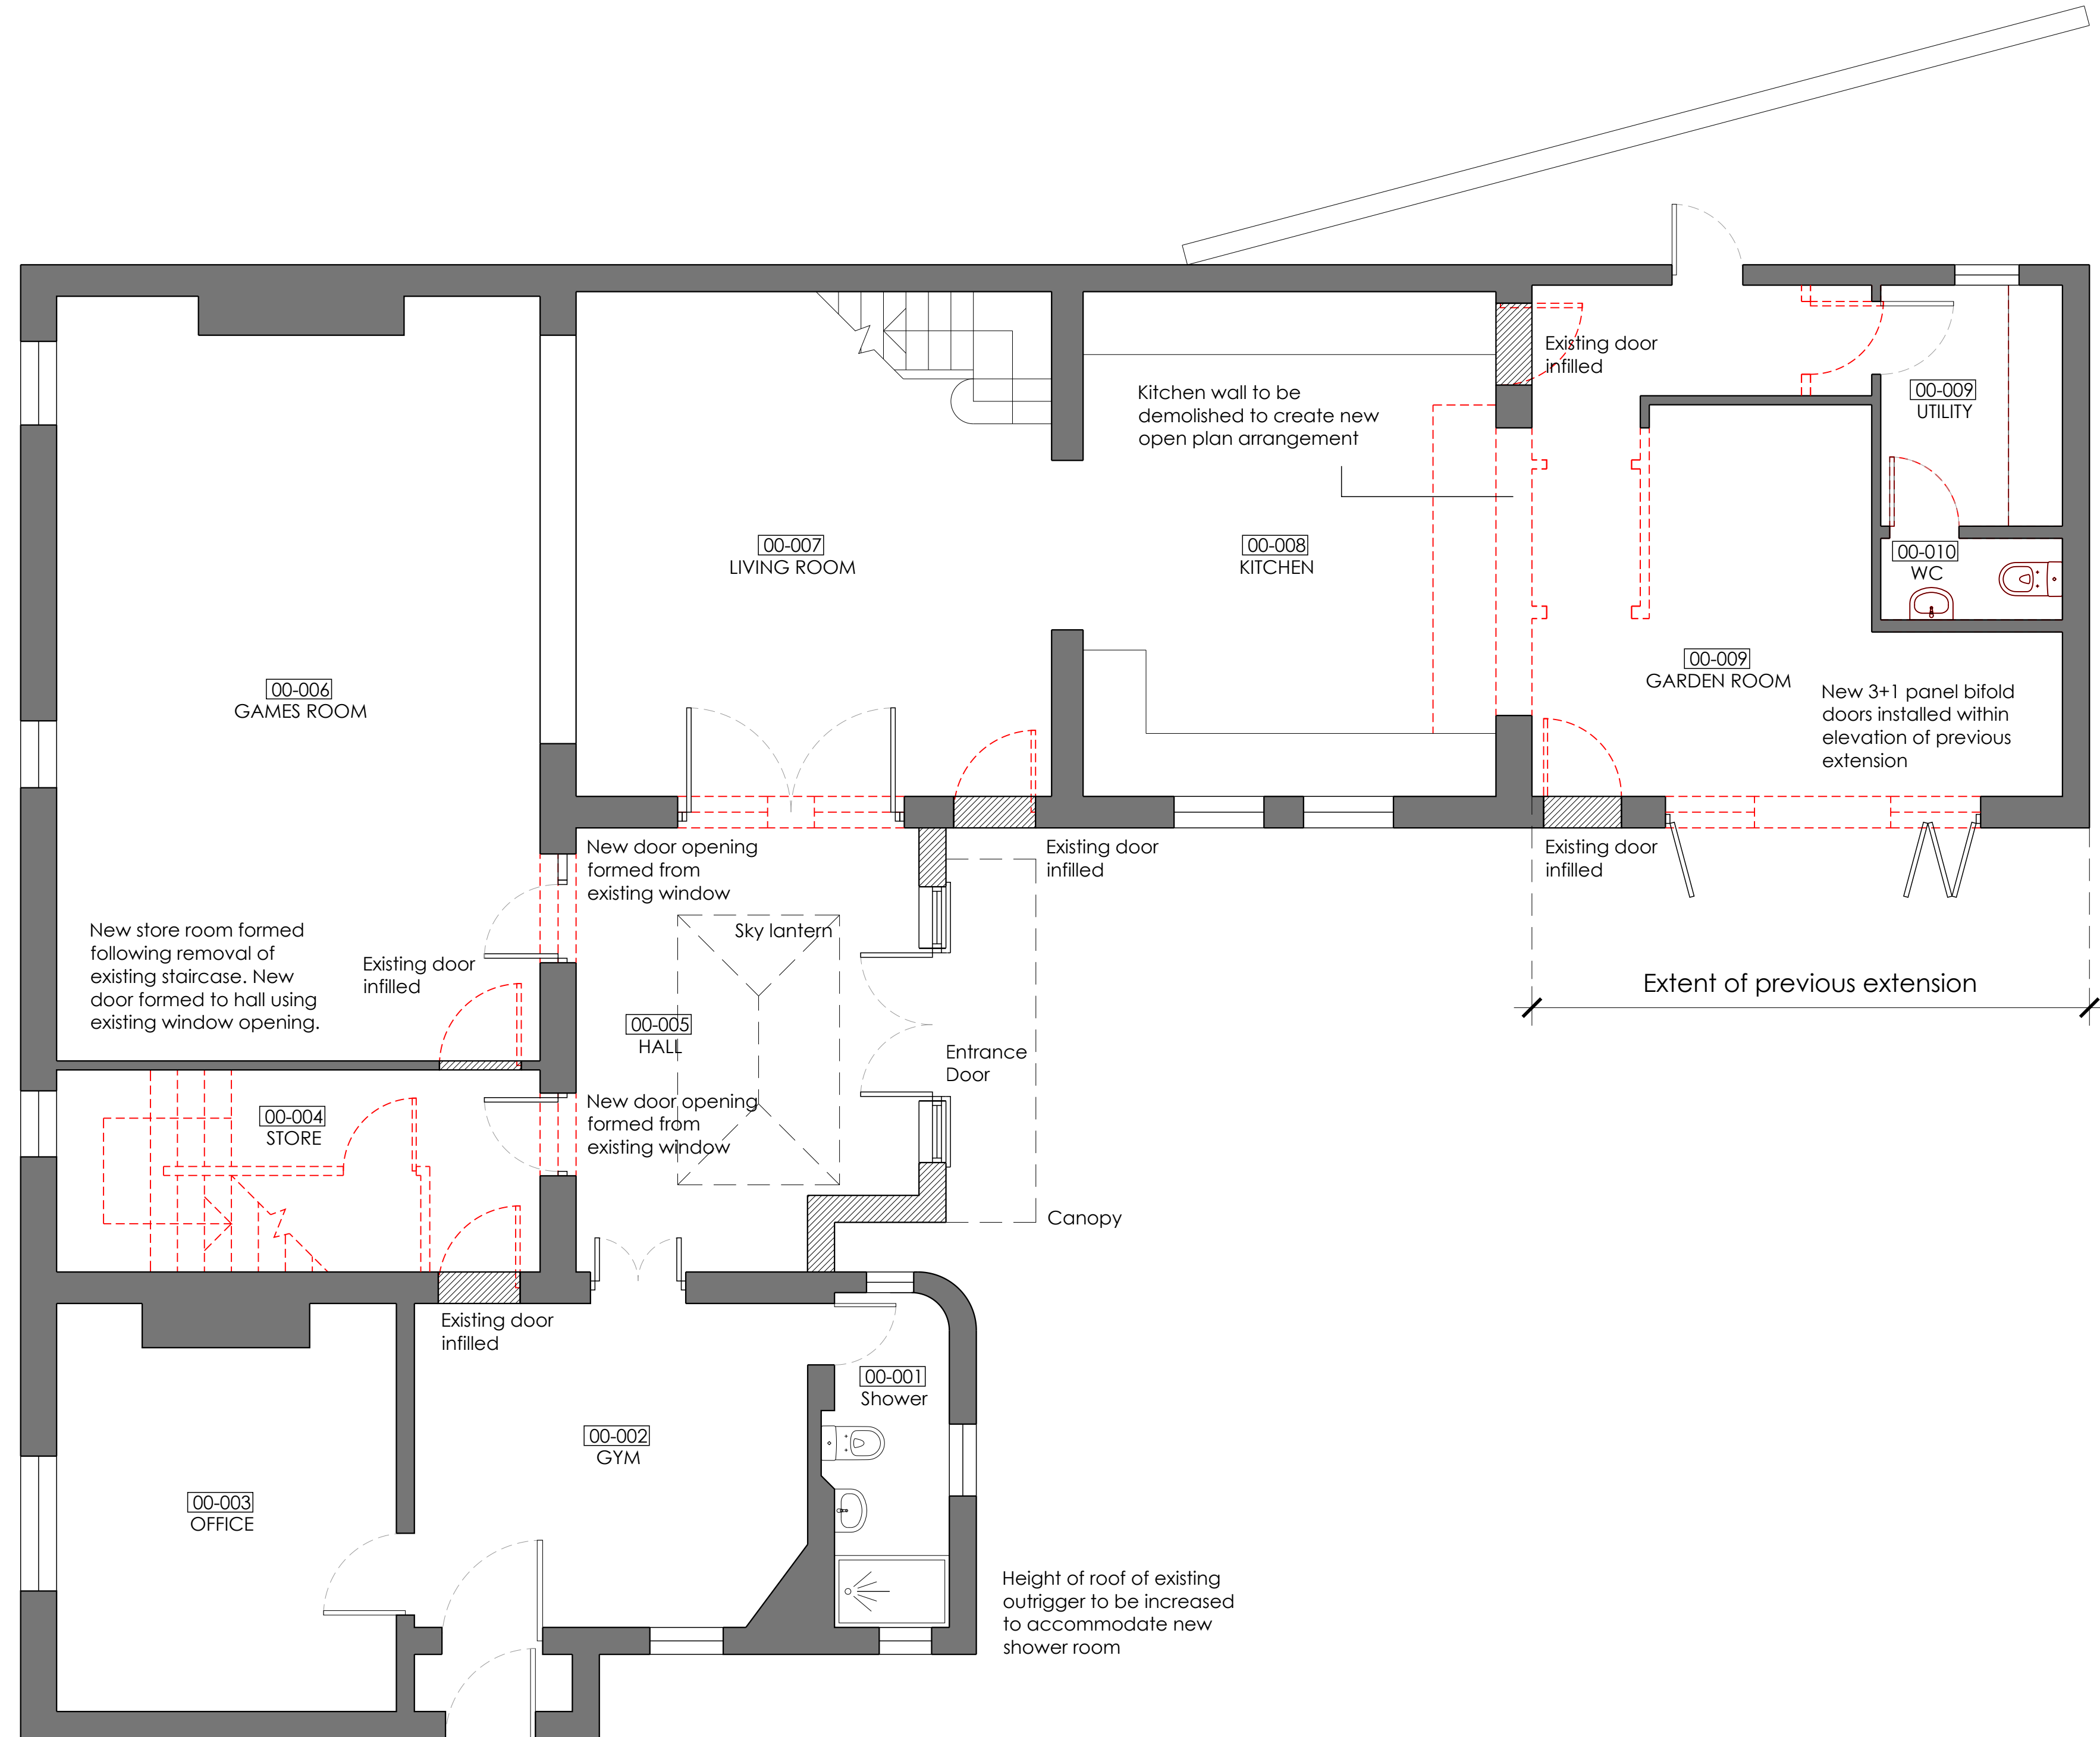

1 PROPOSED GROUND FLOOR PLAN
1:50

P2	21.04.2022	AF	Issued for Planning
P1	04.04.2022	AF	Issued for Client Review
REV	DATE	DRN	
STATUS		STAGE 3 - PLANNING	
CLIENT:		ALAN BLATNEY	
PROJECT NUMBER		217002	
PROJECT		HIGH CARRS LODGE	
SITE LOCATION		HIGH CARRS LODGE, ROBY ROAD, LIVERPOOL L34 4HD	
unit ³		22A, Jordan Street, Liverpool, L1 0BP T: 0151 203 1117 E: mail@unit3-designstudio.com W: www.unit3-designstudio.com	
DRAWING NO.		AL-20-010	
DRAWING NAME		PROPOSED GROUND FLOOR	
REVISION	P2	SCALE - 1:50	SHEET SIZE - A1
DATE - 12.01.21		DRAWN - AF	CHECKED - AF