

NOTES


ALL DIMENSIONS ARE TO BE CHECKED ON SITE.

ANY DISCREPANCIES ARE TO BE REPORTED TO THE ARCHITECT BEFORE ANY WORK COMMENCES.

THIS DRAWING SHALL NOT BE SCALED TO ASCERTAIN ANY DIMENSIONS WORK TO FIGURED DIMS ONLY.

READ IN CONJUNCTION WITH ALL RELEVANT DETAILS, SPECIFICATIONS, CONSULTANTS, SPECIALISTS AND SUBCONTRACTORS DRAWINGS / SPECIFICATIONS.

THIS DRAWING IS THE SUBJECT OF COPYRIGHT WHICH VESTS IN UNIT 3 DESIGN STUDIO LIMITED. IT IS AN INFRINGEMENT OF COPYRIGHT TO REPRODUCE THIS DRAWING, BY WHATEVER MEANS, INCLUDING ELECTRONIC, WITHOUT THE EXPRESS WRITTEN CONSENT OF UNIT 3 DESIGN STUDIO LIMITED WHICH RESERVES ALL RIGHTS

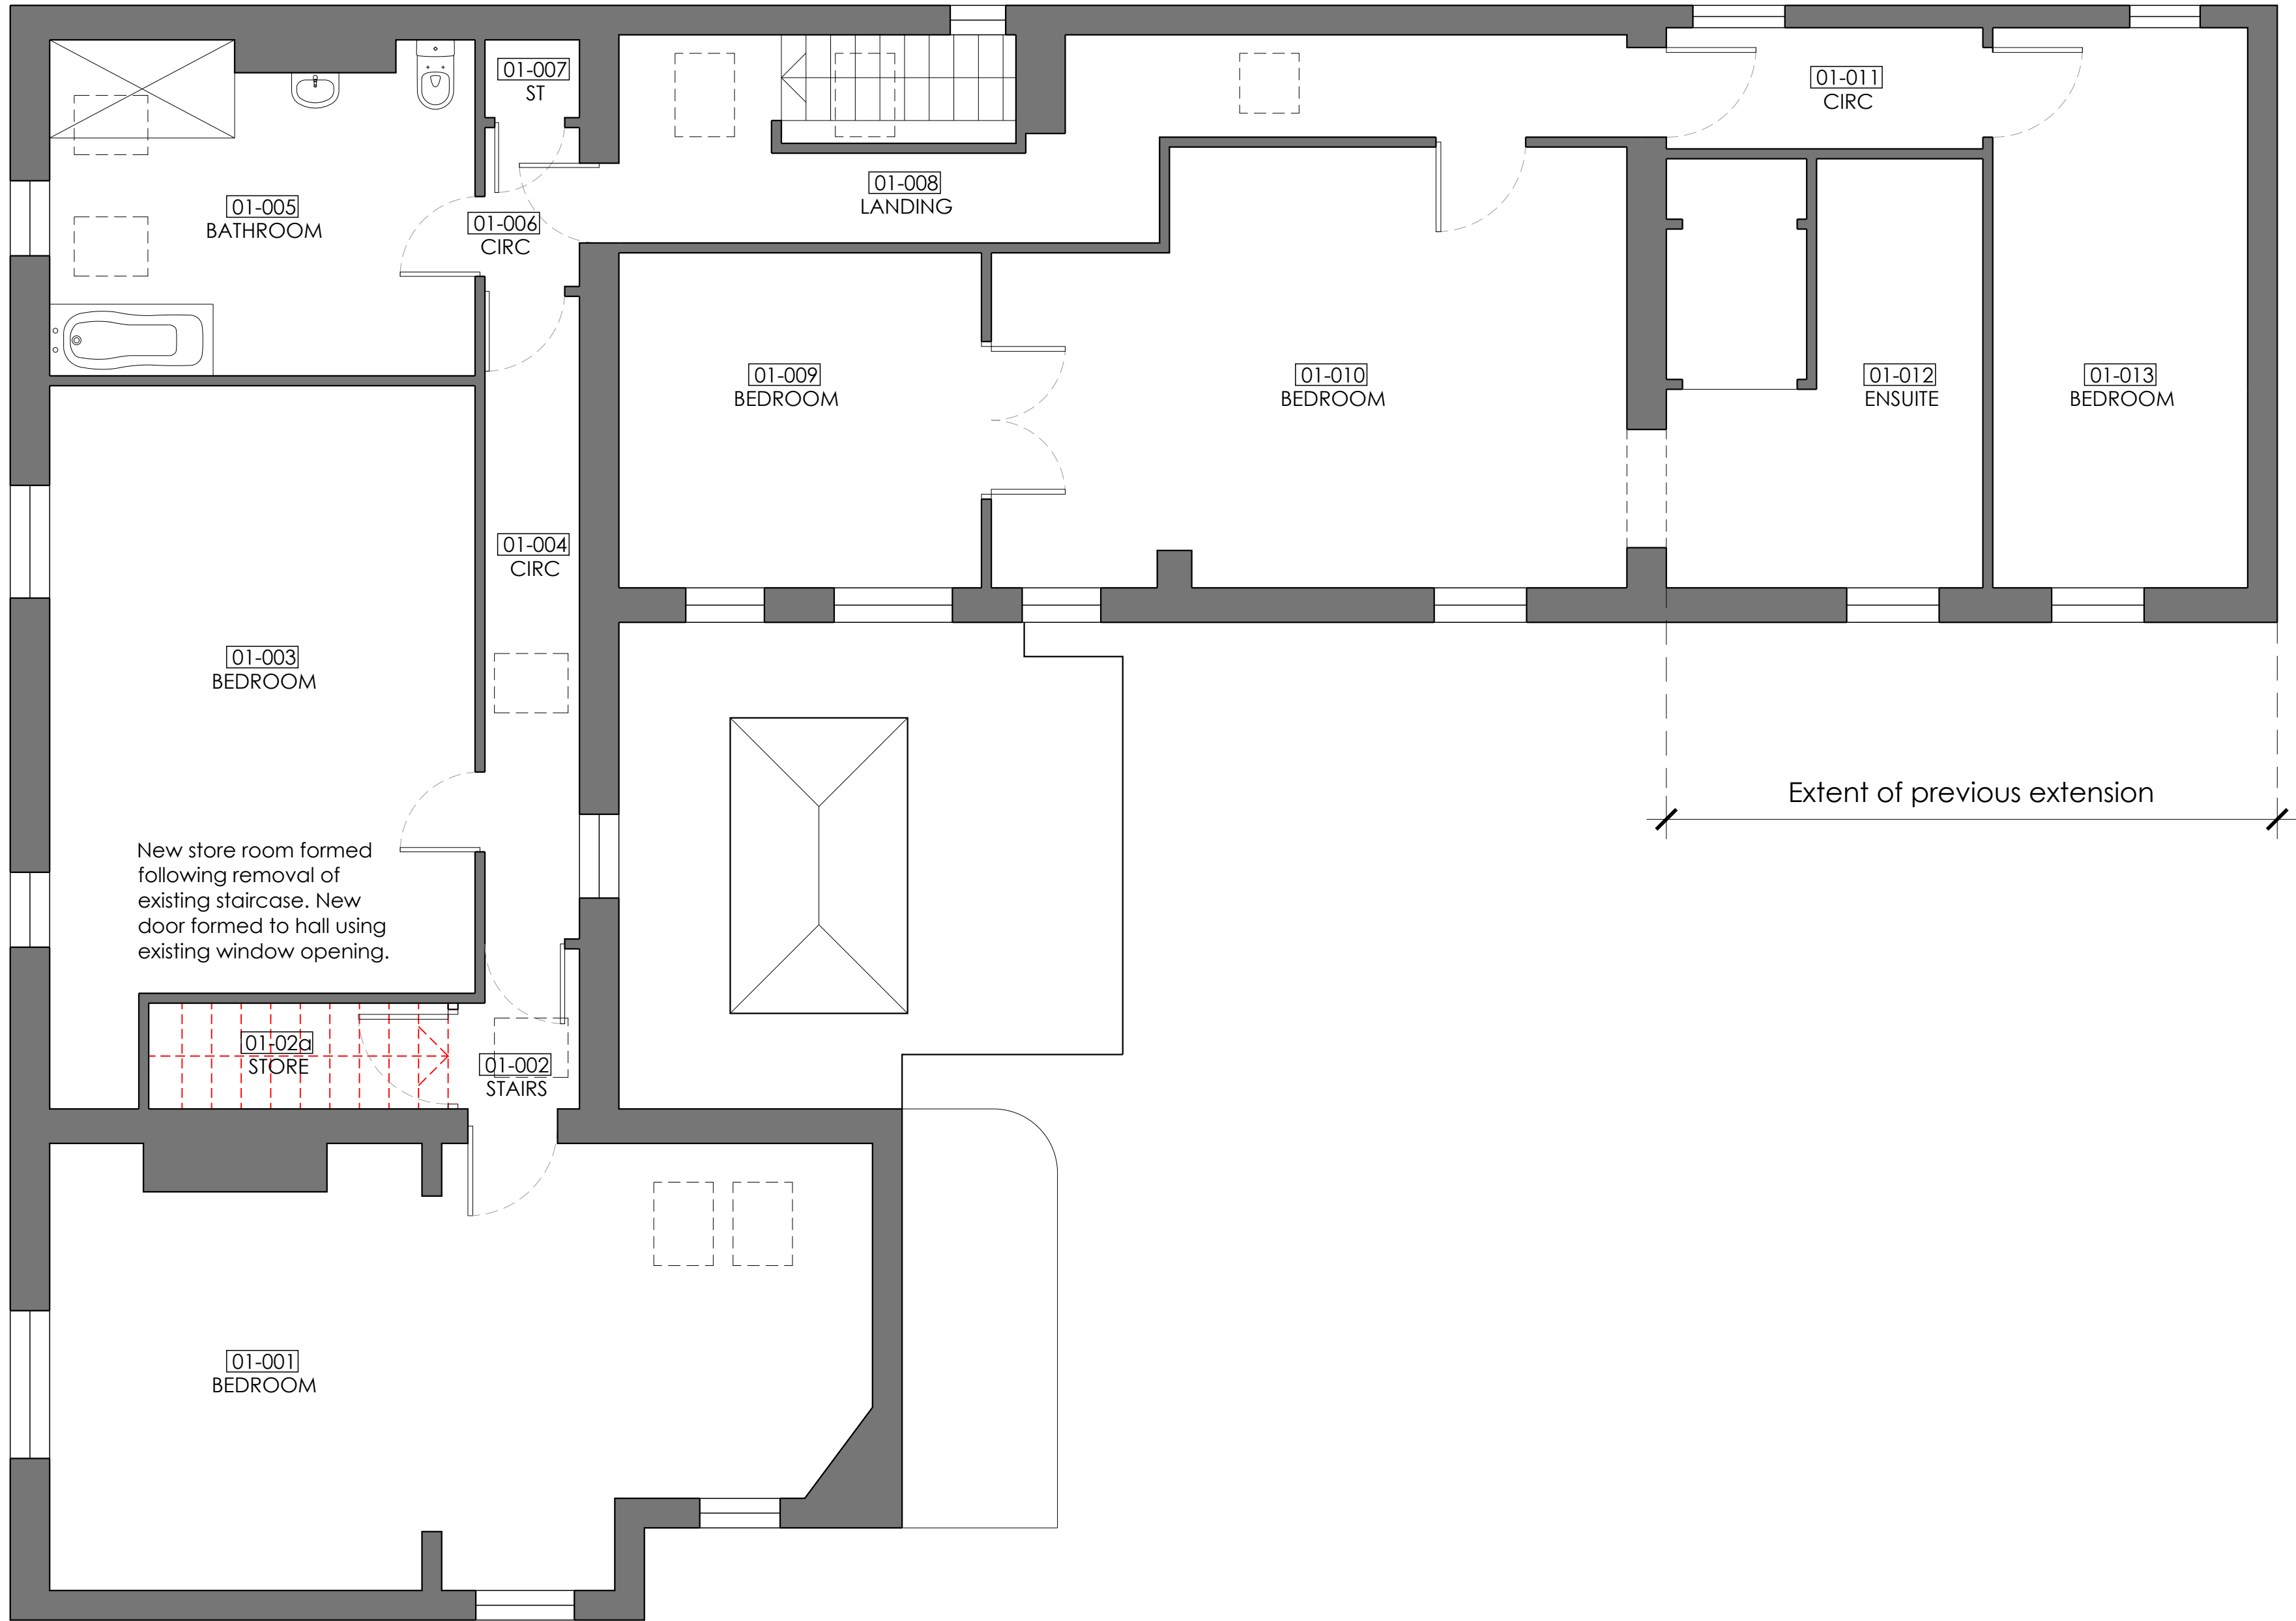

1 PROPOSED FIRST FLOOR PLAN
1:50

P2	21.04.2022	AF	Issued for Planning
P1	04.04.2022	AF	Issued for Client Review

REV	DATE	DRW
STATUS		
STAGE 3 - PLANNING		

CLIENT:	ALAN BLATNEY
---------	--------------

PROJECT NUMBER	217002
PROJECT	HIGH CARRS LODGE
SITE LOCATION	HIGH CARRS LODGE, ROBY ROAD, LIVERPOOL L34 4HD

22A, Jordan Street,
Liverpool,
L1 0BP
T: 0151 203 1117
E: mail@unit3-designstudio.com
W: www.unit3-designstudio.com

DRAWING NO.	AL-20-020		
DRAWING NAME	PROPOSED FIRST FLOOR		
REVISION	P2	SCALE - 1:50	SHEET SIZE - A1
DATE - 21.04.22	DRAWN - AF	CHECKED - AF	