




EAST ELEVATION - AS EXISTING

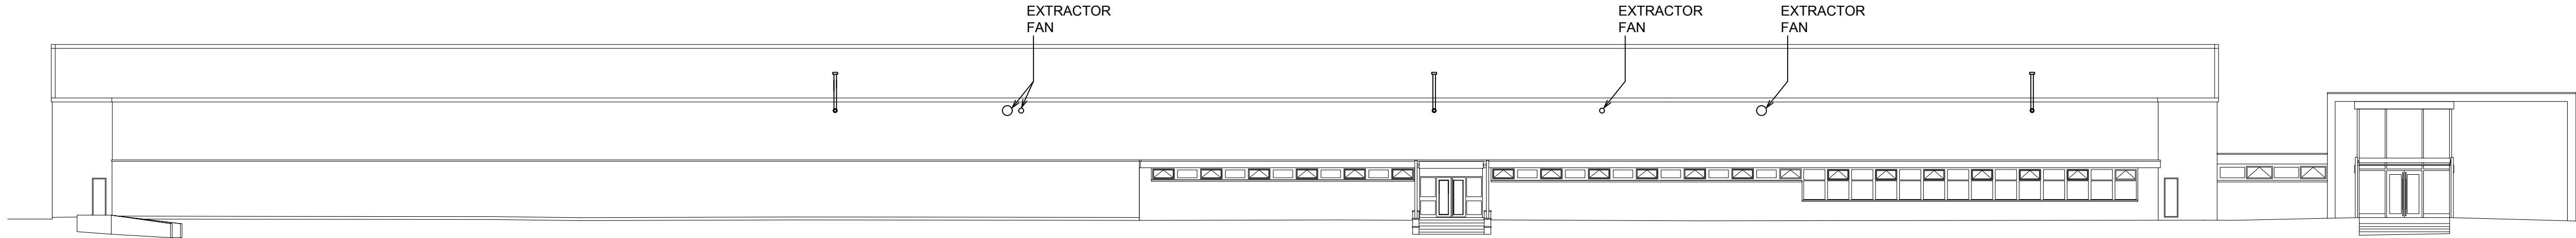


EAST ELEVATION - AS PROPOSED

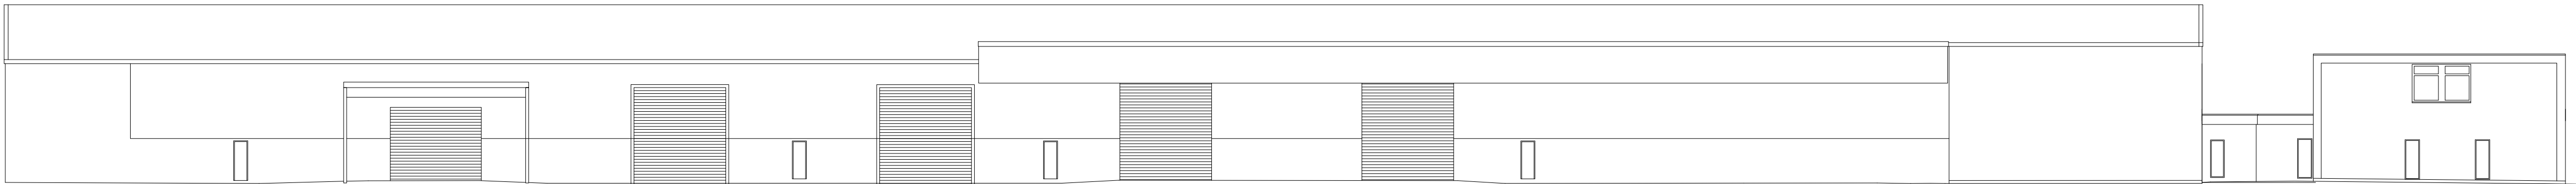


WEST ELEVATION - AS EXISTING

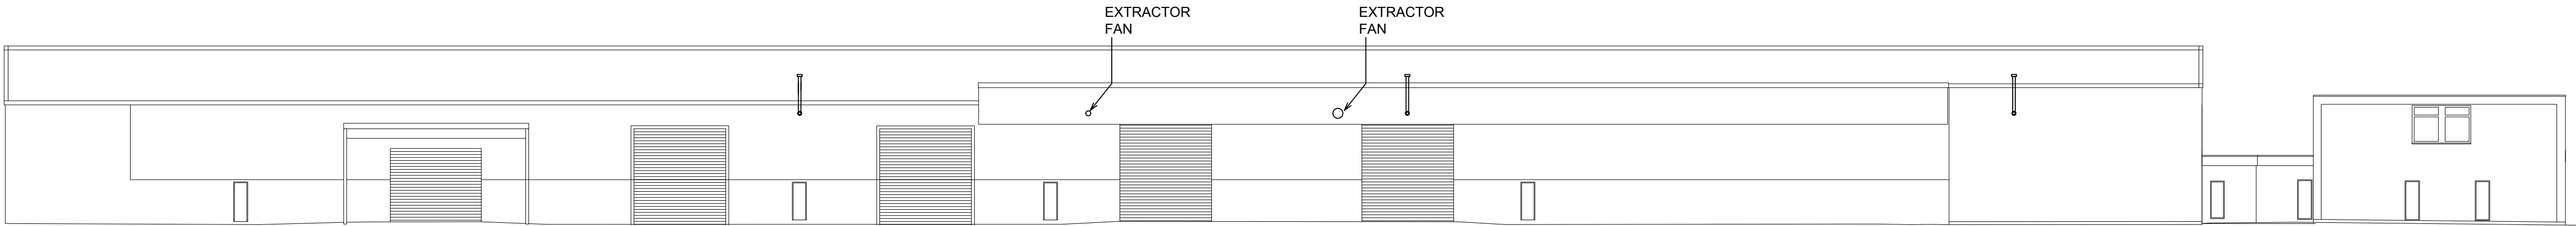


WEST ELEVATION - AS PROPOSED

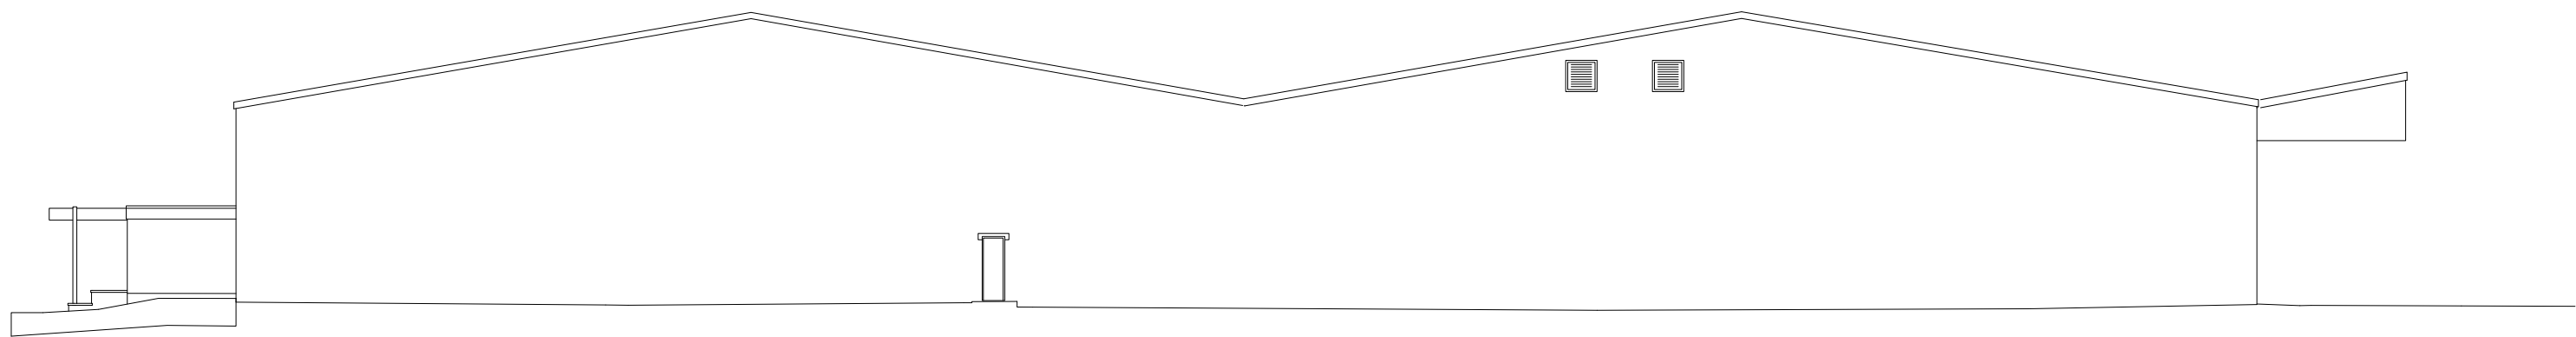

NORTH ELEVATION
[UNALTERED]

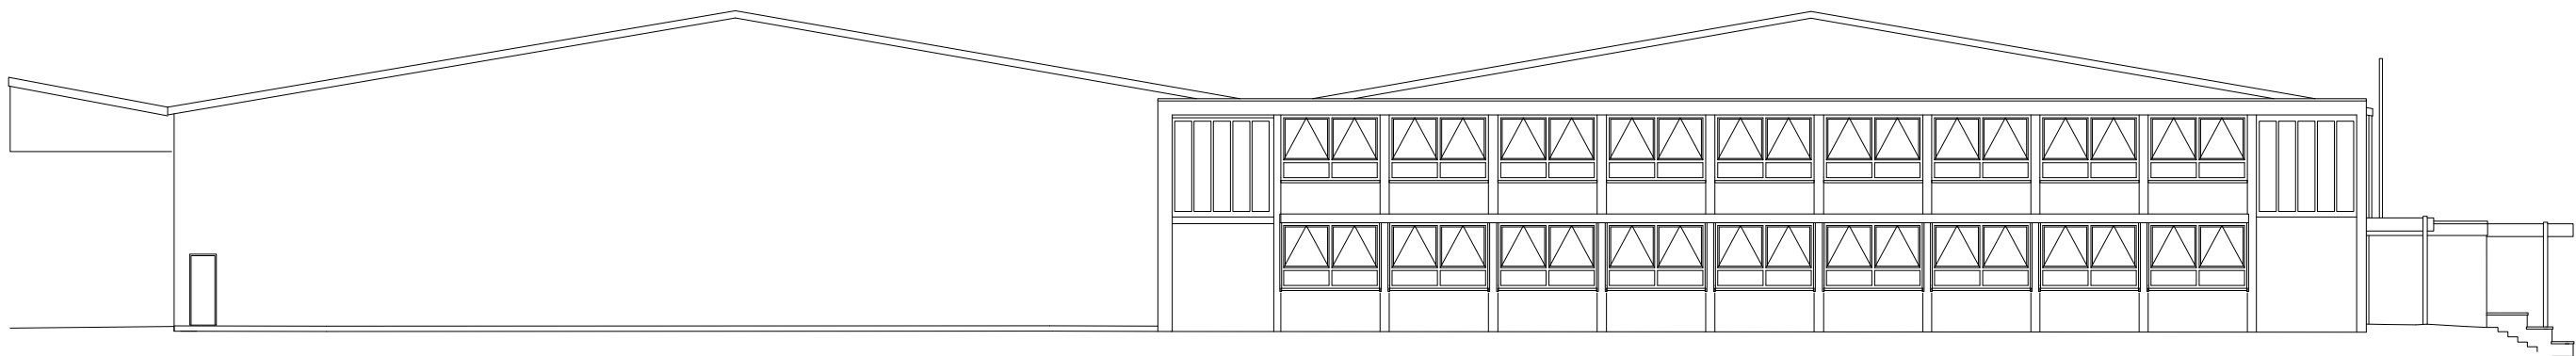

SOUTH ELEVATION
[UNALTERED]

 

COPYRIGHT: The copyright of this drawing is vested in Lawrenson Associates Ltd.
It shall not be used without permission for any purpose.
DO NOT SCALE FROM THIS DRAWING FOR CONSTRUCTION PURPOSES -
WORK TO FIGURED DIMENSIONS ONLY.
ALL DIMENSIONS ARE IN MILLIMETRES UNLESS STATED OTHERWISE.

NOTES

1. This drawing to be read in conjunction with all Lawrenson Associates drawings and specification.
2. Any work commenced on site prior to obtaining Planning Permission and Full Plans Building Regulation Approval is done so entirely at the Building Owners own risk.

Rev	Description	Date
-----	-------------	------

Project
**UNIT 1,
STRETTON WAY,
HUYTON BUSINESS PARK,
L36 6JF**

Client
HEMSEC

Contract. No	Drg. No	Revision	Scale	1:200	@A1
6200	05		By	BPM	Date
			Chkd	HTL	Aug 2022

Drawing Title
POSITION OF NEW EXTRACTOR FANS

LAWRENSON ASSOCIATES
Consulting Structural Engineers
Planning & Development Consultants
Architectural Services
1 THE GLOBE
142 HARDSHAW ST.
ST. HELENS
WA10 1JT
Telephone: (01744) 733446
www.lawrensonassociates.co.uk
E-mail: info@lawrensonassociates.co.uk