
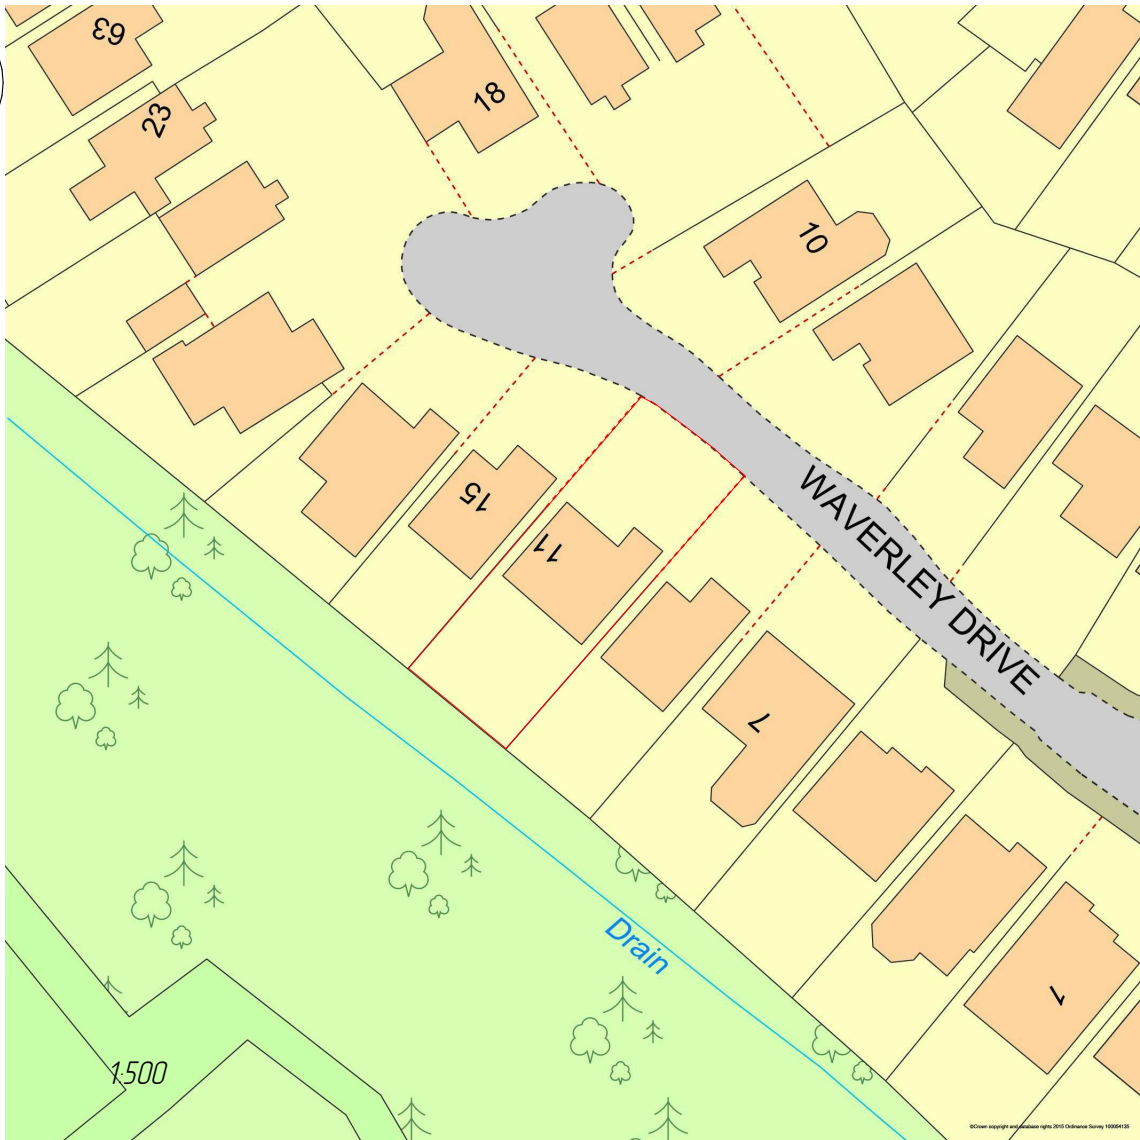


N



Site Plan (Scale 1:500)

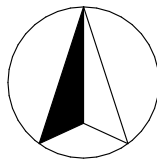

UK Planning Maps Copla Ltd
Map order No 575625
Order date 15.02.2021

N

Site Plan with Proposed House Location (Scale 1:500)

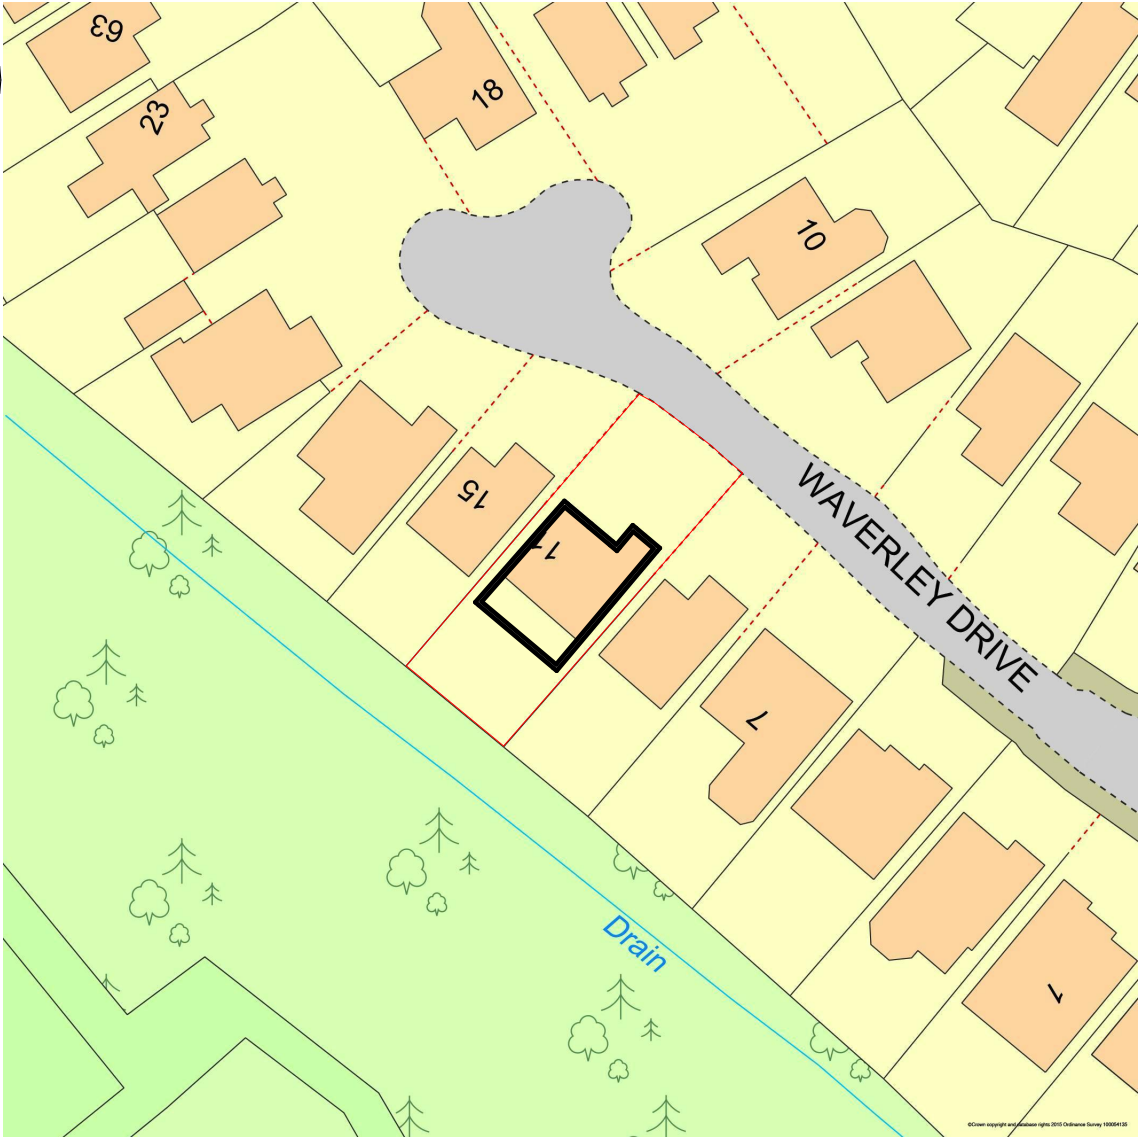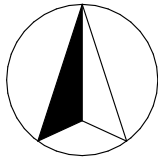

Job title	Date
11 Waterley Drive, Prescott L341PU	15.02.2021
Drawing title	Scale
Site Plan L341PU	1:500 @ A3
Status	DWG. No
Planning Application	No. 1