




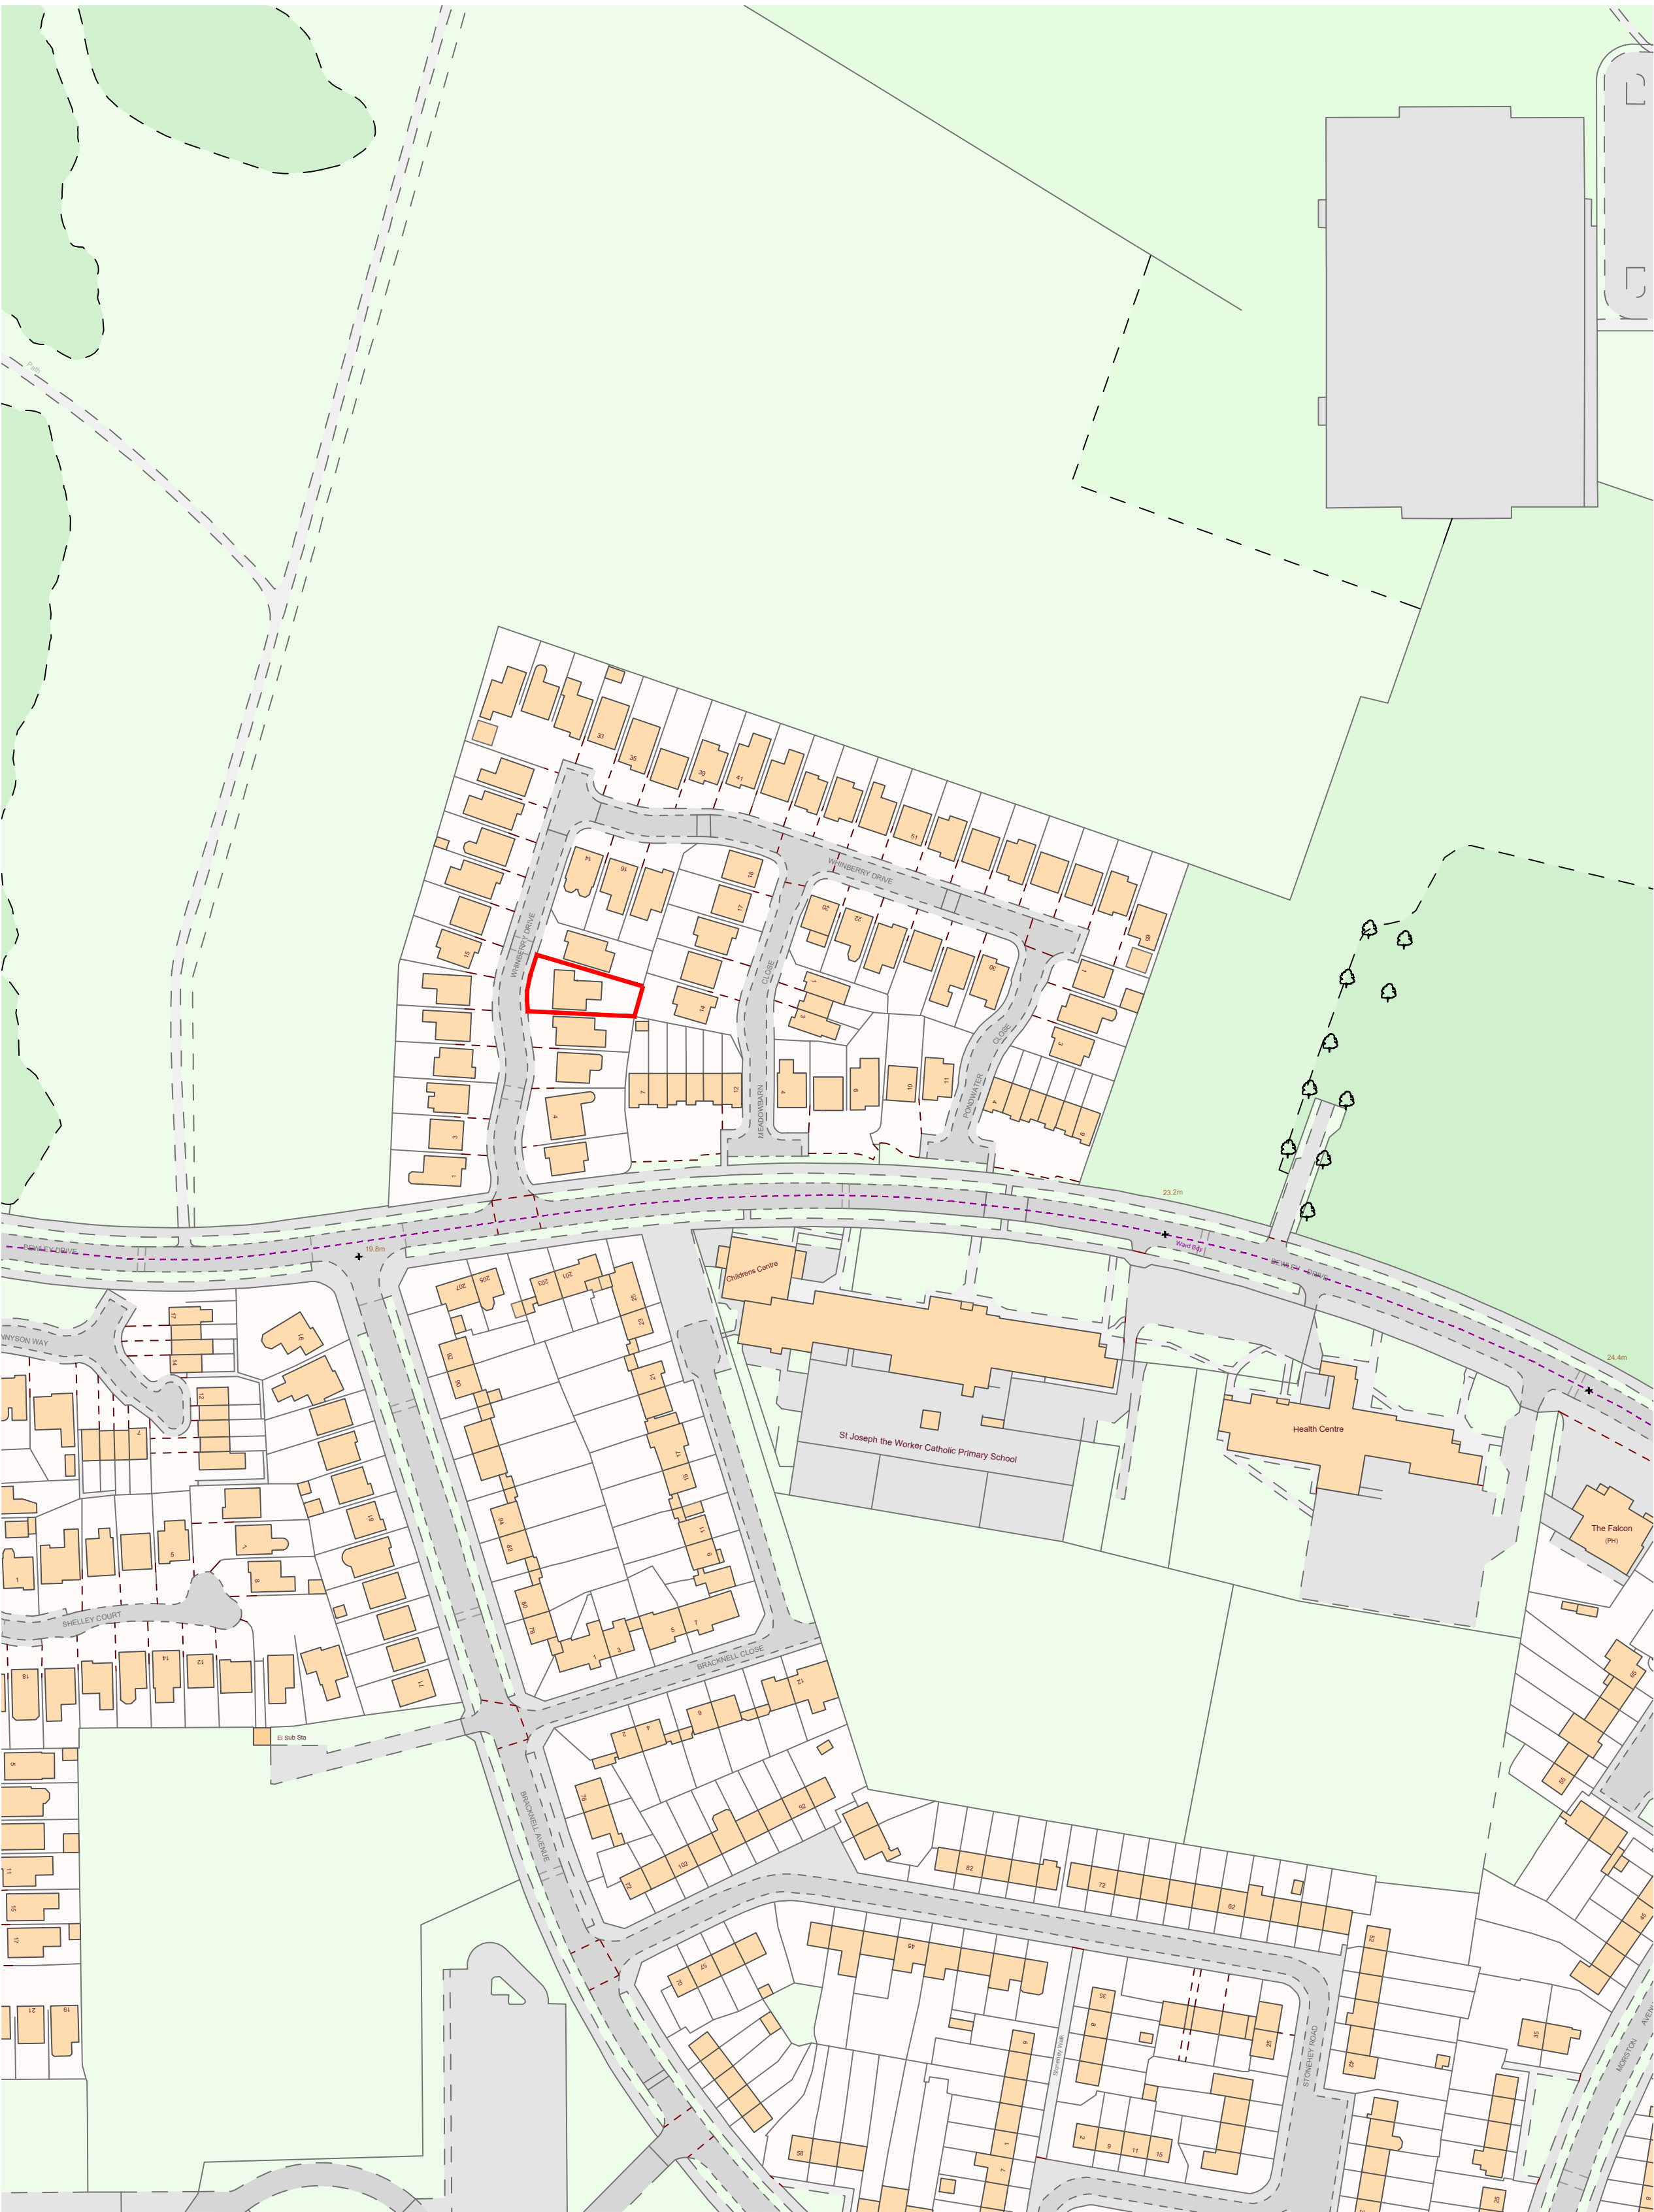


Location Plan 1:1250

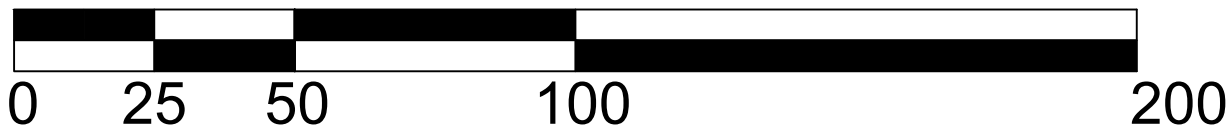

SCALE BAR 1:1250

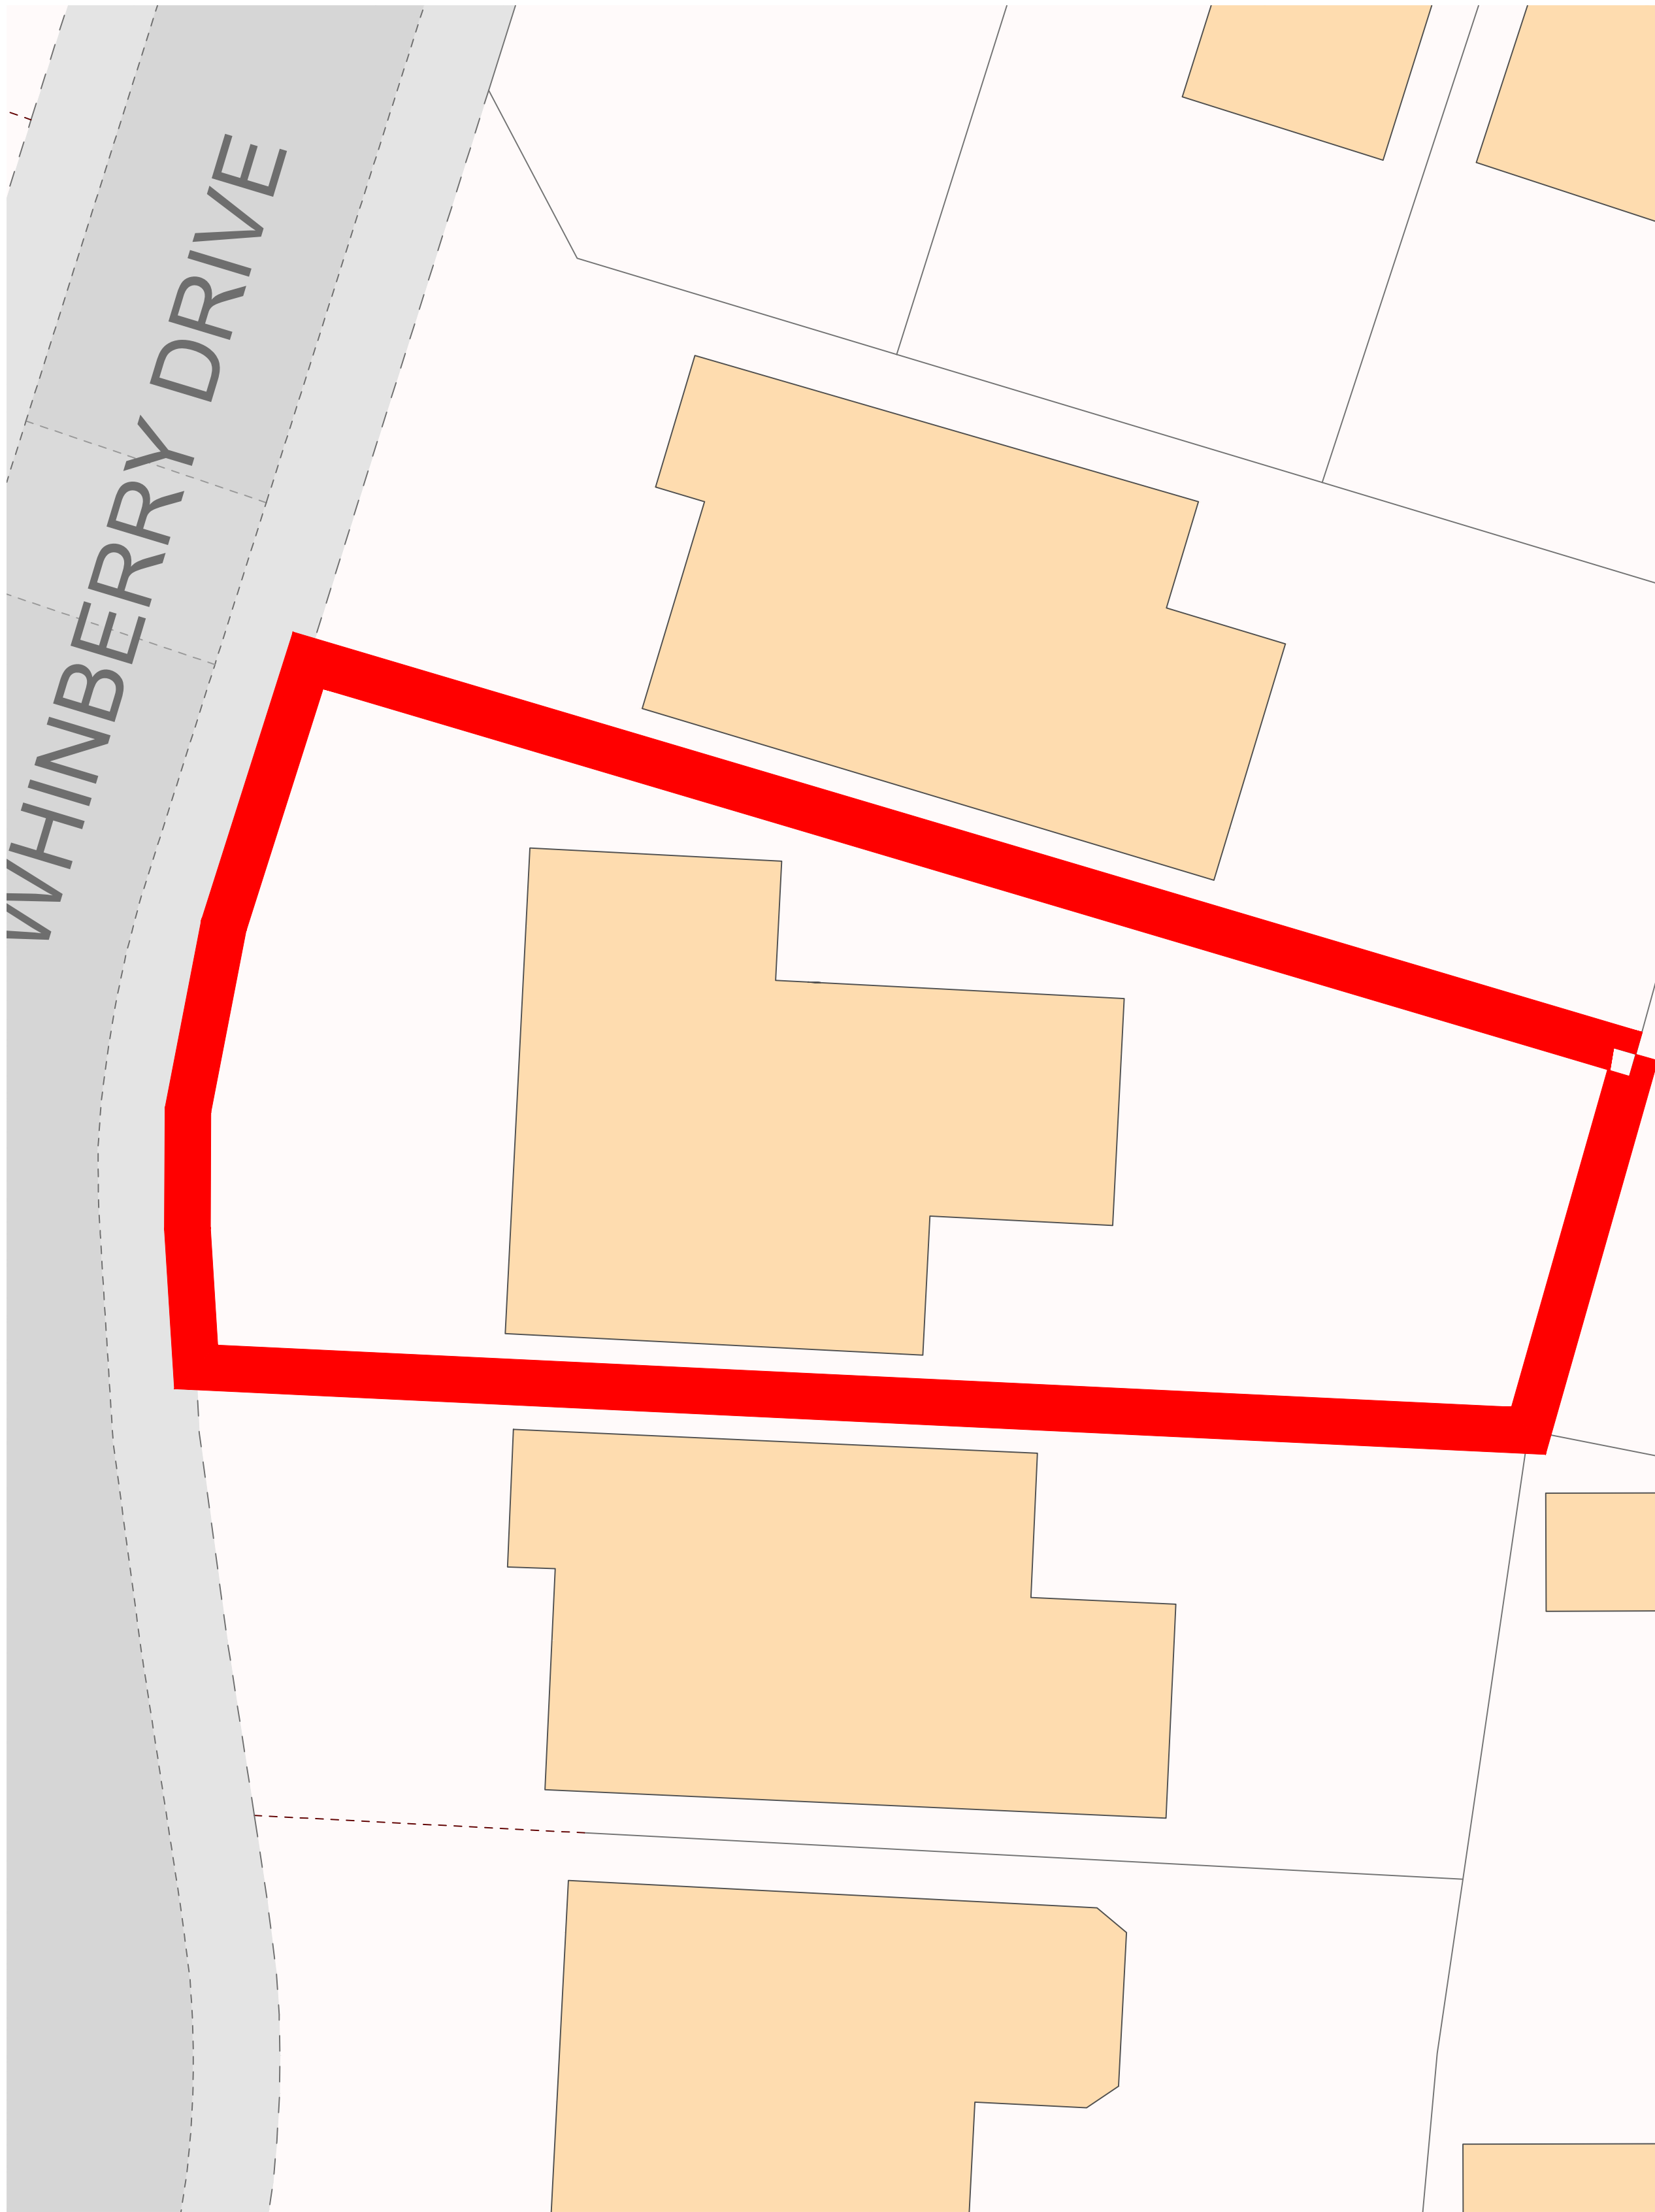

Site Plan 1:100

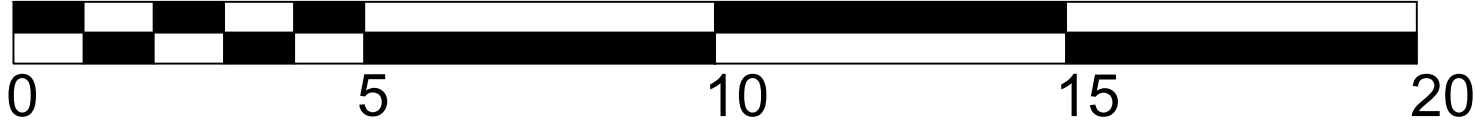

SCALE BAR 1:100

This drawing is copyright of Ricco Design Studio and may not be reproduced in any way without their specific permission.

All dimensions are to be checked on site. Do not scale from this drawing, work to figured dimensions only. Any errors or queries please contact Ricco Design Studio.

**Notes**

1. Drawing for planning purposes only

**Site Boundary**

01 Issued for planning approval 07/03/2021 GB

| REVISION DETAILS                           | Date | By |
|--------------------------------------------|------|----|
| <input type="radio"/> Draft                |      |    |
| <input type="radio"/> Preliminary          |      |    |
| <input type="radio"/> For Approval         |      |    |
| <input type="radio"/> Planning             |      |    |
| <input type="radio"/> Building Regulations |      |    |
| <input type="radio"/> Tender               |      |    |
| <input type="radio"/> Contract             |      |    |
| <input type="radio"/> Construction         |      |    |
| <input type="radio"/> As Built             |      |    |

**RICCODESIGN**  
S T U D I O  
Level One Basecamp  
49 Jamaica Street  
Liverpool  
L1 0AH

**CLIENT**  
Jeanette Thompson

**PROJECT**  
Garage Conversion  
10 Whinberry Drive  
Liverpool  
L32 9BA

**DRAWING TITLE**  
Location & Site Plan

| Drawn By | Scale @ A1:    | Date:      |
|----------|----------------|------------|
| GB       | 1:1250 & 1:100 | 07.03.2021 |

| DRAWING NO:   | Revision: |
|---------------|-----------|
| RDS-WHL-LP-01 | 01        |