


This drawing is copyright of Ricco Design Studio and may not be reproduced in any way without their specific permission.
All dimensions are to be checked on site. Do not scale from this drawing, work to figured dimensions only. Any errors or queries please contact Ricco Design Studio

Notes


1. Drawing for planning purposes only




EXISTING FRONT ELEVATION 1:50

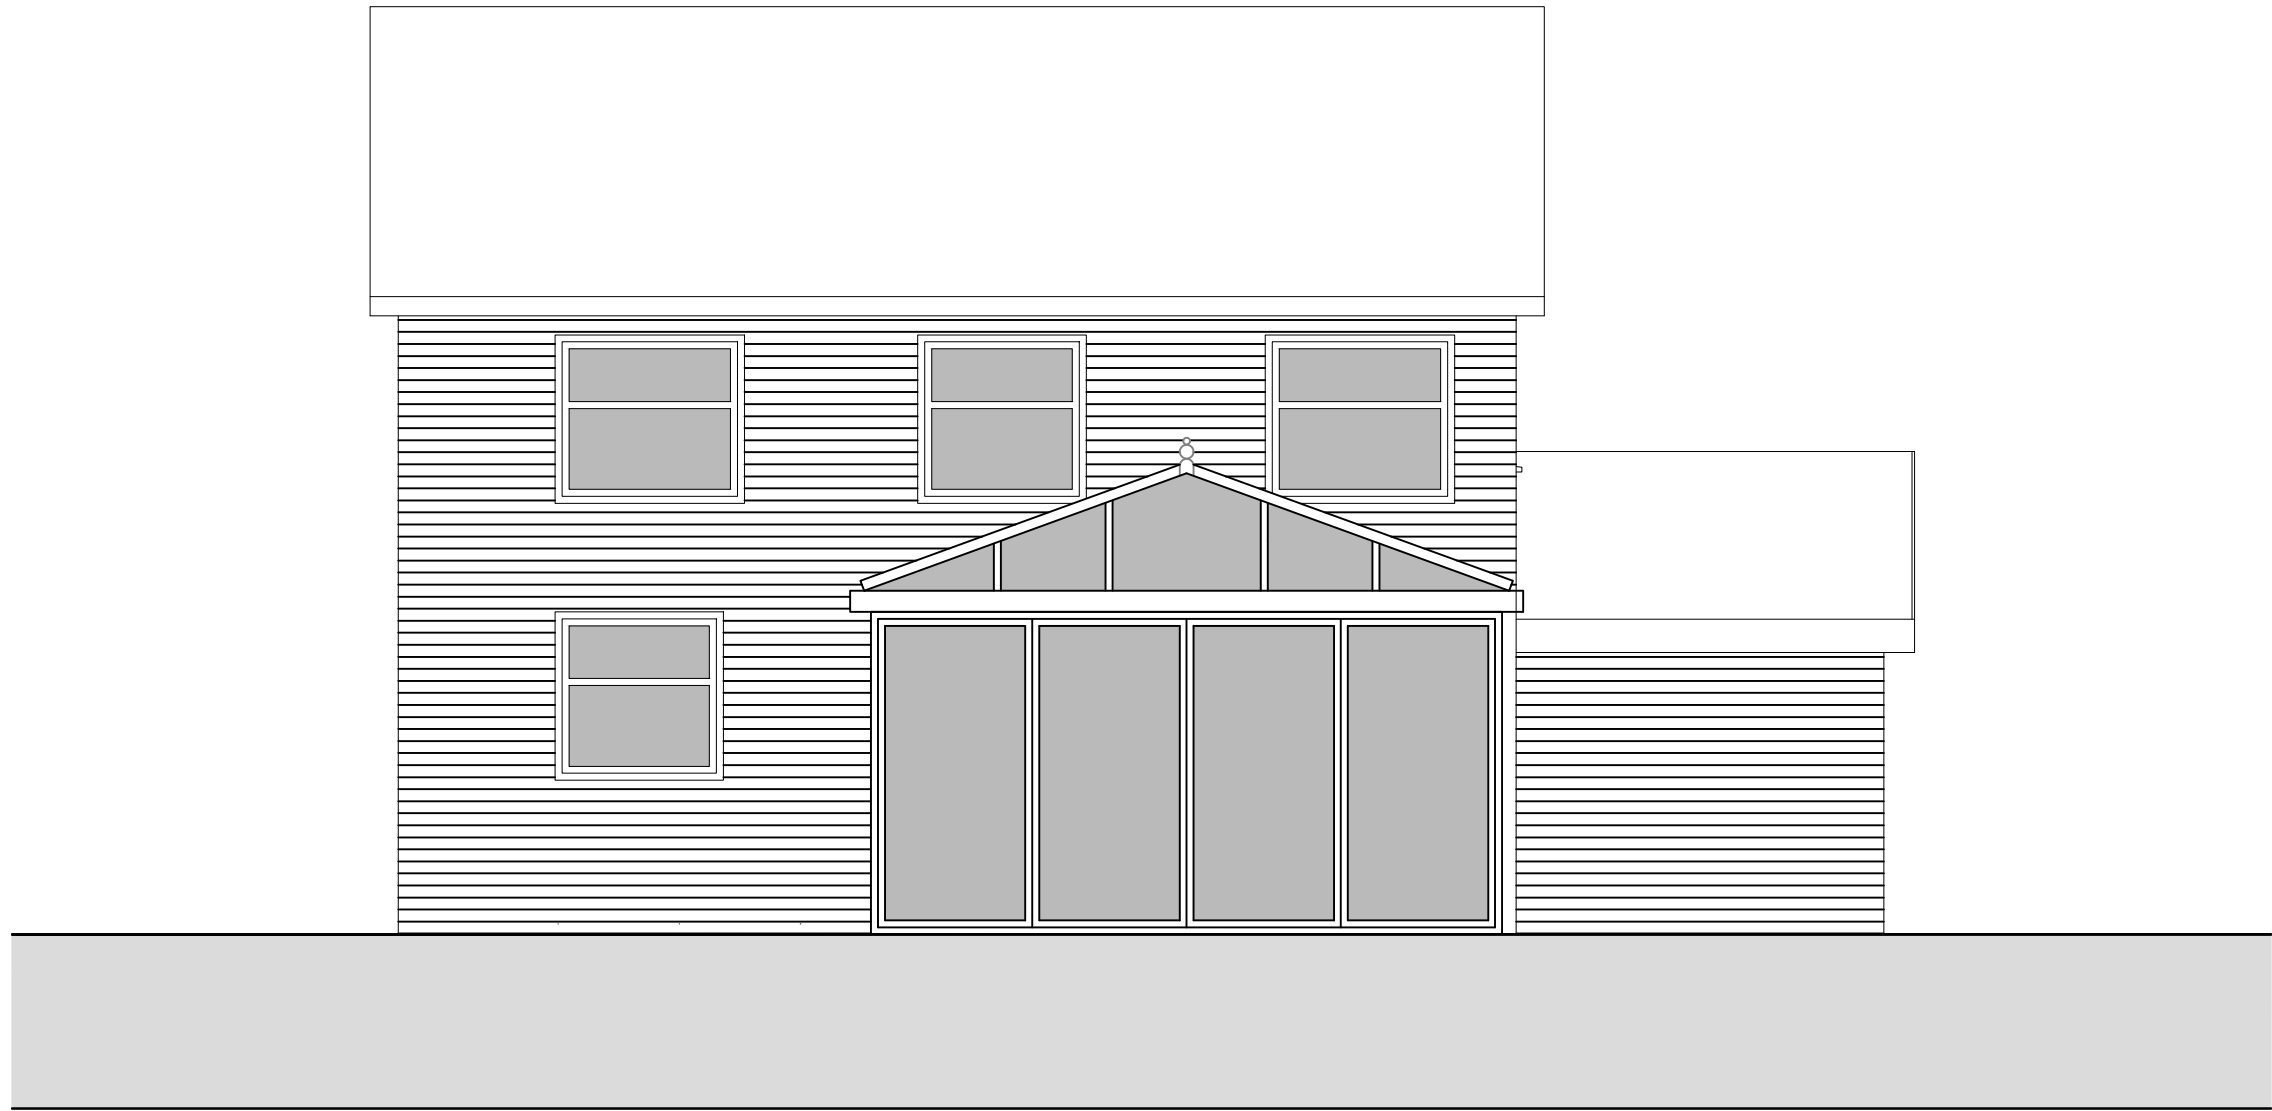


EXISTING REAR ELEVATION 1:50

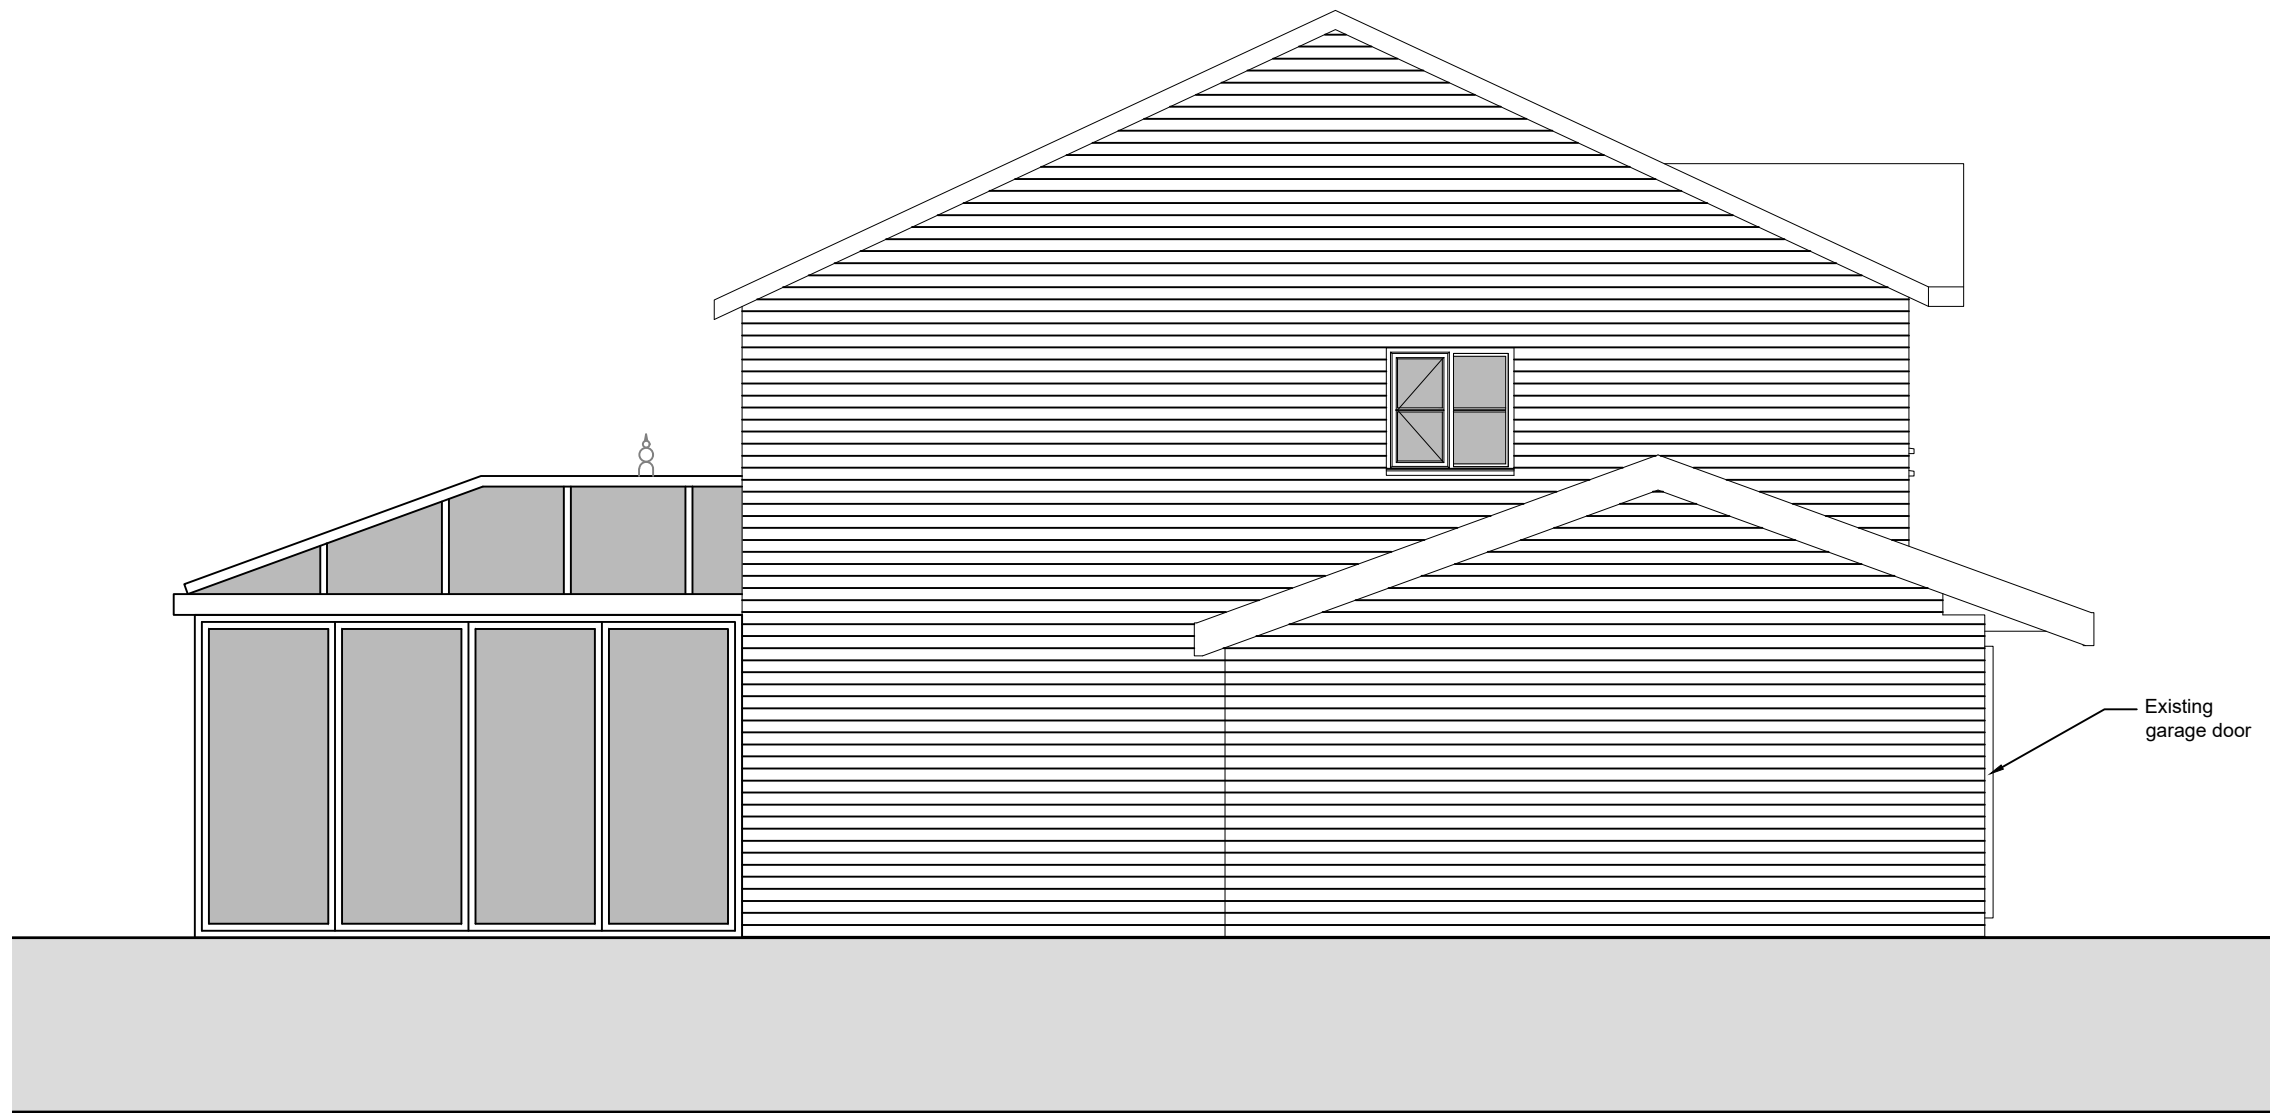

EXISTING SIDE ELEVATION 1:50

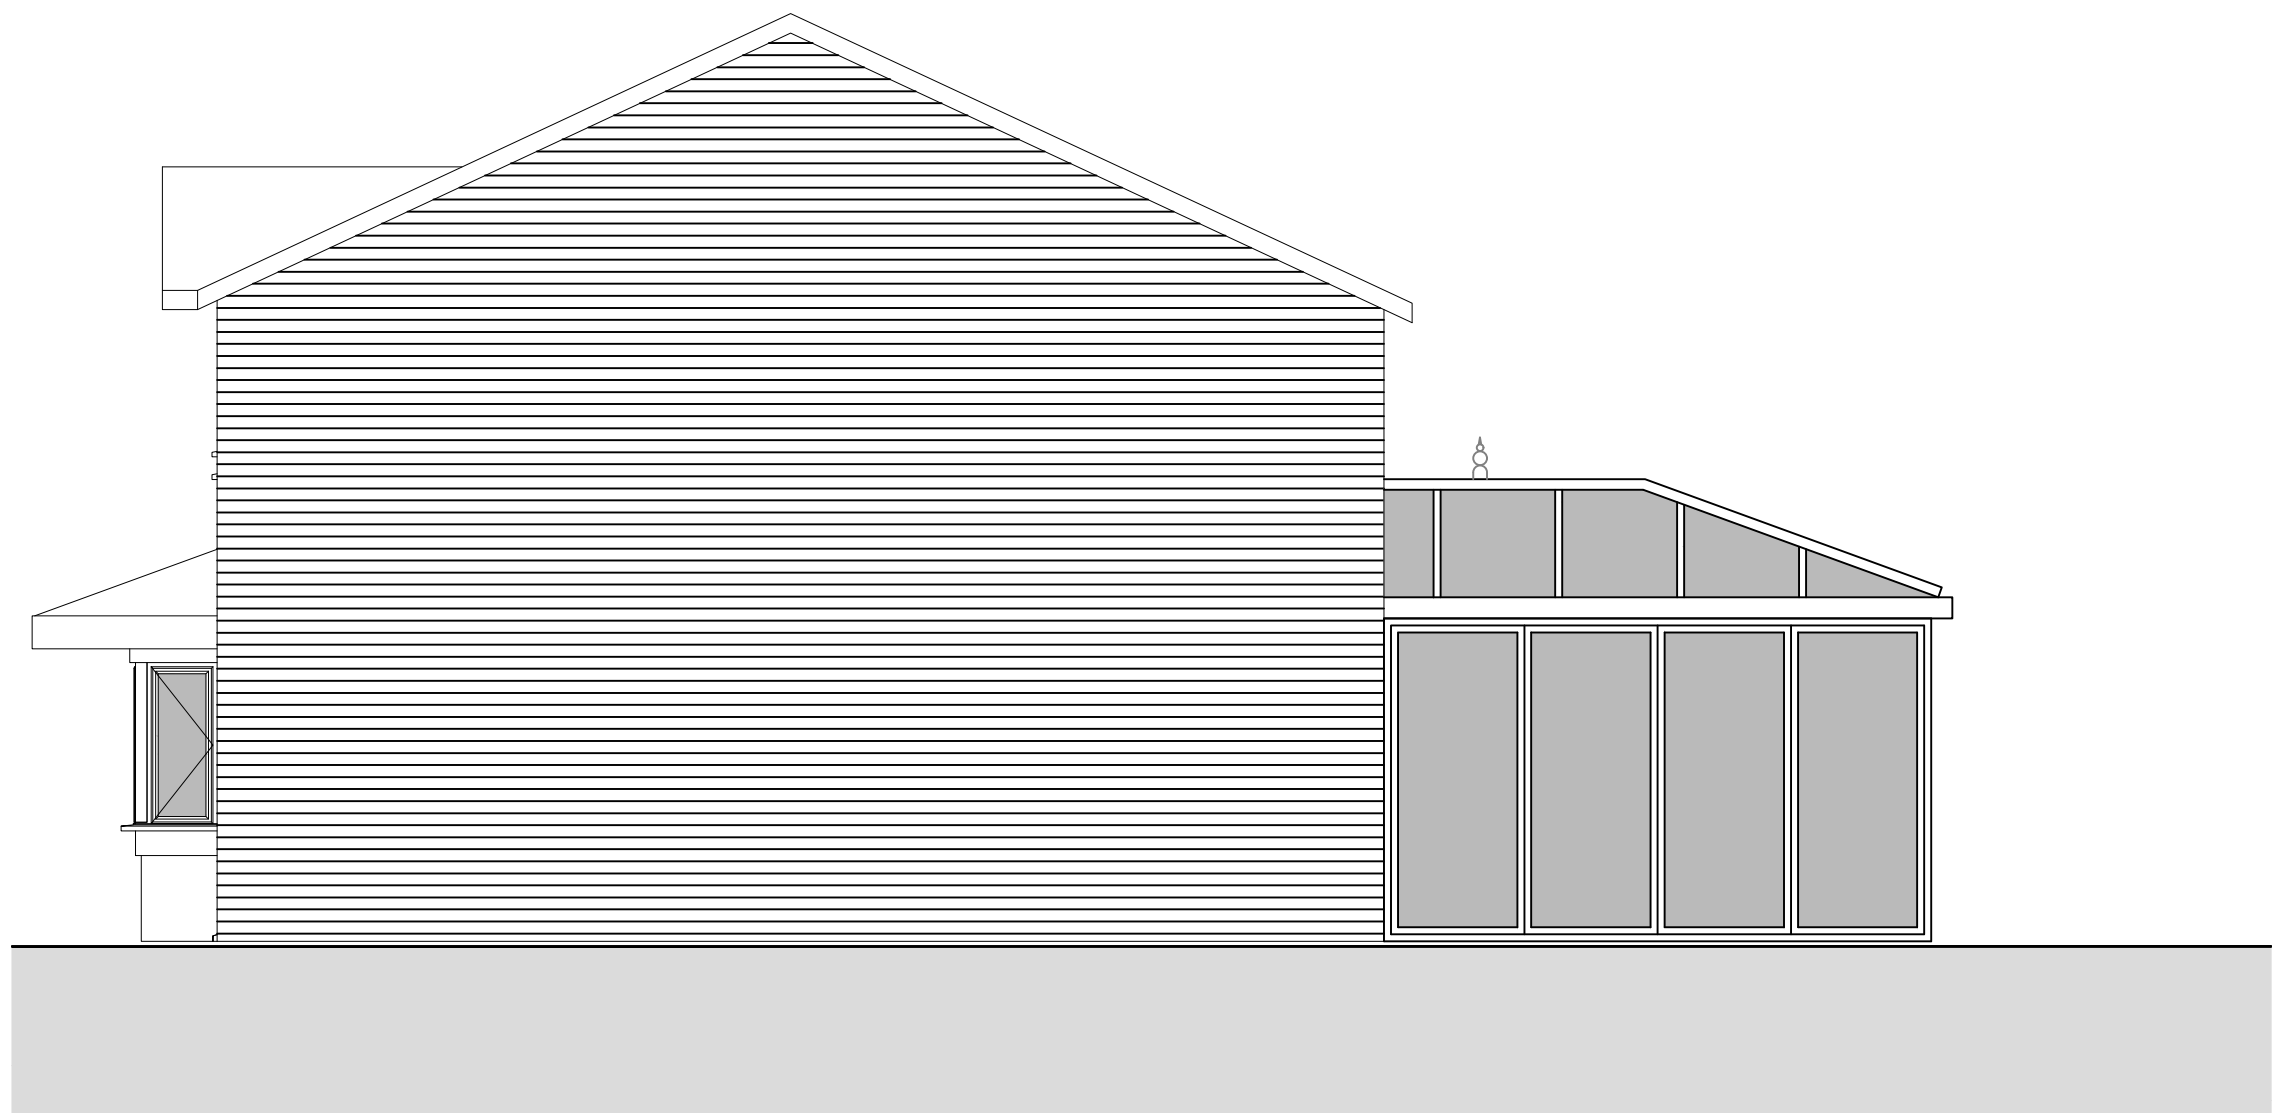

EXISTING SIDE ELEVATION 1:50

 

01	Issued for planning approval	07/03/2021	GB
REVISION DETAILS		Date	By
☐	Draft		
☐	Preliminary		
☐	For Approval		
☒	Planning		
☐	Building Regulations		
☐	Tender		
☐	Contract		
☐	Construction		
☐	As Built		
RICCODESIGN			
S T U D I O			
Level One Basecamp 49 Jamaica Street Liverpool L1 0AH			
CLIENT			
Jeanette Thompson			
PROJECT			
Garage Conversion 10 Whinberry Drive Liverpool L32 9BA			
DRAWING TITLE			
Existing Elevations			
Drawn By	Scale @ A1:	Date:	
GB	1:50	07.03.2021	
DRAWING NO:		Revision:	
RDS-WHI-EL-01		01	