







PROPOSED FRONT ELEVATION 1:50

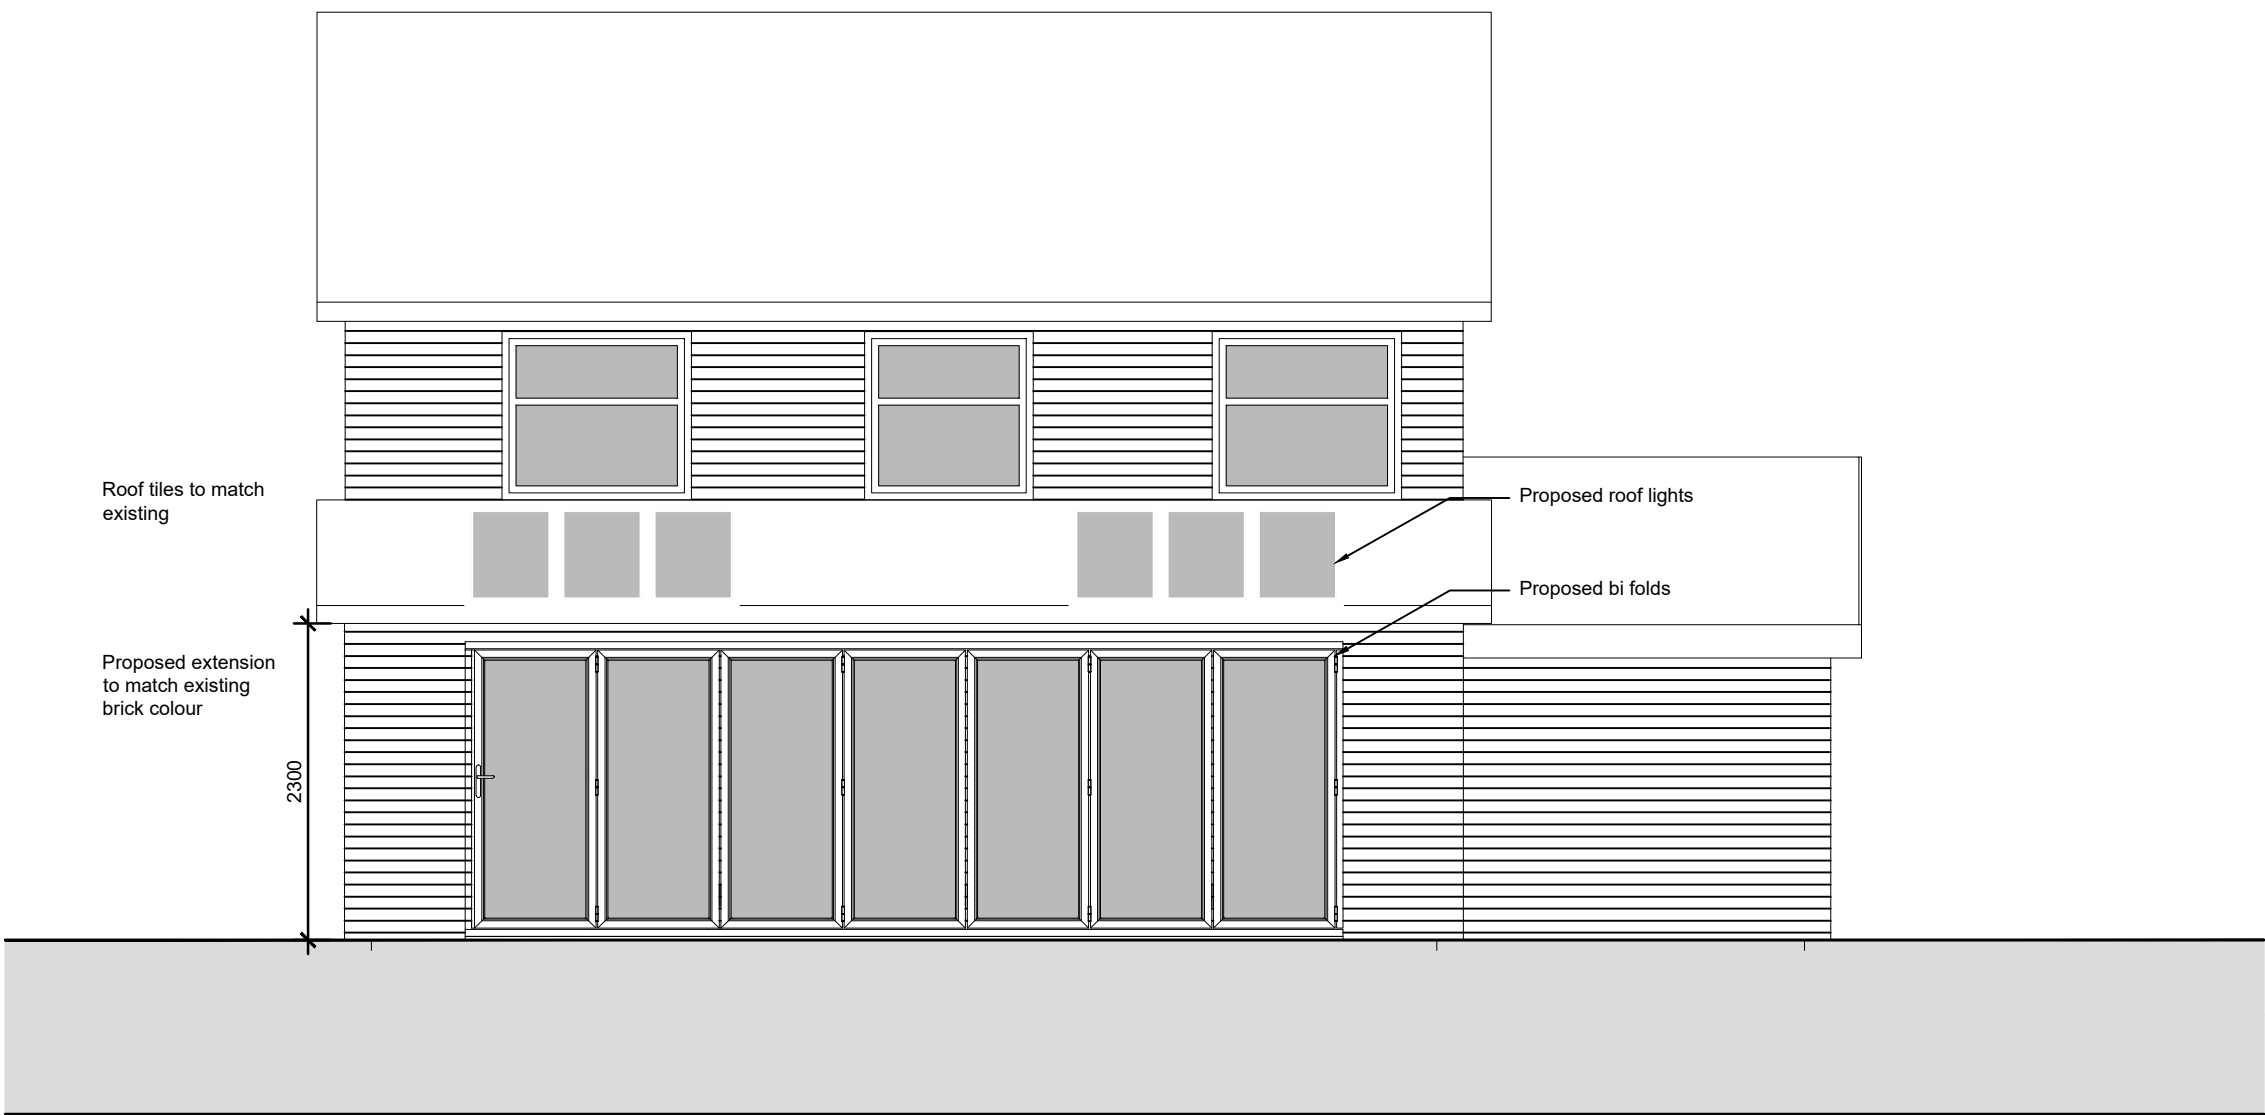

PROPOSED REAR ELEVATION 1:50

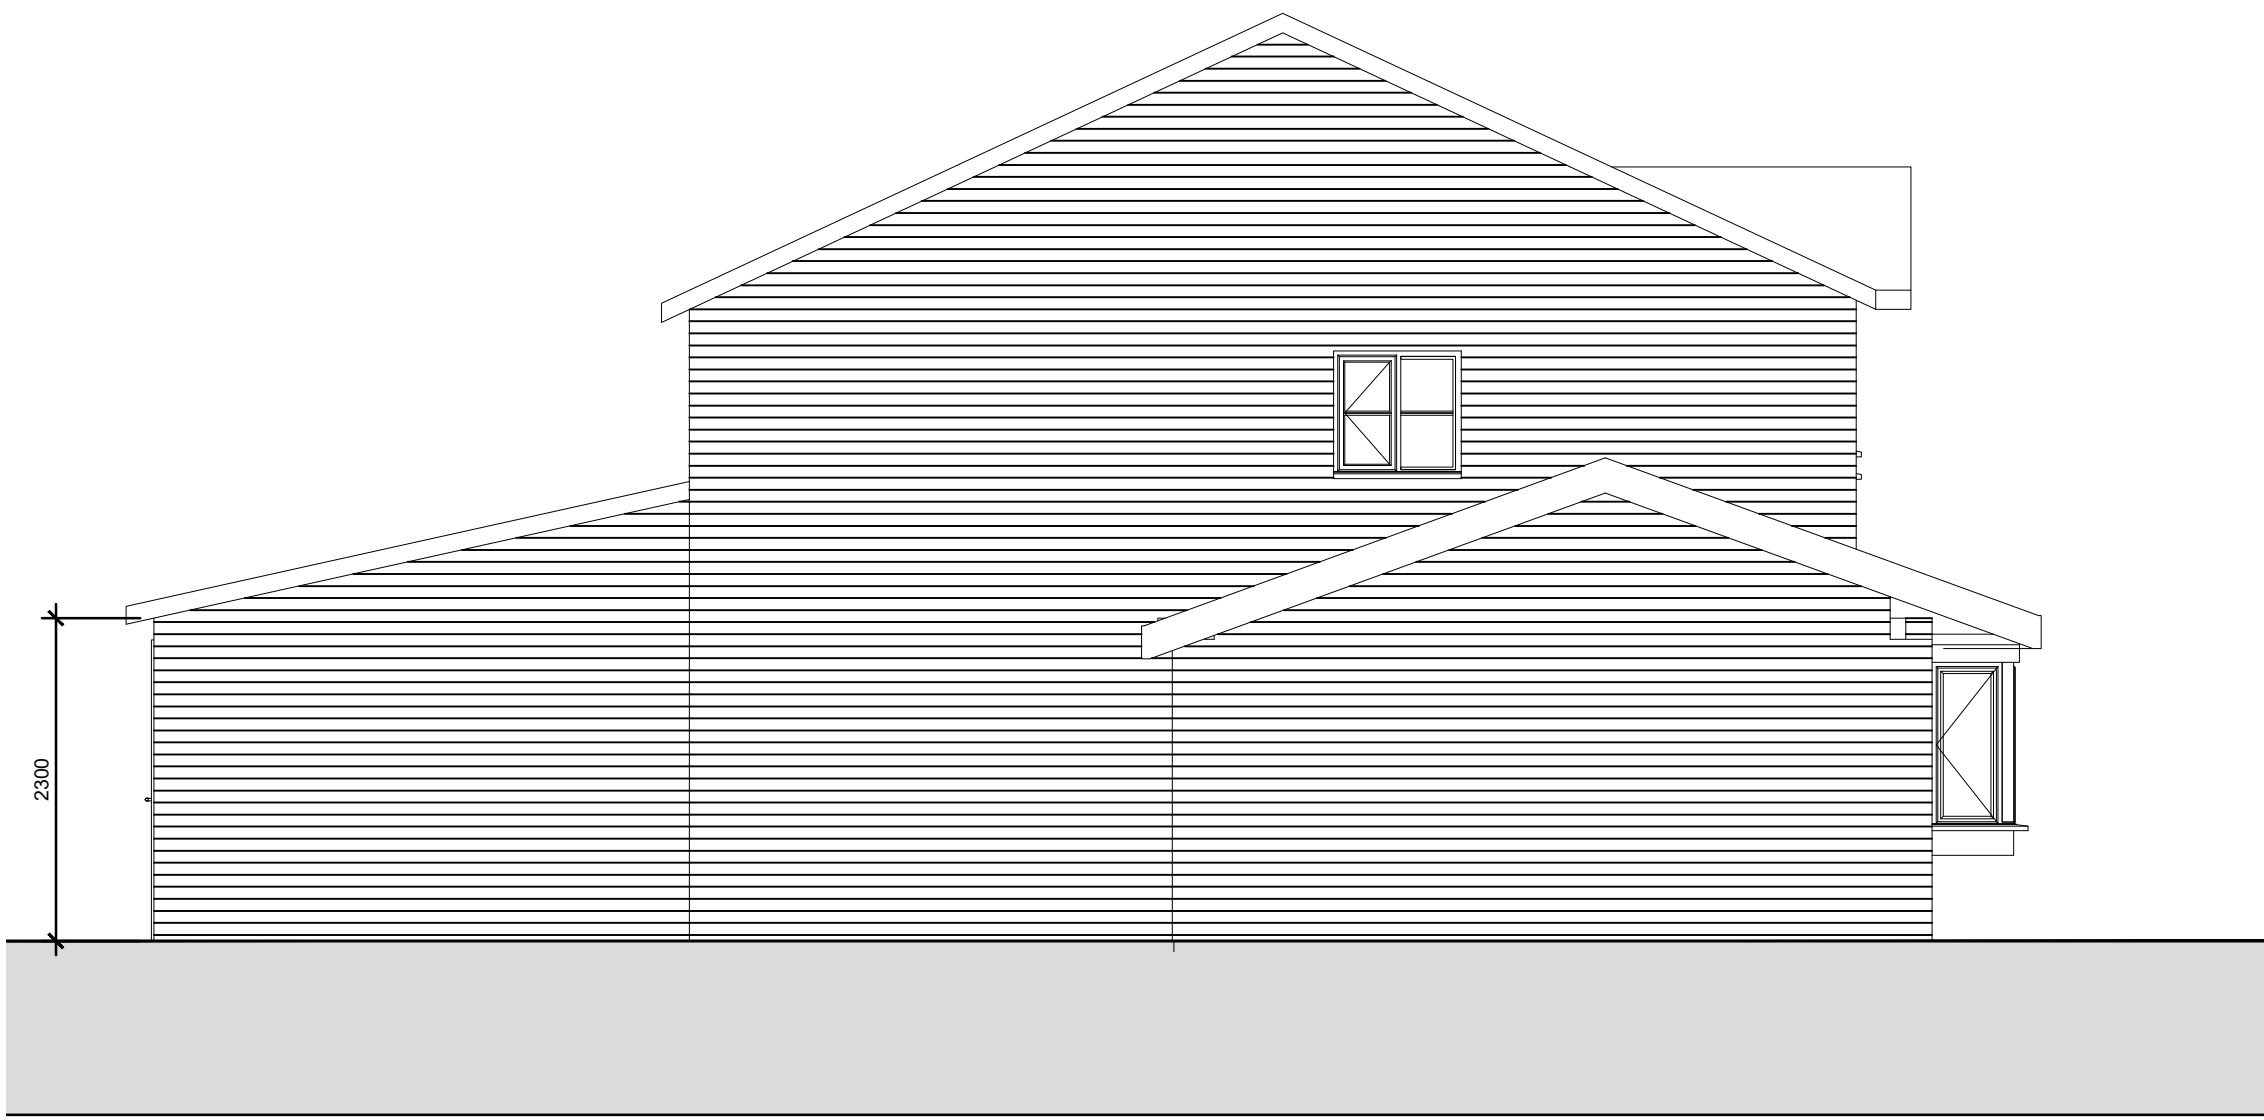

PROPOSED SIDE ELEVATION 1:50

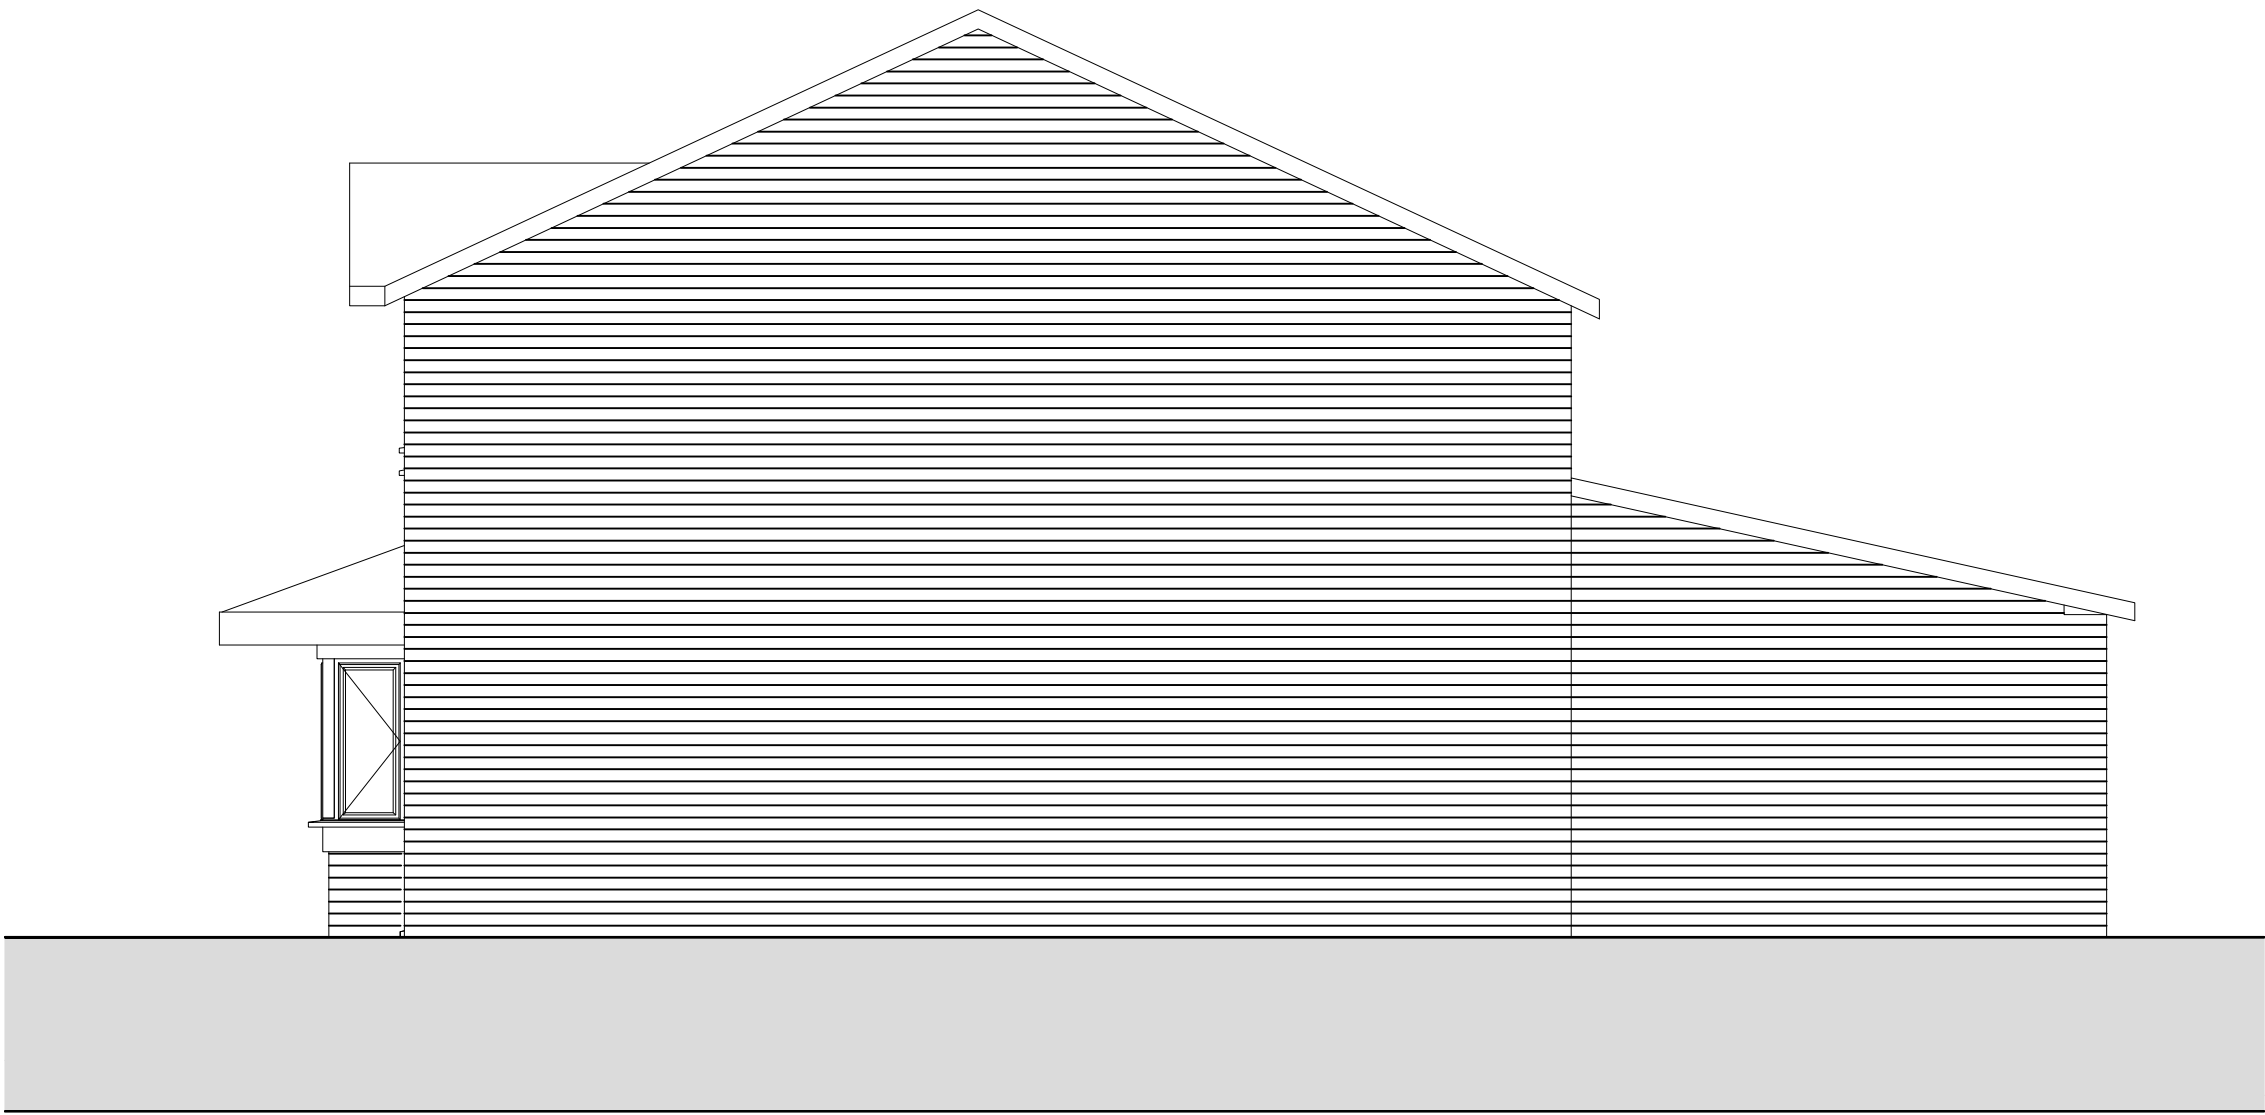 

PROPOSED SIDE ELEVATION 1:50

This drawing is copyright of Ricco Design Studio and may not be reproduced in any way without their specific permission.

All dimensions are to be checked on site. Do not scale from this drawing, work to figured dimensions only. Any errors or queries please contact Ricco Design Studio

Notes

1. Drawing for planning purposes only

02	Amended elevations as per client comments	03/05/2021	GB
01	Issued for planning approval	07/03/2021	GB

REVISION DETAILS	Date	By
☐ Draft		
☐ Preliminary		
☐ For Approval		
☒ Planning		
☐ Building Regulations		
☐ Tender		
☐ Contract		
☐ Construction		
☐ As Built		

RICCODESIGN

S T U D I O

Level One Basecamp
49 Jamaica Street
Liverpool
L1 0AH

CLIENT
Jeanette Thompson

PROJECT
Rear Extension 10 Whinberry Drive Liverpool L32 9BA

DRAWING TITLE
Proposed Elevations

Drawn By	Scale @ A1:	Date:
GB	1:50	07.03.2021

DRAWING NO:	Revision:
RDS-WHI-EL-02	02