

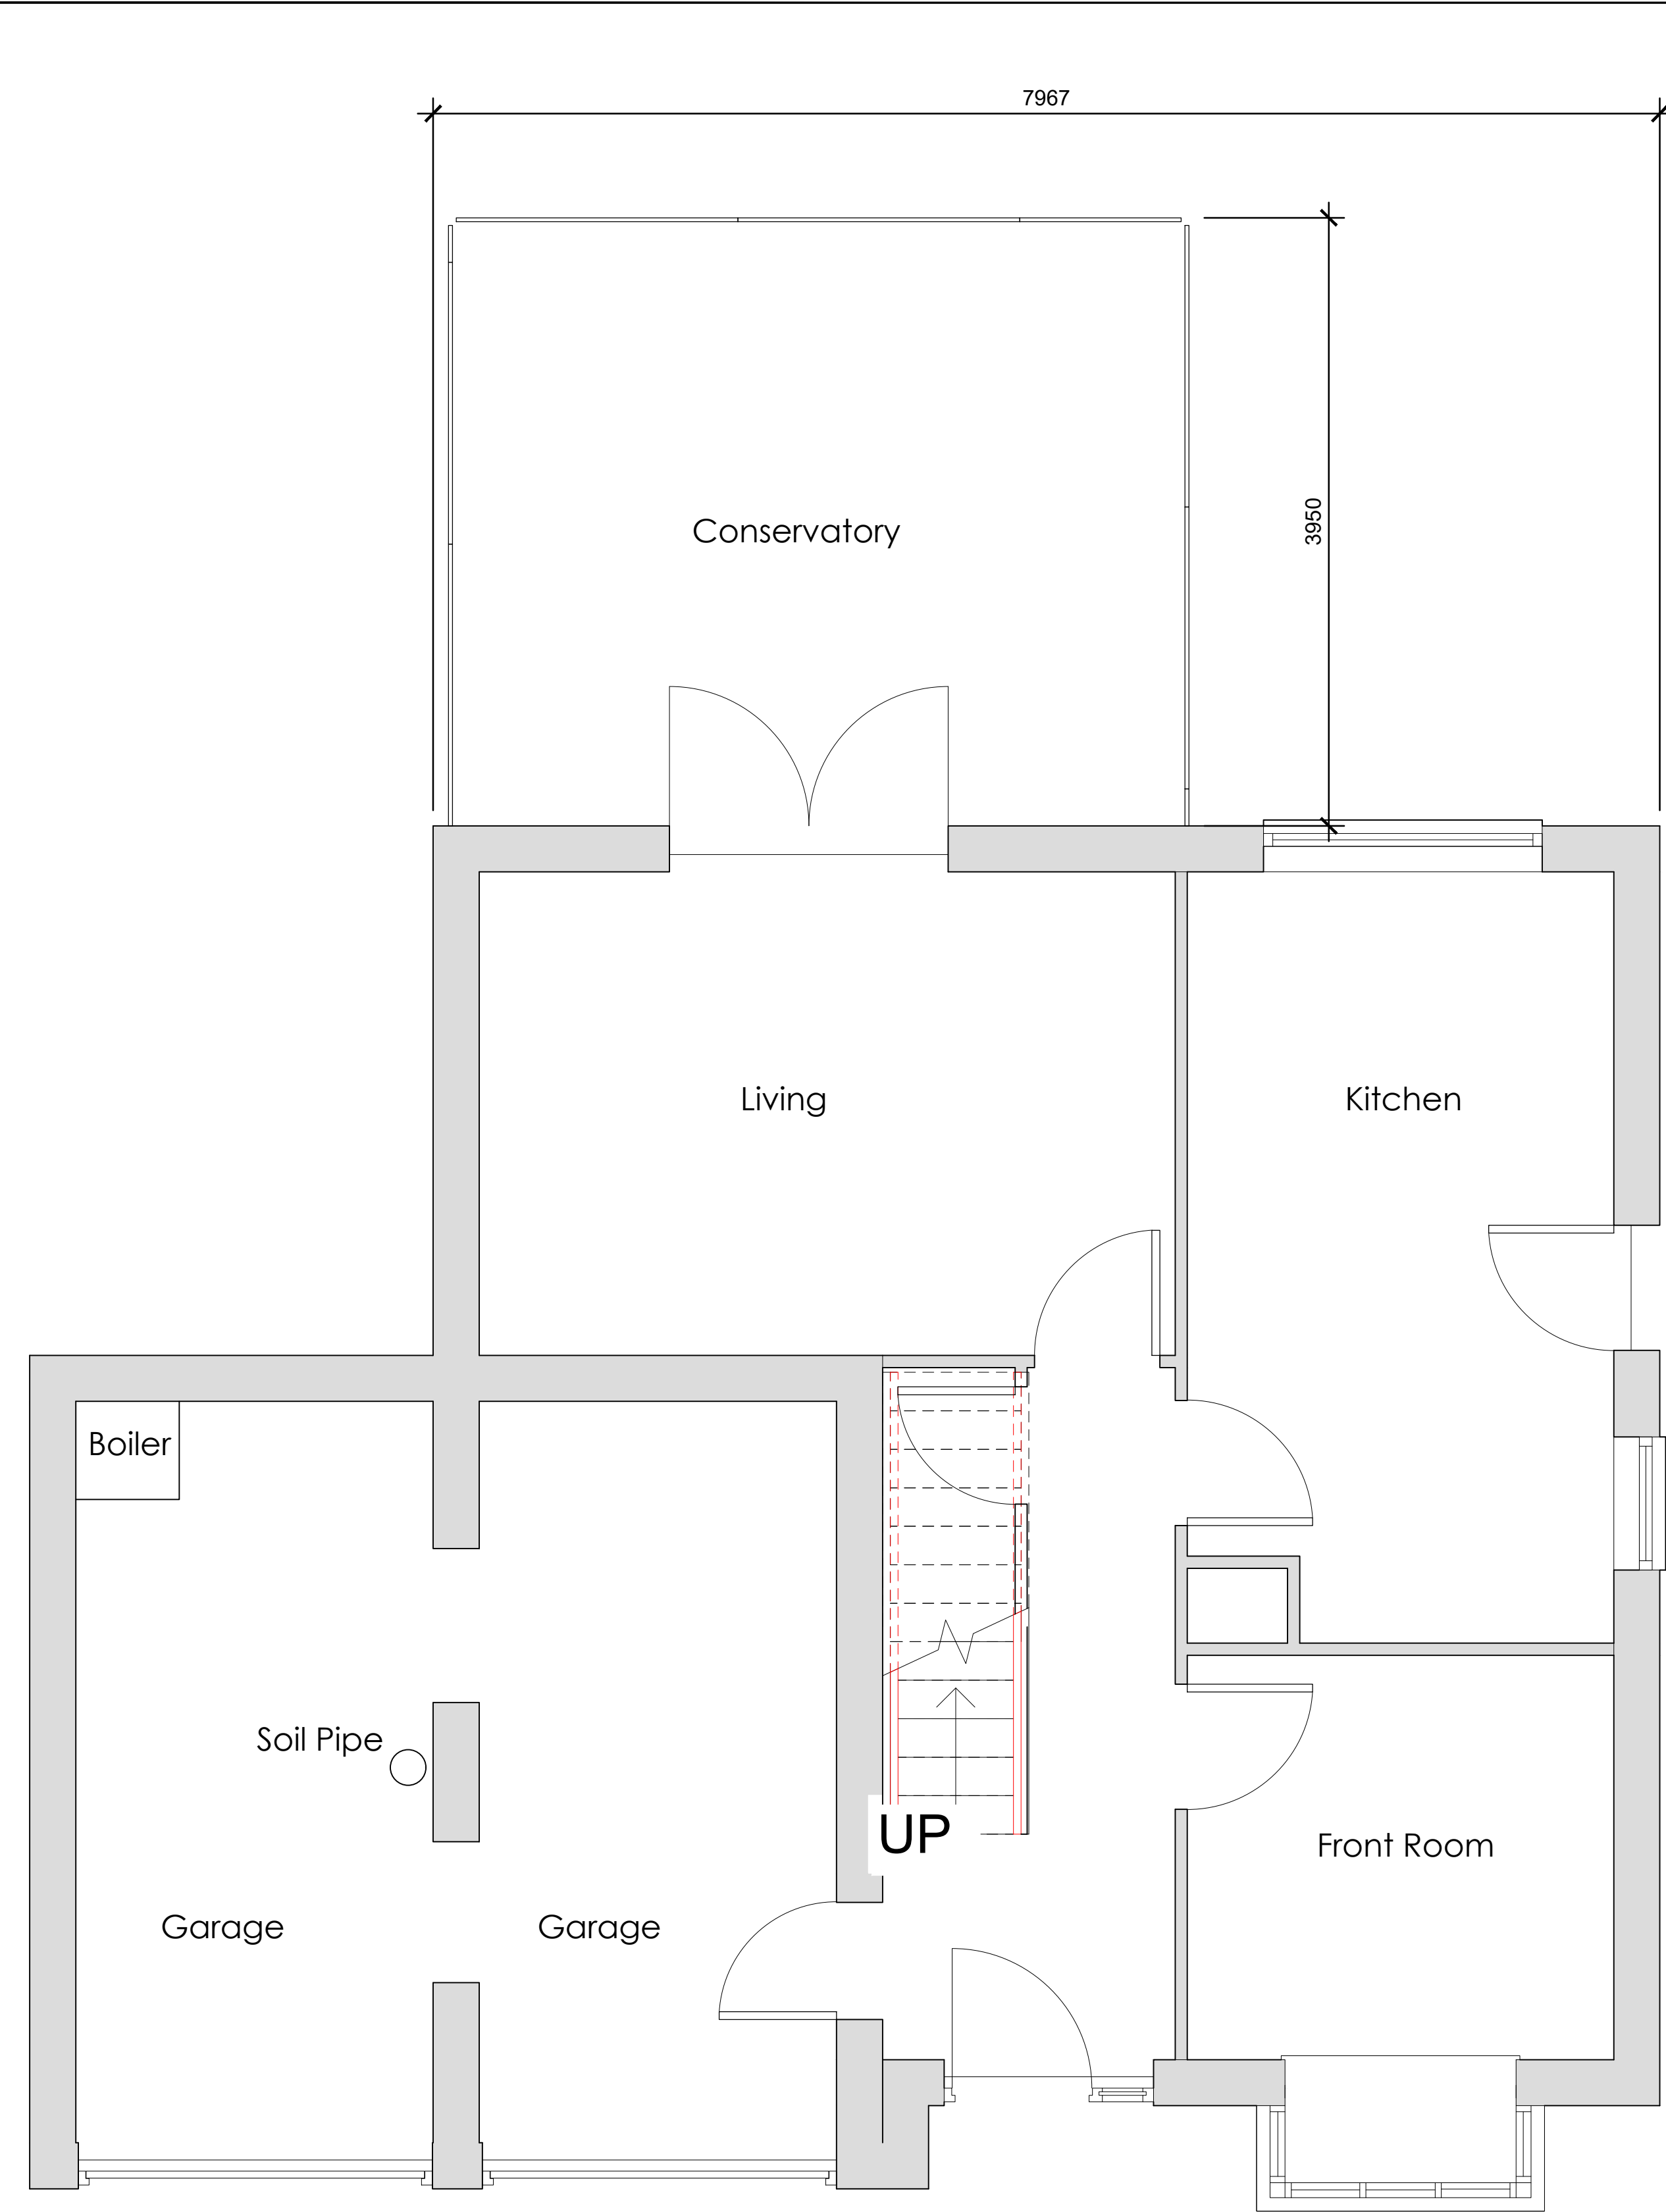


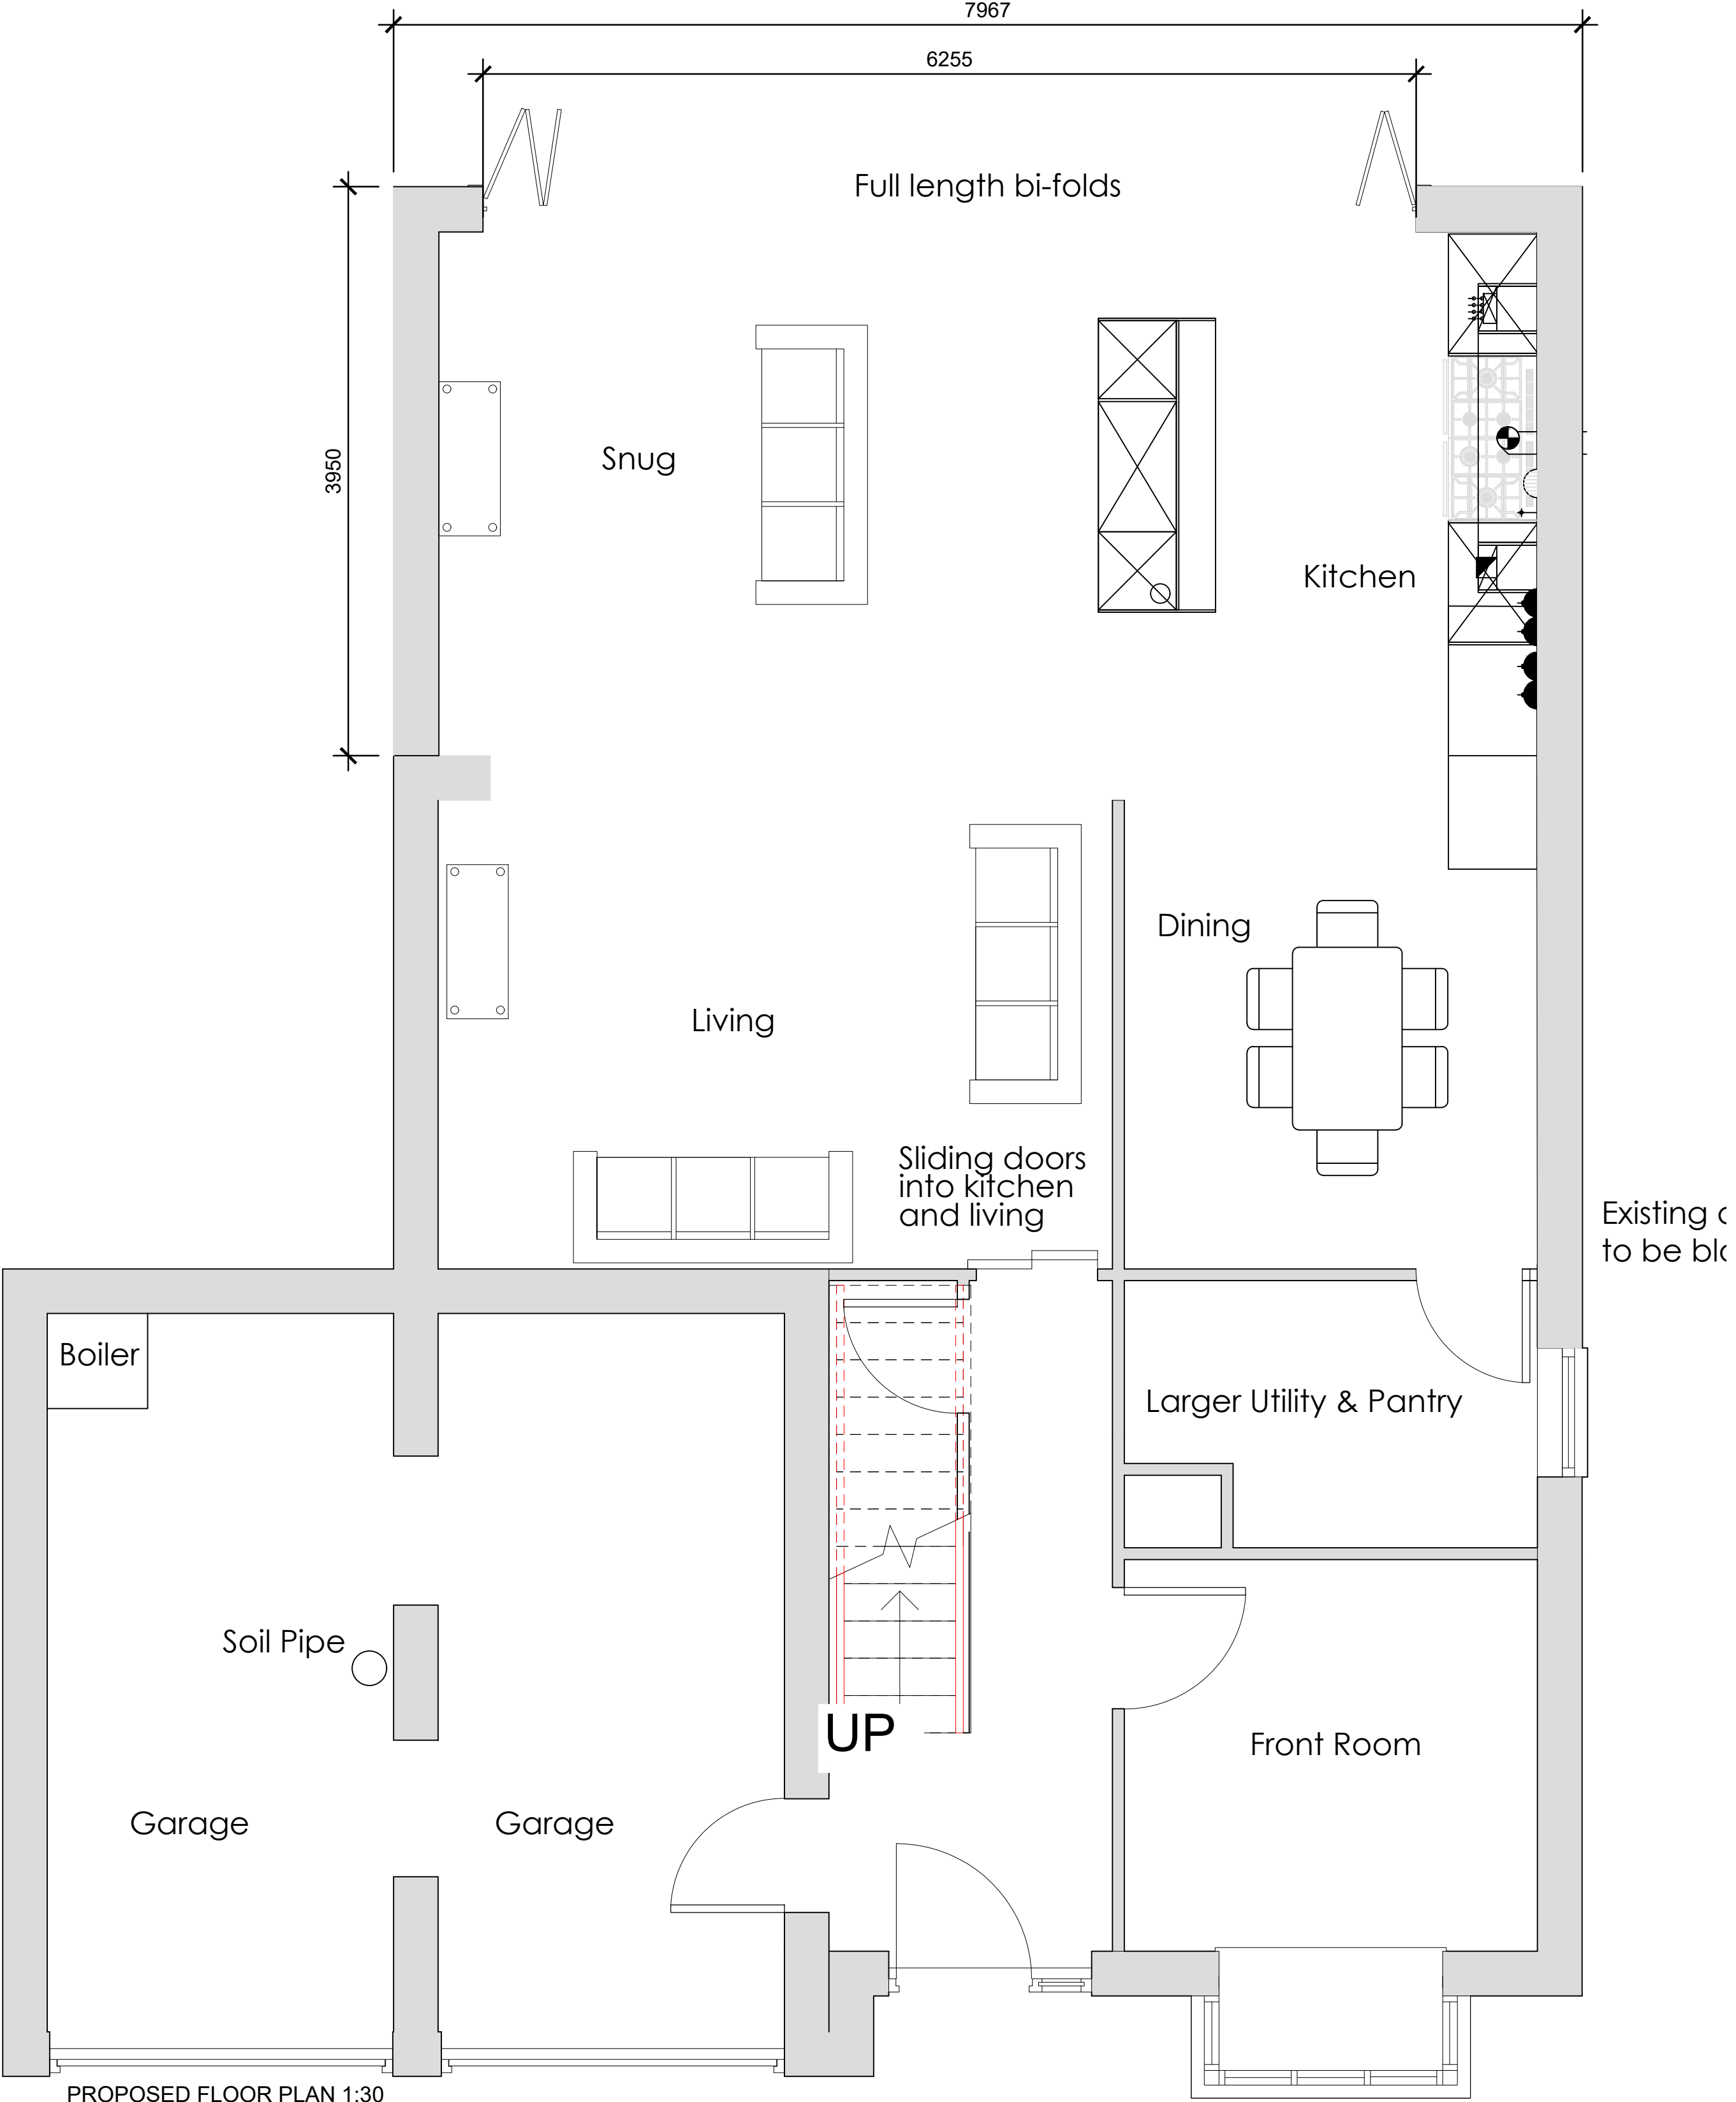

EXISTING FLOOR PLAN 1:30

 

PROPOSED FLOOR PLAN 1:30

This drawing is copyright of Ricco Design Studio and may not be reproduced in any way without their specific permission.
All dimensions are to be checked on site. Do not scale from this drawing, work to figured dimensions only. Any errors or queries please contact Ricco Design Studio

Notes

1. Drawing for planning purposes only

02	Amended elevations as per client comments	03/05/2021	JB
01	Issued for planning approval	07/03/2021	GB

REVISION DETAILS	Date	By
☐ Draft		
☐ Preliminary		
☐ For Approval		
☒ Planning		
☐ Building Regulations		
☐ Tender		
☐ Contract		
☐ Construction		
☐ As Built		

RICCODESIGN
S T U D I O

Level One Basecamp
49 Jamaica Street
Liverpool
L1 0AH

CLIENT

Jeanette Thompson

PROJECT

Rear Extension

10 Whinberry Drive
Liverpool
L32 9BA

DRAWING TITLE

Floor Plans

Drawn By GB **Scale @ A1:** 1:50 **Date:** 07/03/2021

DRAWING NO: RDS-WHL-FP-01 **Revision:** 02