




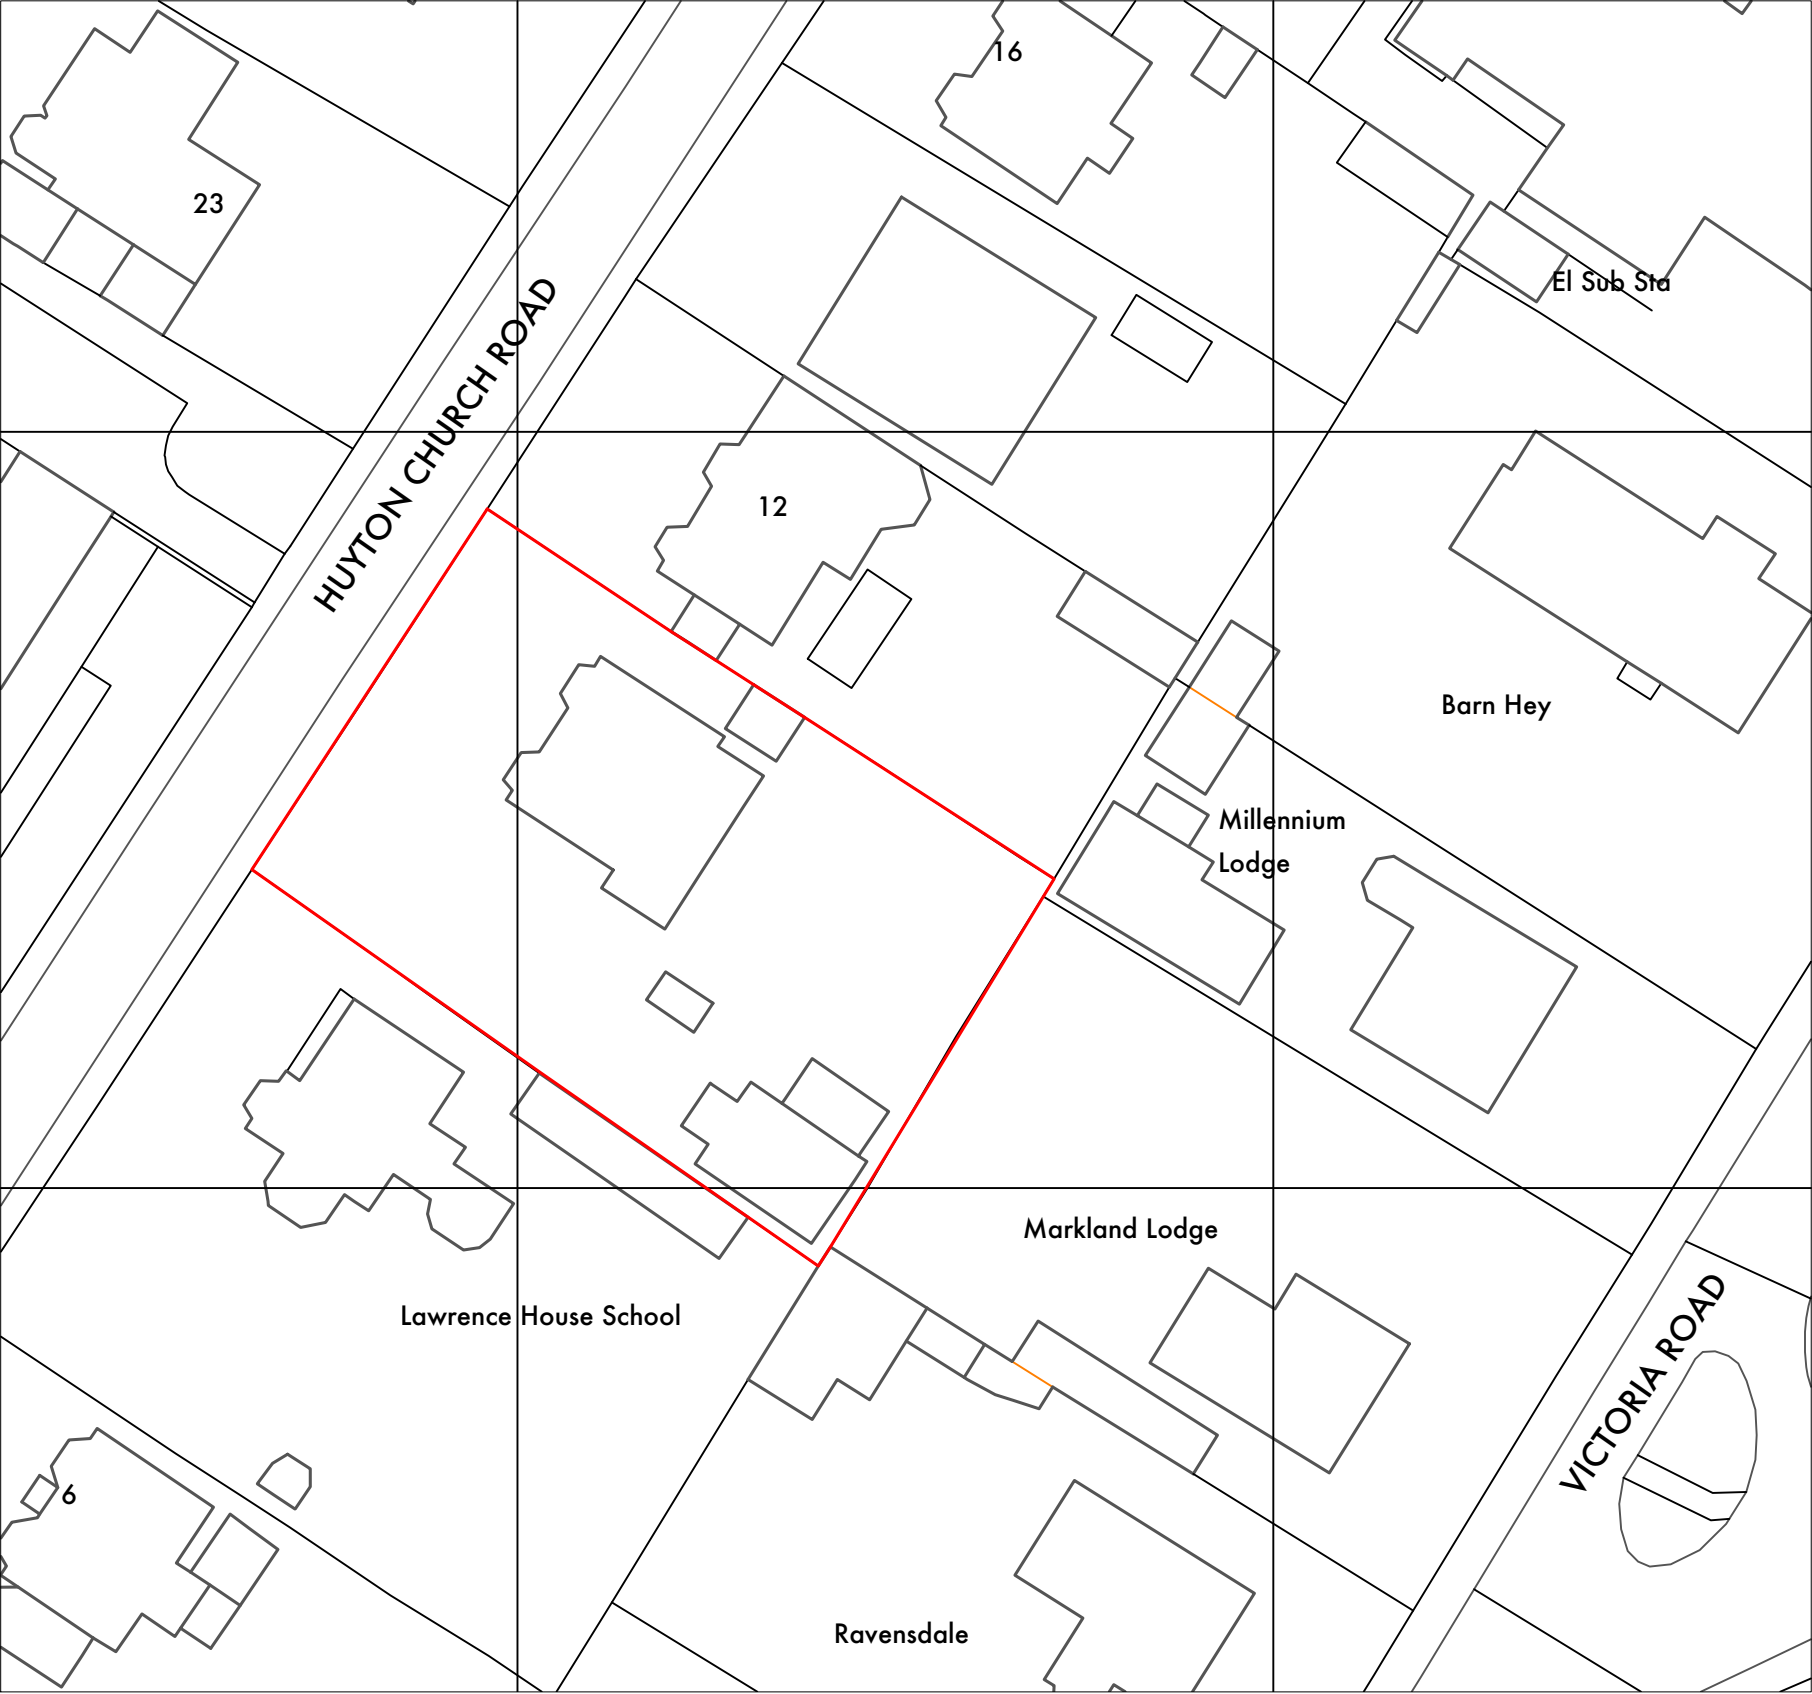

0 2.5 5 10 15 20 25 50m
scale 1:500
Site Plan @ 1:200

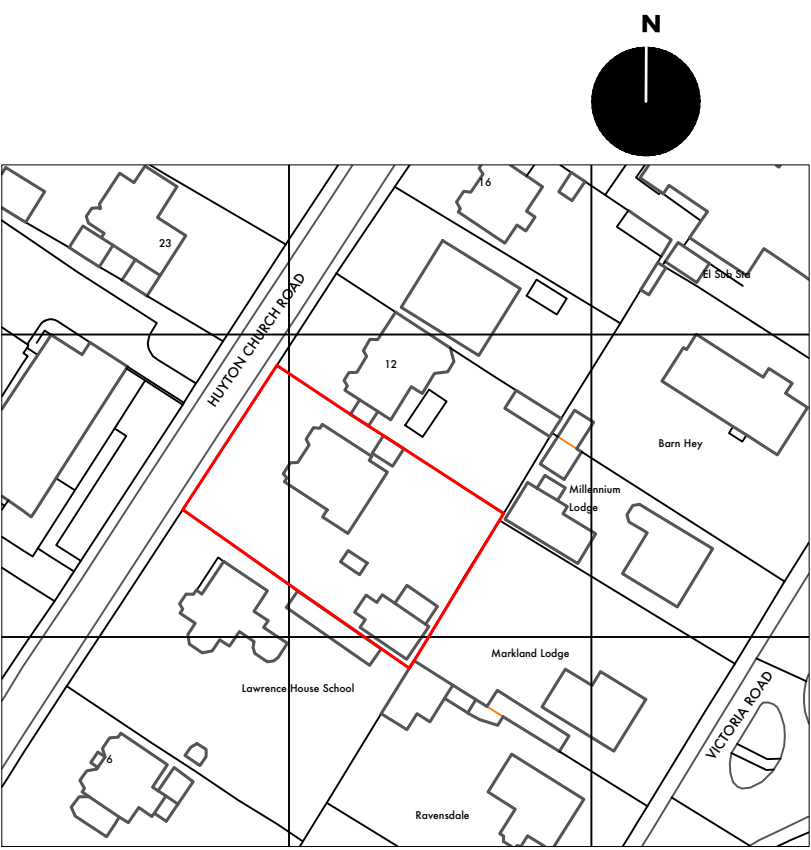

06.2512.5 25 37.5 50 62.5 125m
scale 1:1250
Location Plan @ 1:1250

 

JOB TITLE :
Beech House,
10 Huyton Church Road,
Huyton,
L36 5SJ

DWG TITLE :
SITE AND LOCATION

REVISION NOTES :
first issue

DWG. NO. :
129-00-

SCALE :
1:500 / 1:1250
(@A3)

DATE :
01.03.23