



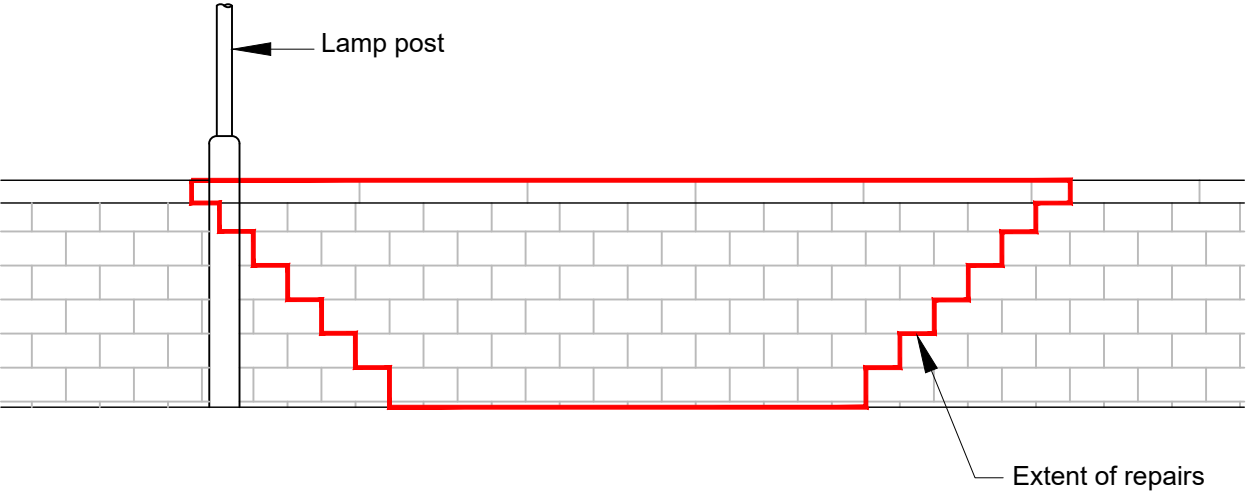

SOUTH ELEVATION
SCALE 1:50

 

This drawing is the property of Crawford & Company and must not be produced in whole or in part without the prior permission of Crawford & Company.

Notes

Rev	Date	Drawn	Designed	Checked
-----	------	-------	----------	---------

Drawing Status
LISTED BUILDING CONSENT

Project Title
HUYTON & PRESCOT GOLF CLUB

Project Location
HUYTON & PRESCOT GOLF CLUB
HURST PARK FAIWAY, HUYTON
LIVERPOOL L36 1UA

Drawing Title
EXISTING AND PROPOSED
ELEVATION ON
SECTION OF DAMAGED WALL

Client
HUYTON & PRESCOT GOLF CLUB

Originator



Crawford Building Consultancy
The Hallmark Building, 106 Fenchurch Street, London EC3M 5JE
tel: 0121 200 3600
email: david.painter@crawco.co.uk www.crawco.co.uk

Project No	1874049	Division	CBC	Scale at A3	1:50
------------	---------	----------	-----	-------------	------

Date	AUG '25	Drawn	DP	Designed	Checked	CP
------	---------	-------	----	----------	---------	----

Drawing number	CBC-18674049-03	Revision	00
----------------	-----------------	----------	----