




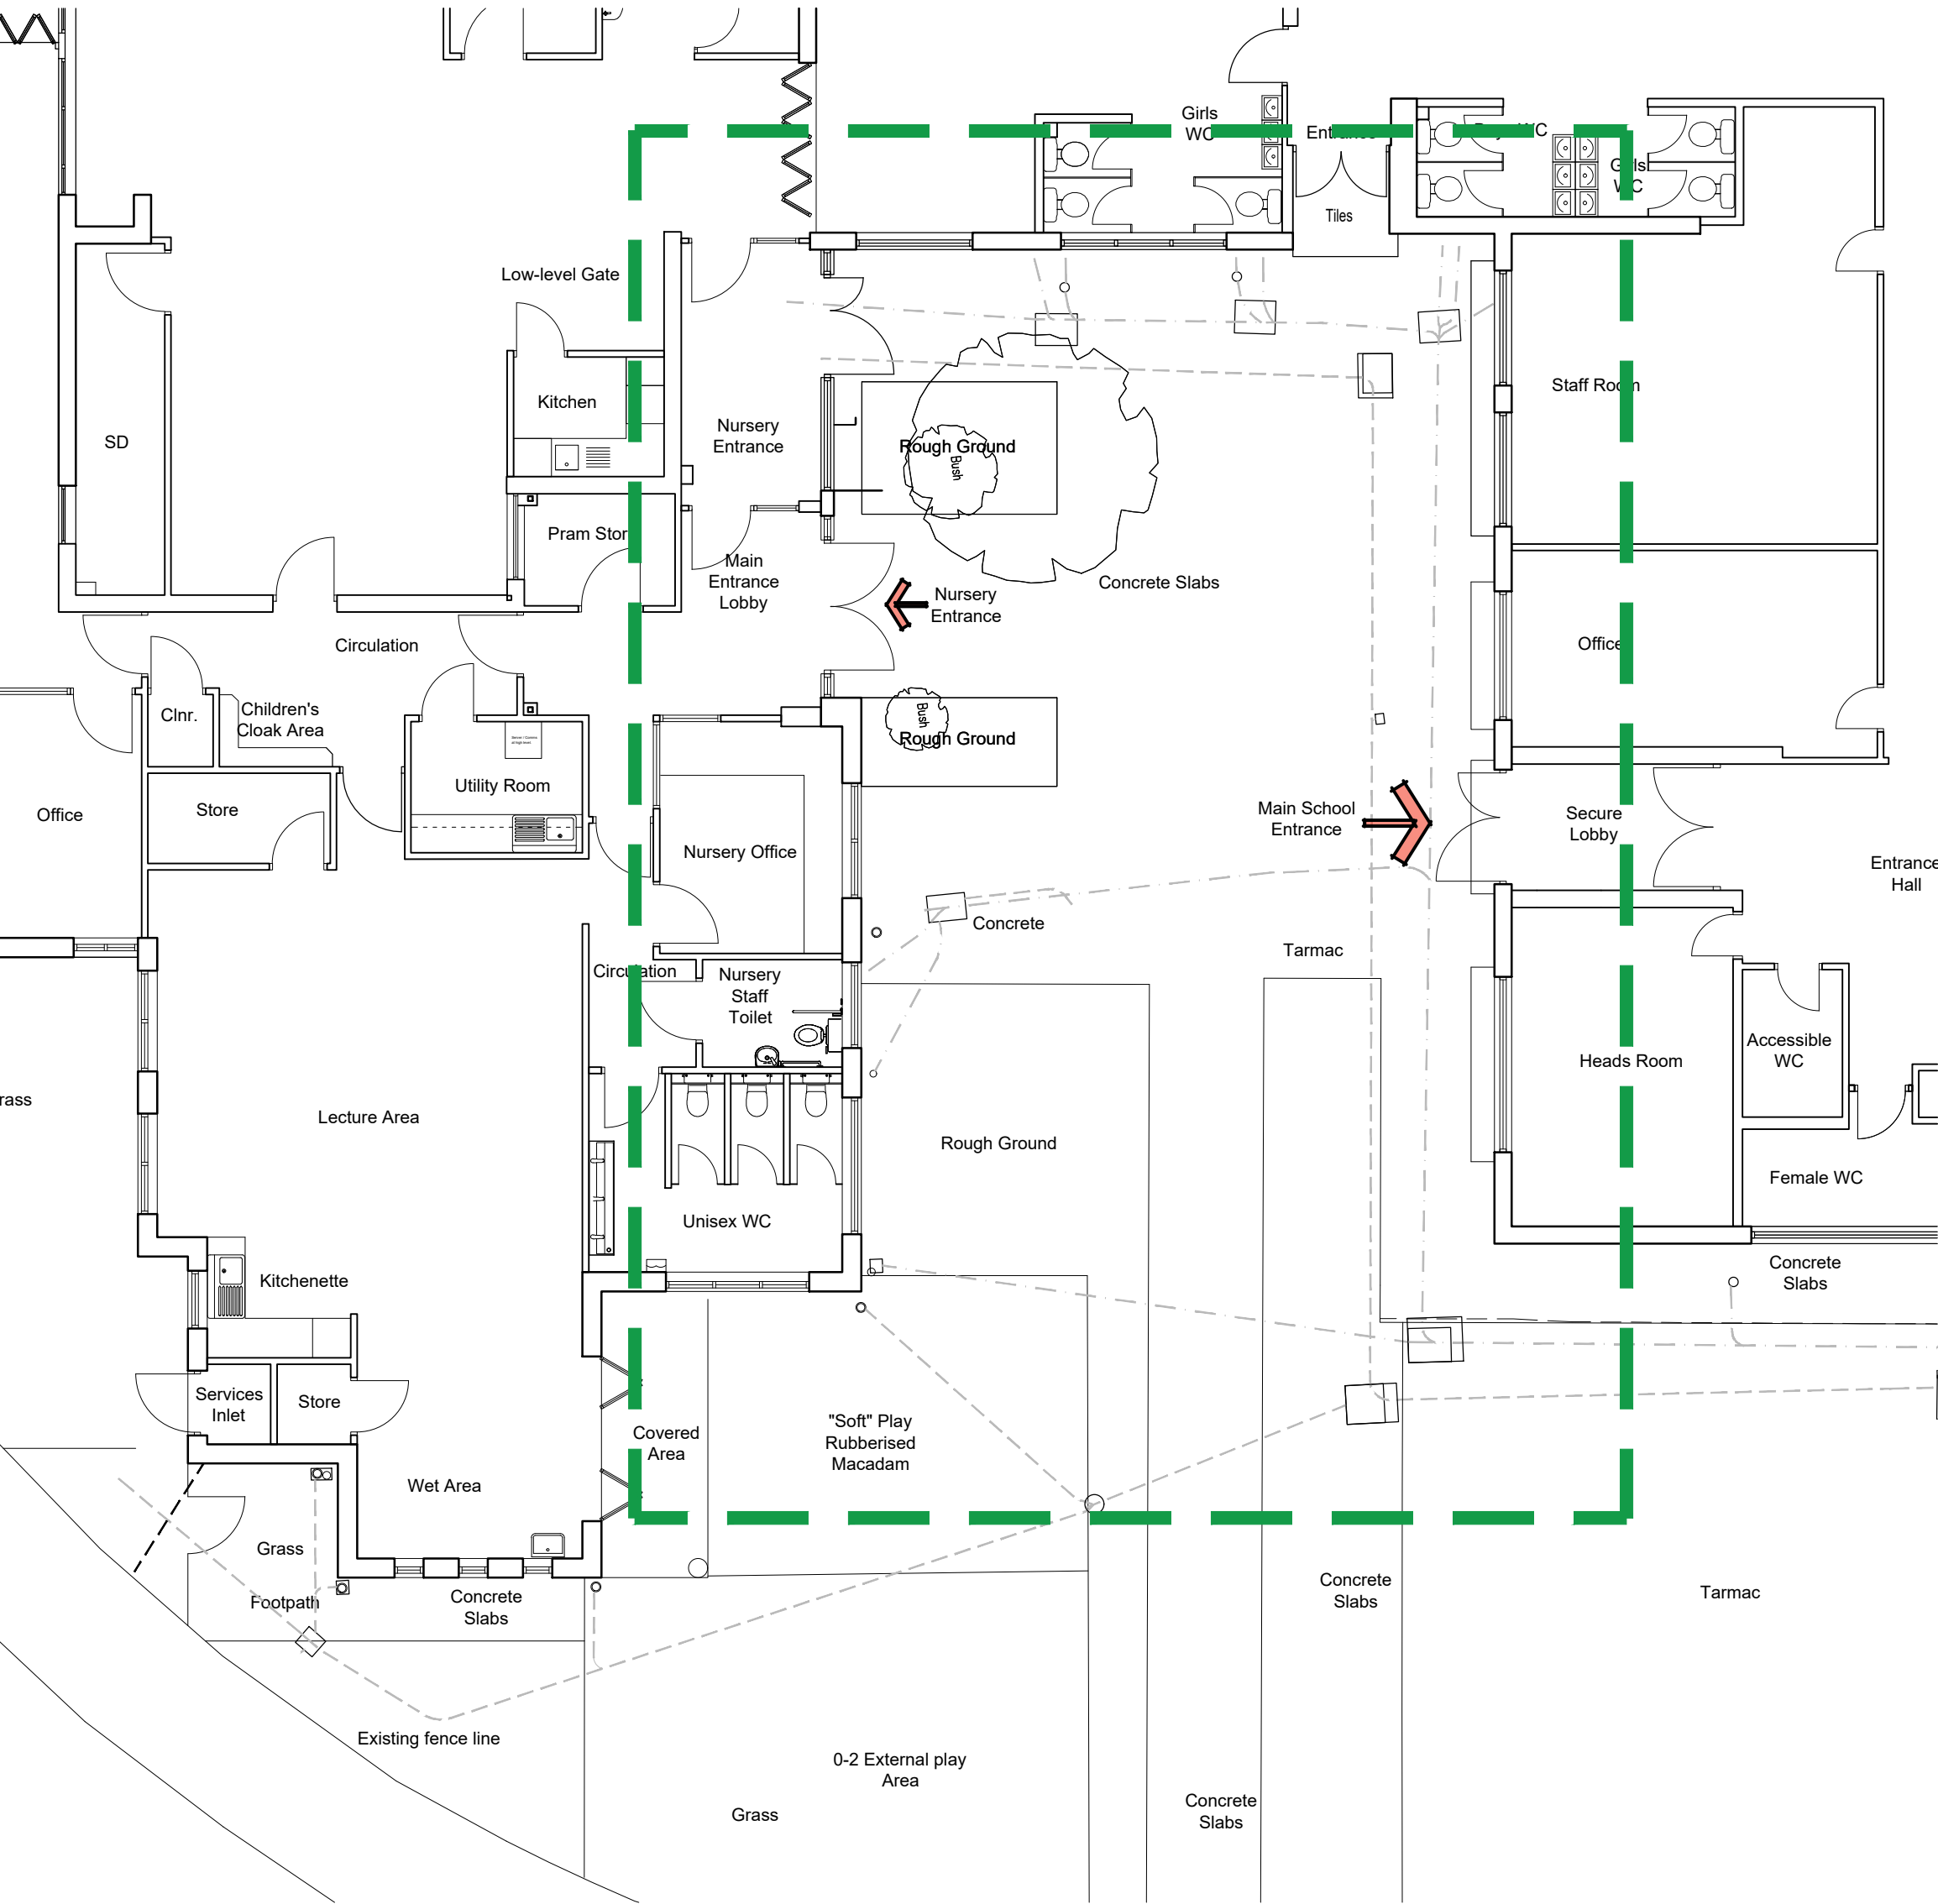


EXISTING FLOOR PLAN SCALE 1:100 @ A1

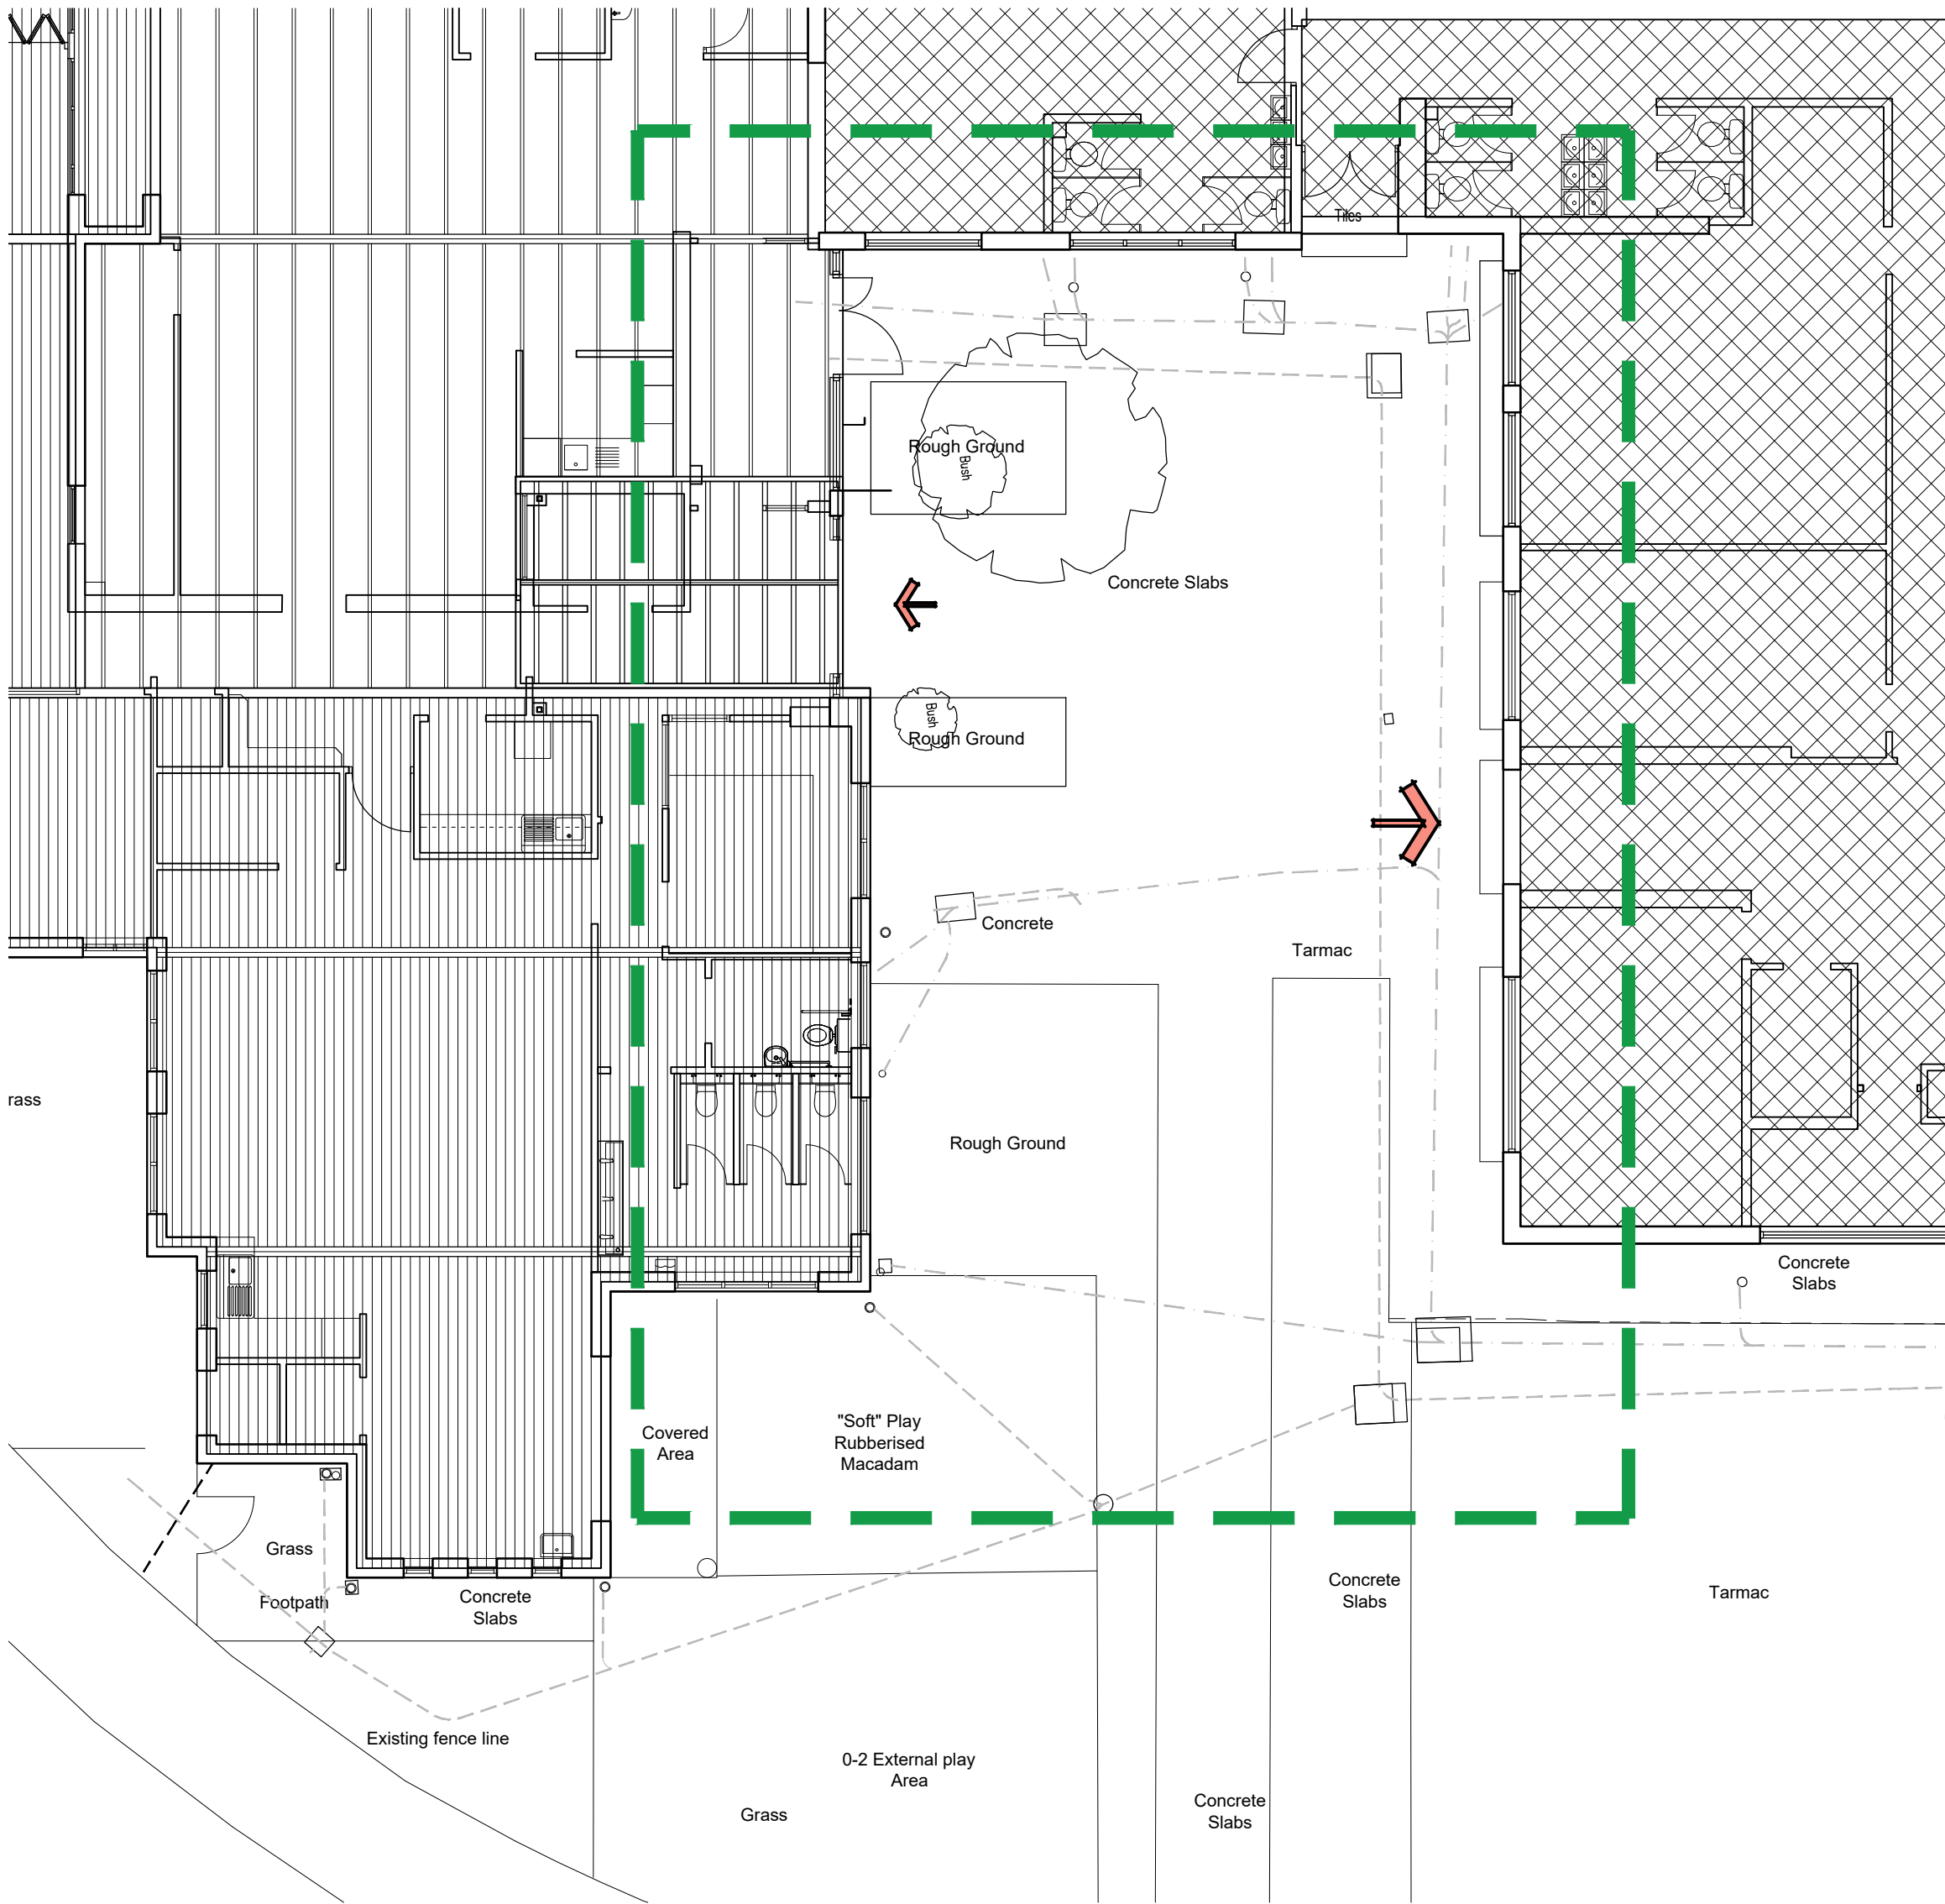

EXISTING ROOF PLAN SCALE 1:100 @ A1

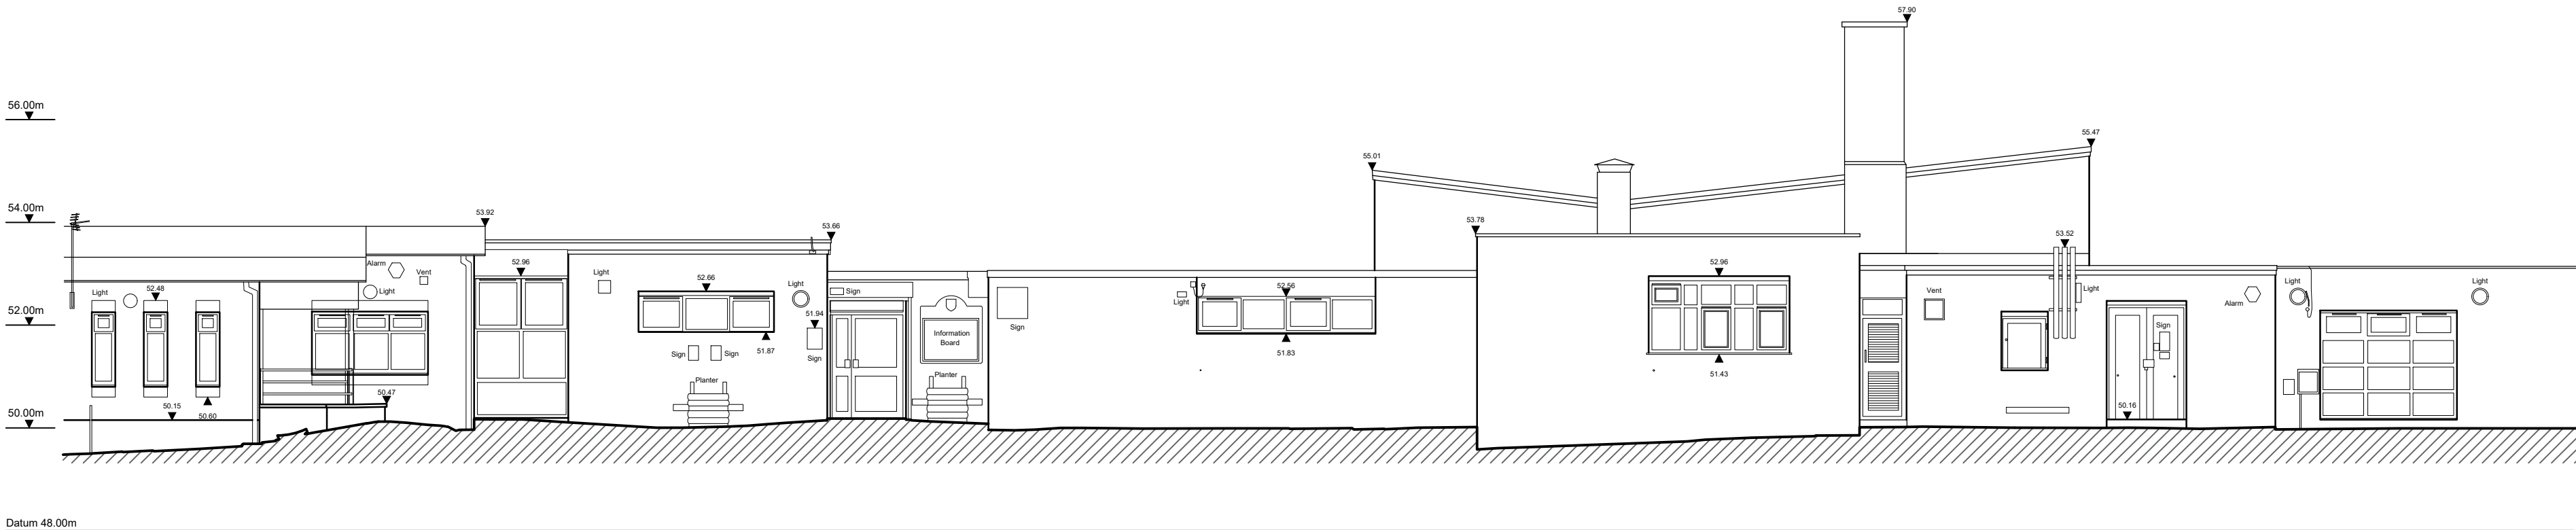


EXISTING ELEVATION A-A SCALE 1:100 @ A1

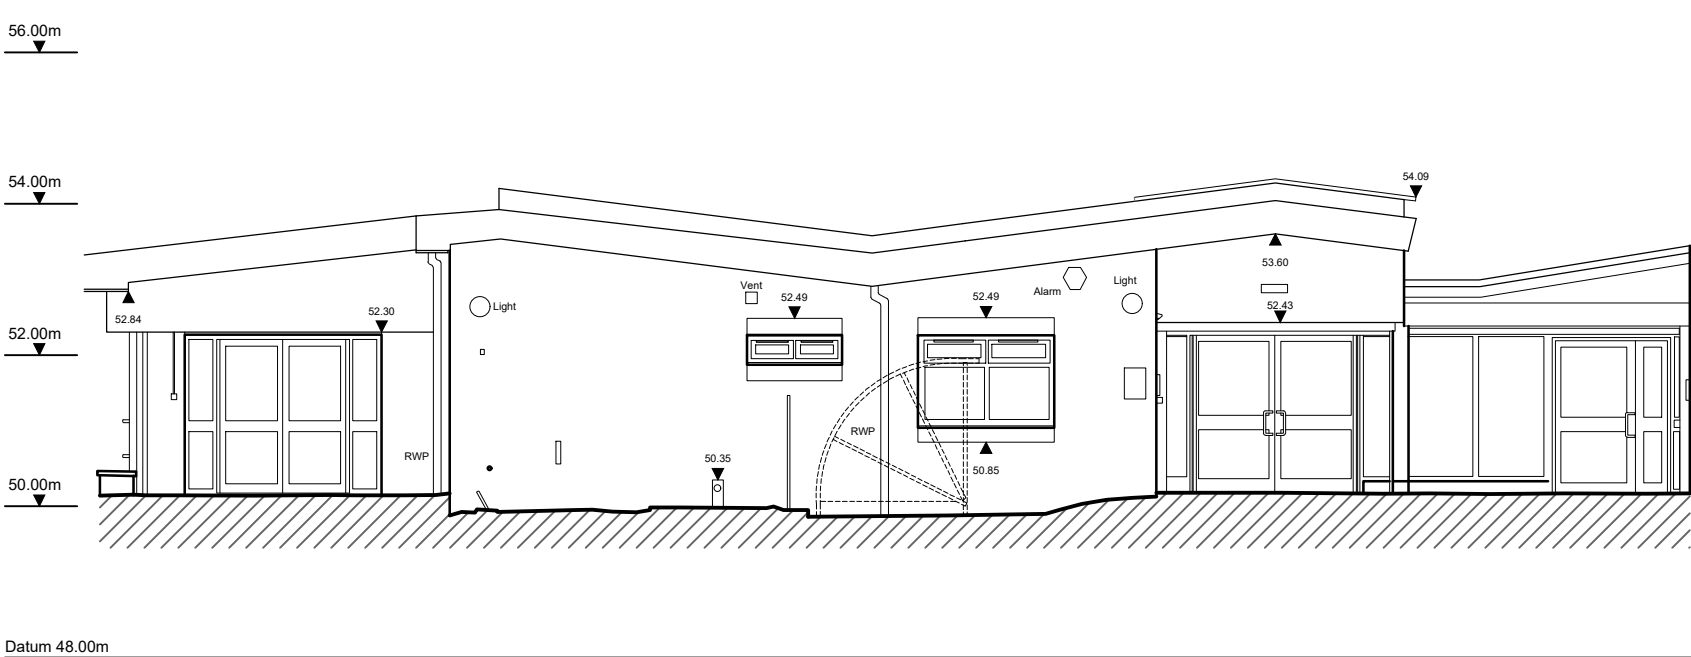



EXISTING ELEVATION B-B SCALE 1:100 @ A1



EXISTING ELEVATION C-C SCALE 1:100 @ A1

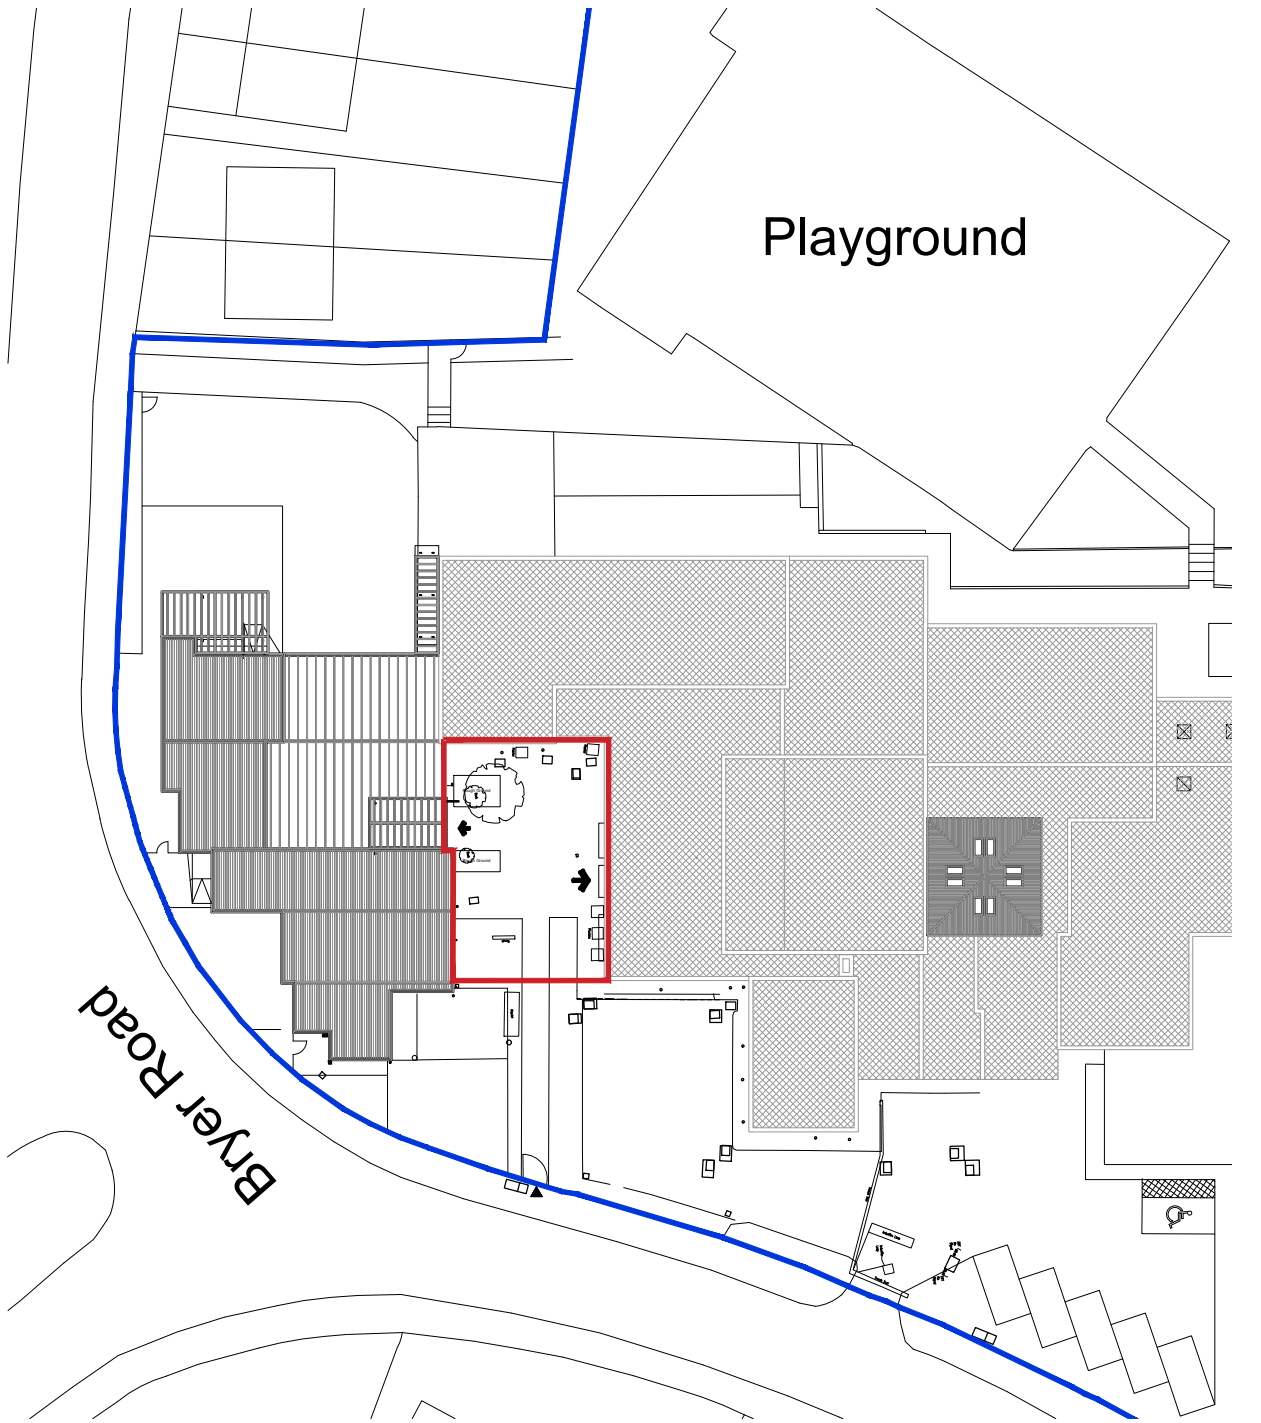

AREA OF WORKS SCALE 1:500

 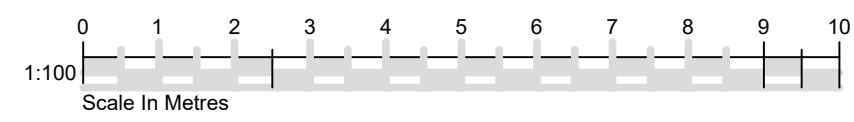


DRAINAGE KEY

- Surface Water Drainage
- Foul Water Drainage

DRAWING KEY

- AREA OF PROPOSED WORKS

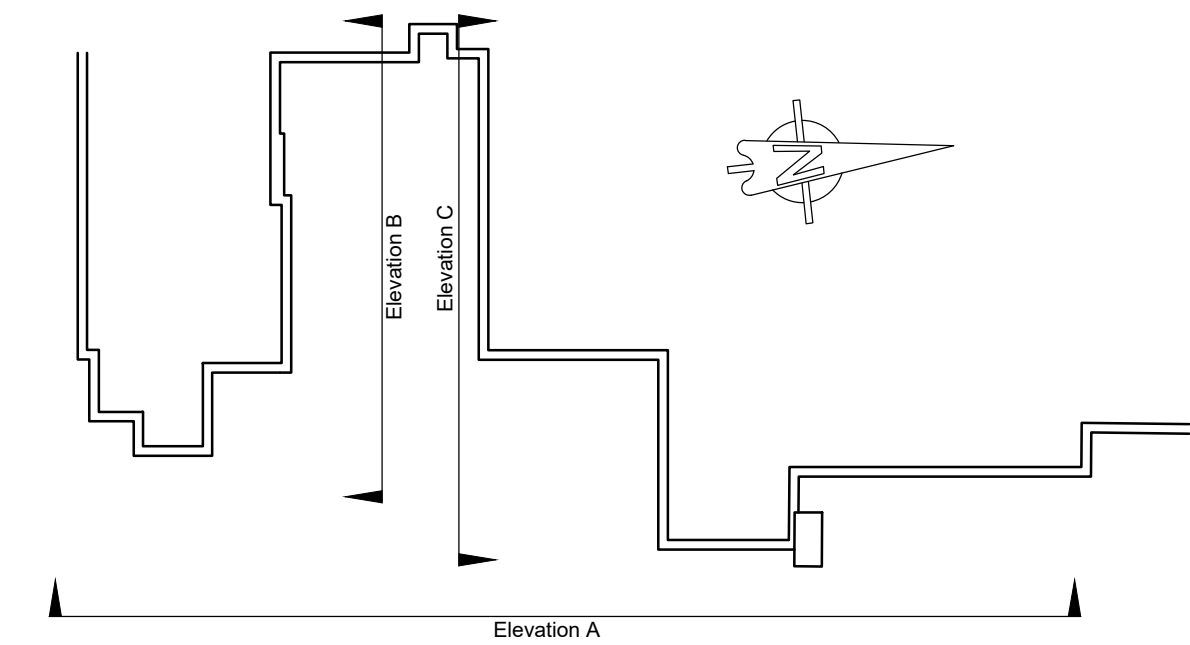

ELEVATION KEY SCALE 1:100 @ A1

Rev	Amendments		Dwn	Ck
				Date

PLANNING

 PROPERTY & CONSTRUCTION CONSULTANTS Claire Court Oriol Road Bootle Liverpool L20 7AD Tel No: (0151) 944 2030 Fax No: (0151) 944 1625 E-mail: cs@cunliffes.com	Client School Governors St Mary & St Paul's C of E Primary School, Prescott.		Drawing Title Existing Drawings		
			Drawn	Date	Checked
			JF	05.2024	MG
	Project Title Proposed New Link & Nursery Refurbishment.		SCALE		1:100 @ A1
			DWG No.	E-2768-SMSP-CUN-XX-00-DR-A-2001	STATUS


Chartered Practice

