




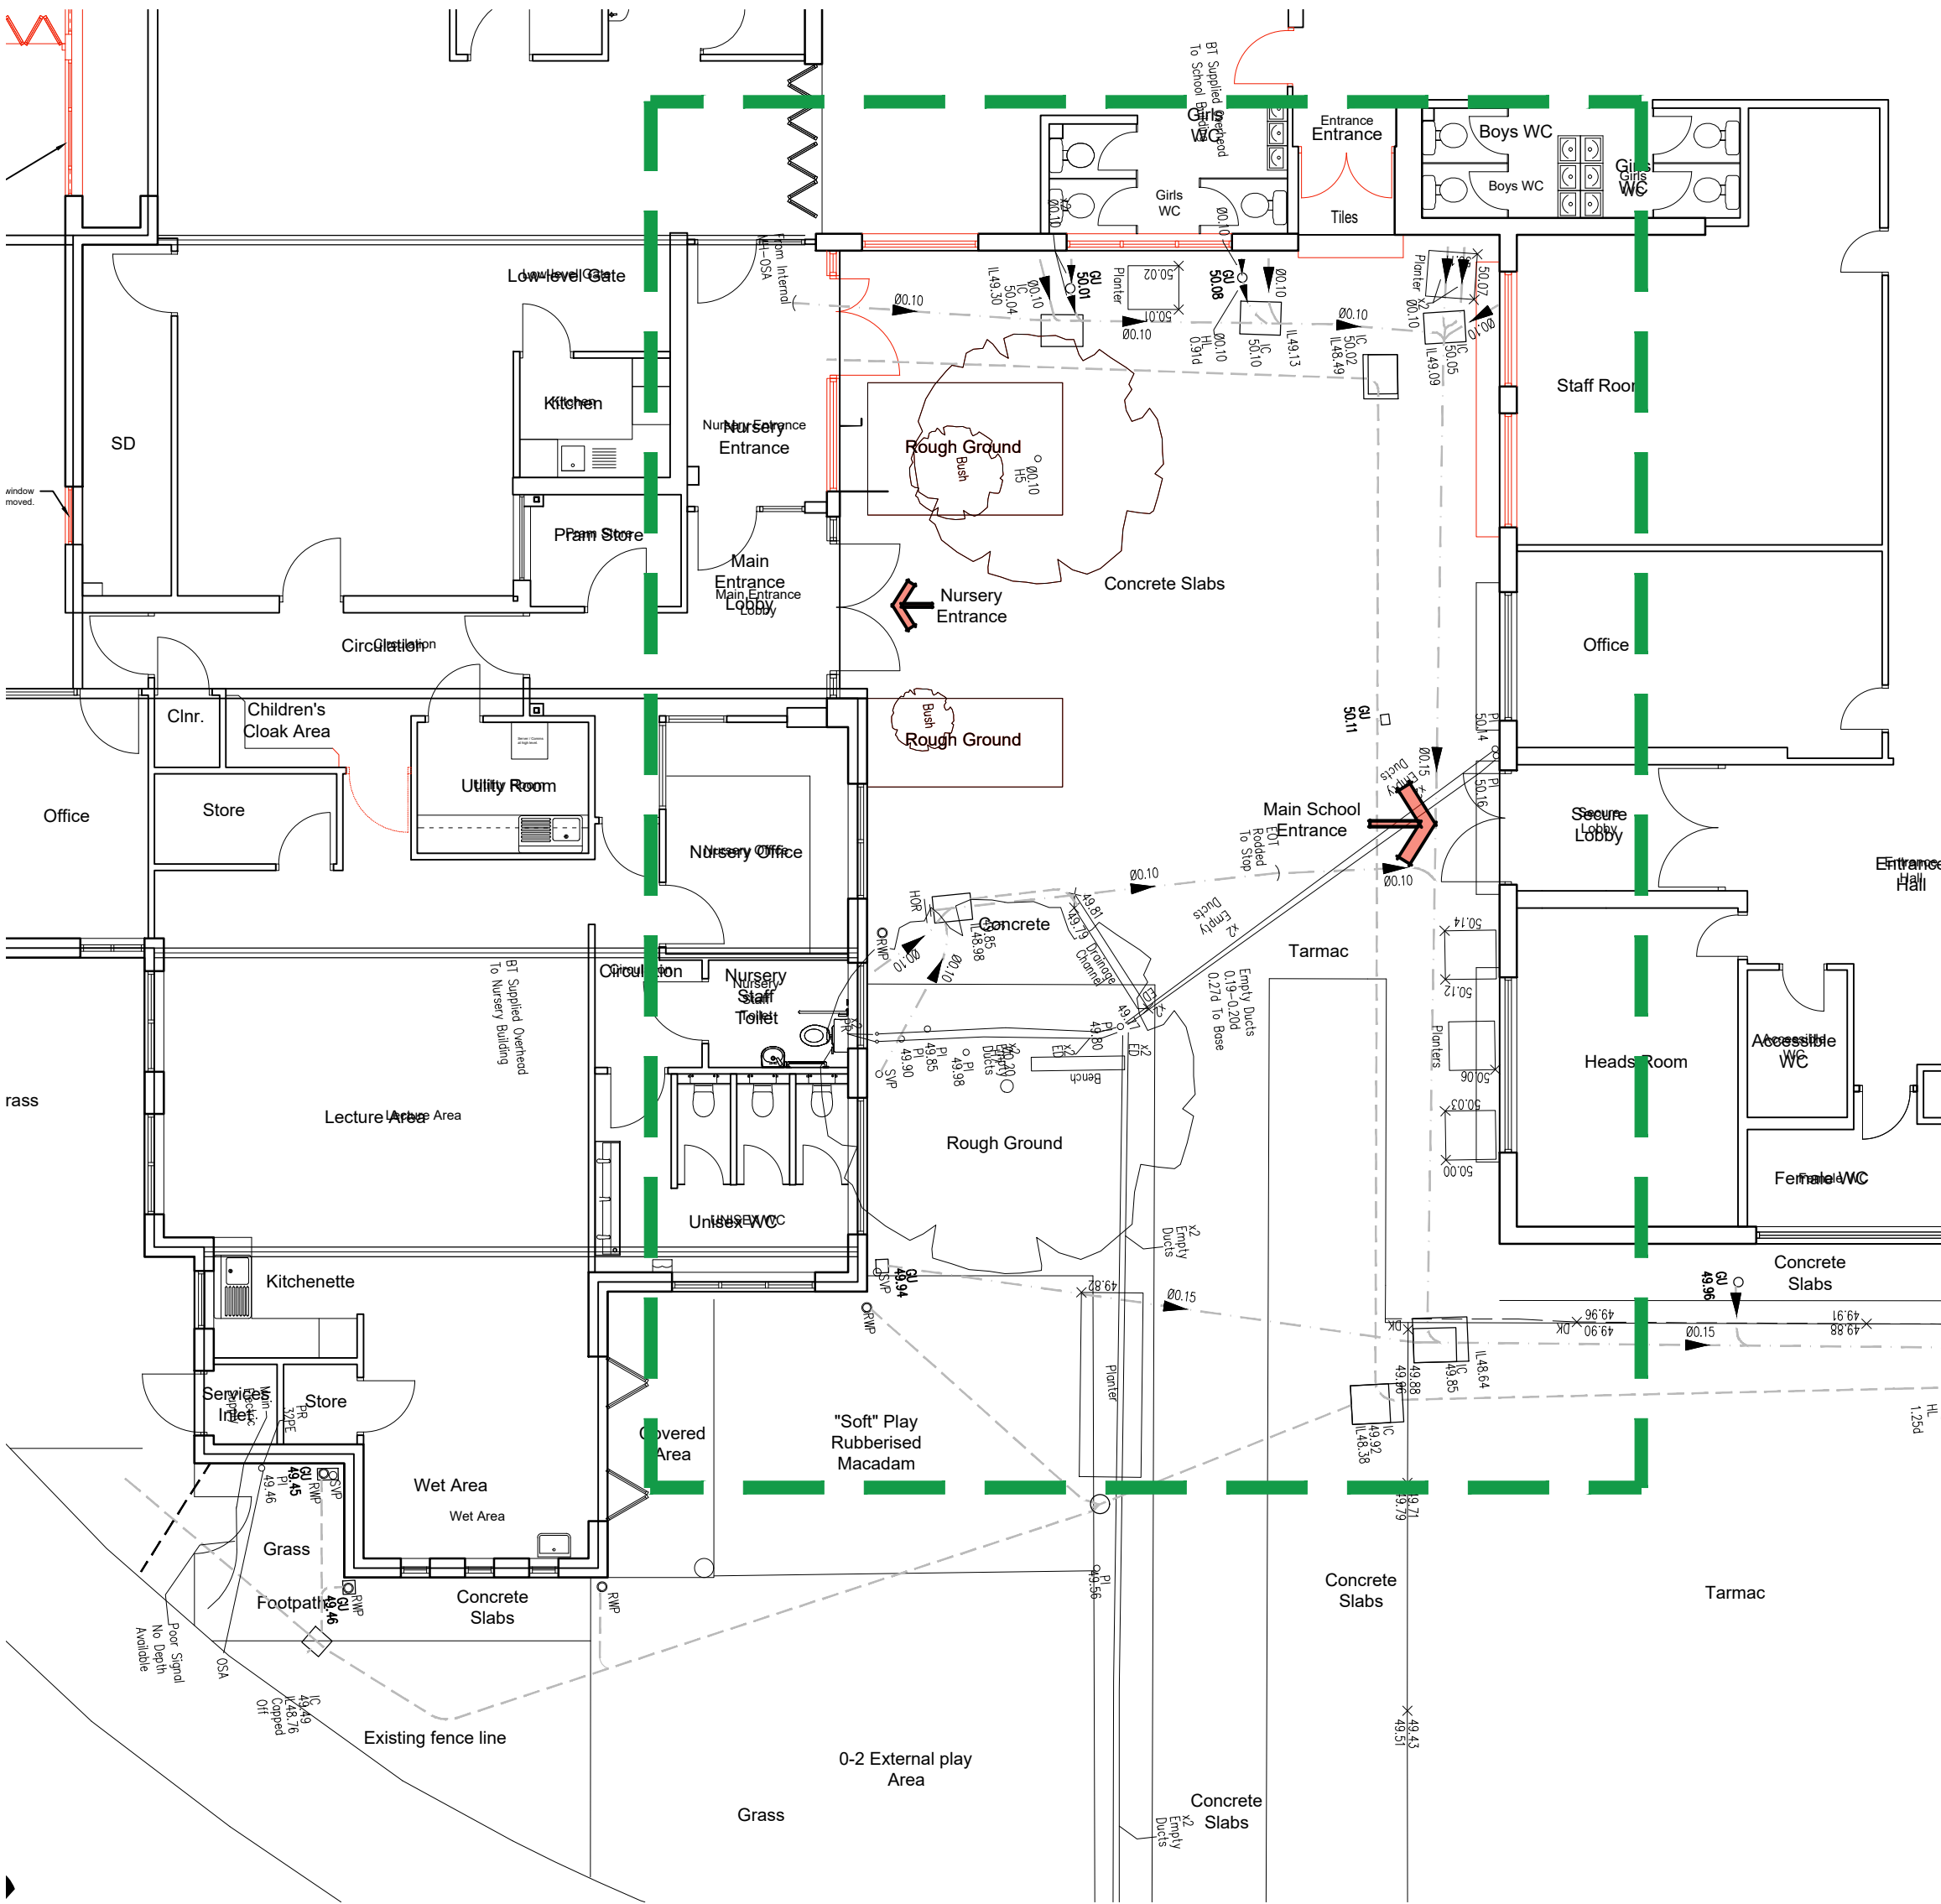


EXISTING FLOOR PLAN SCALE 1:100 @ A1

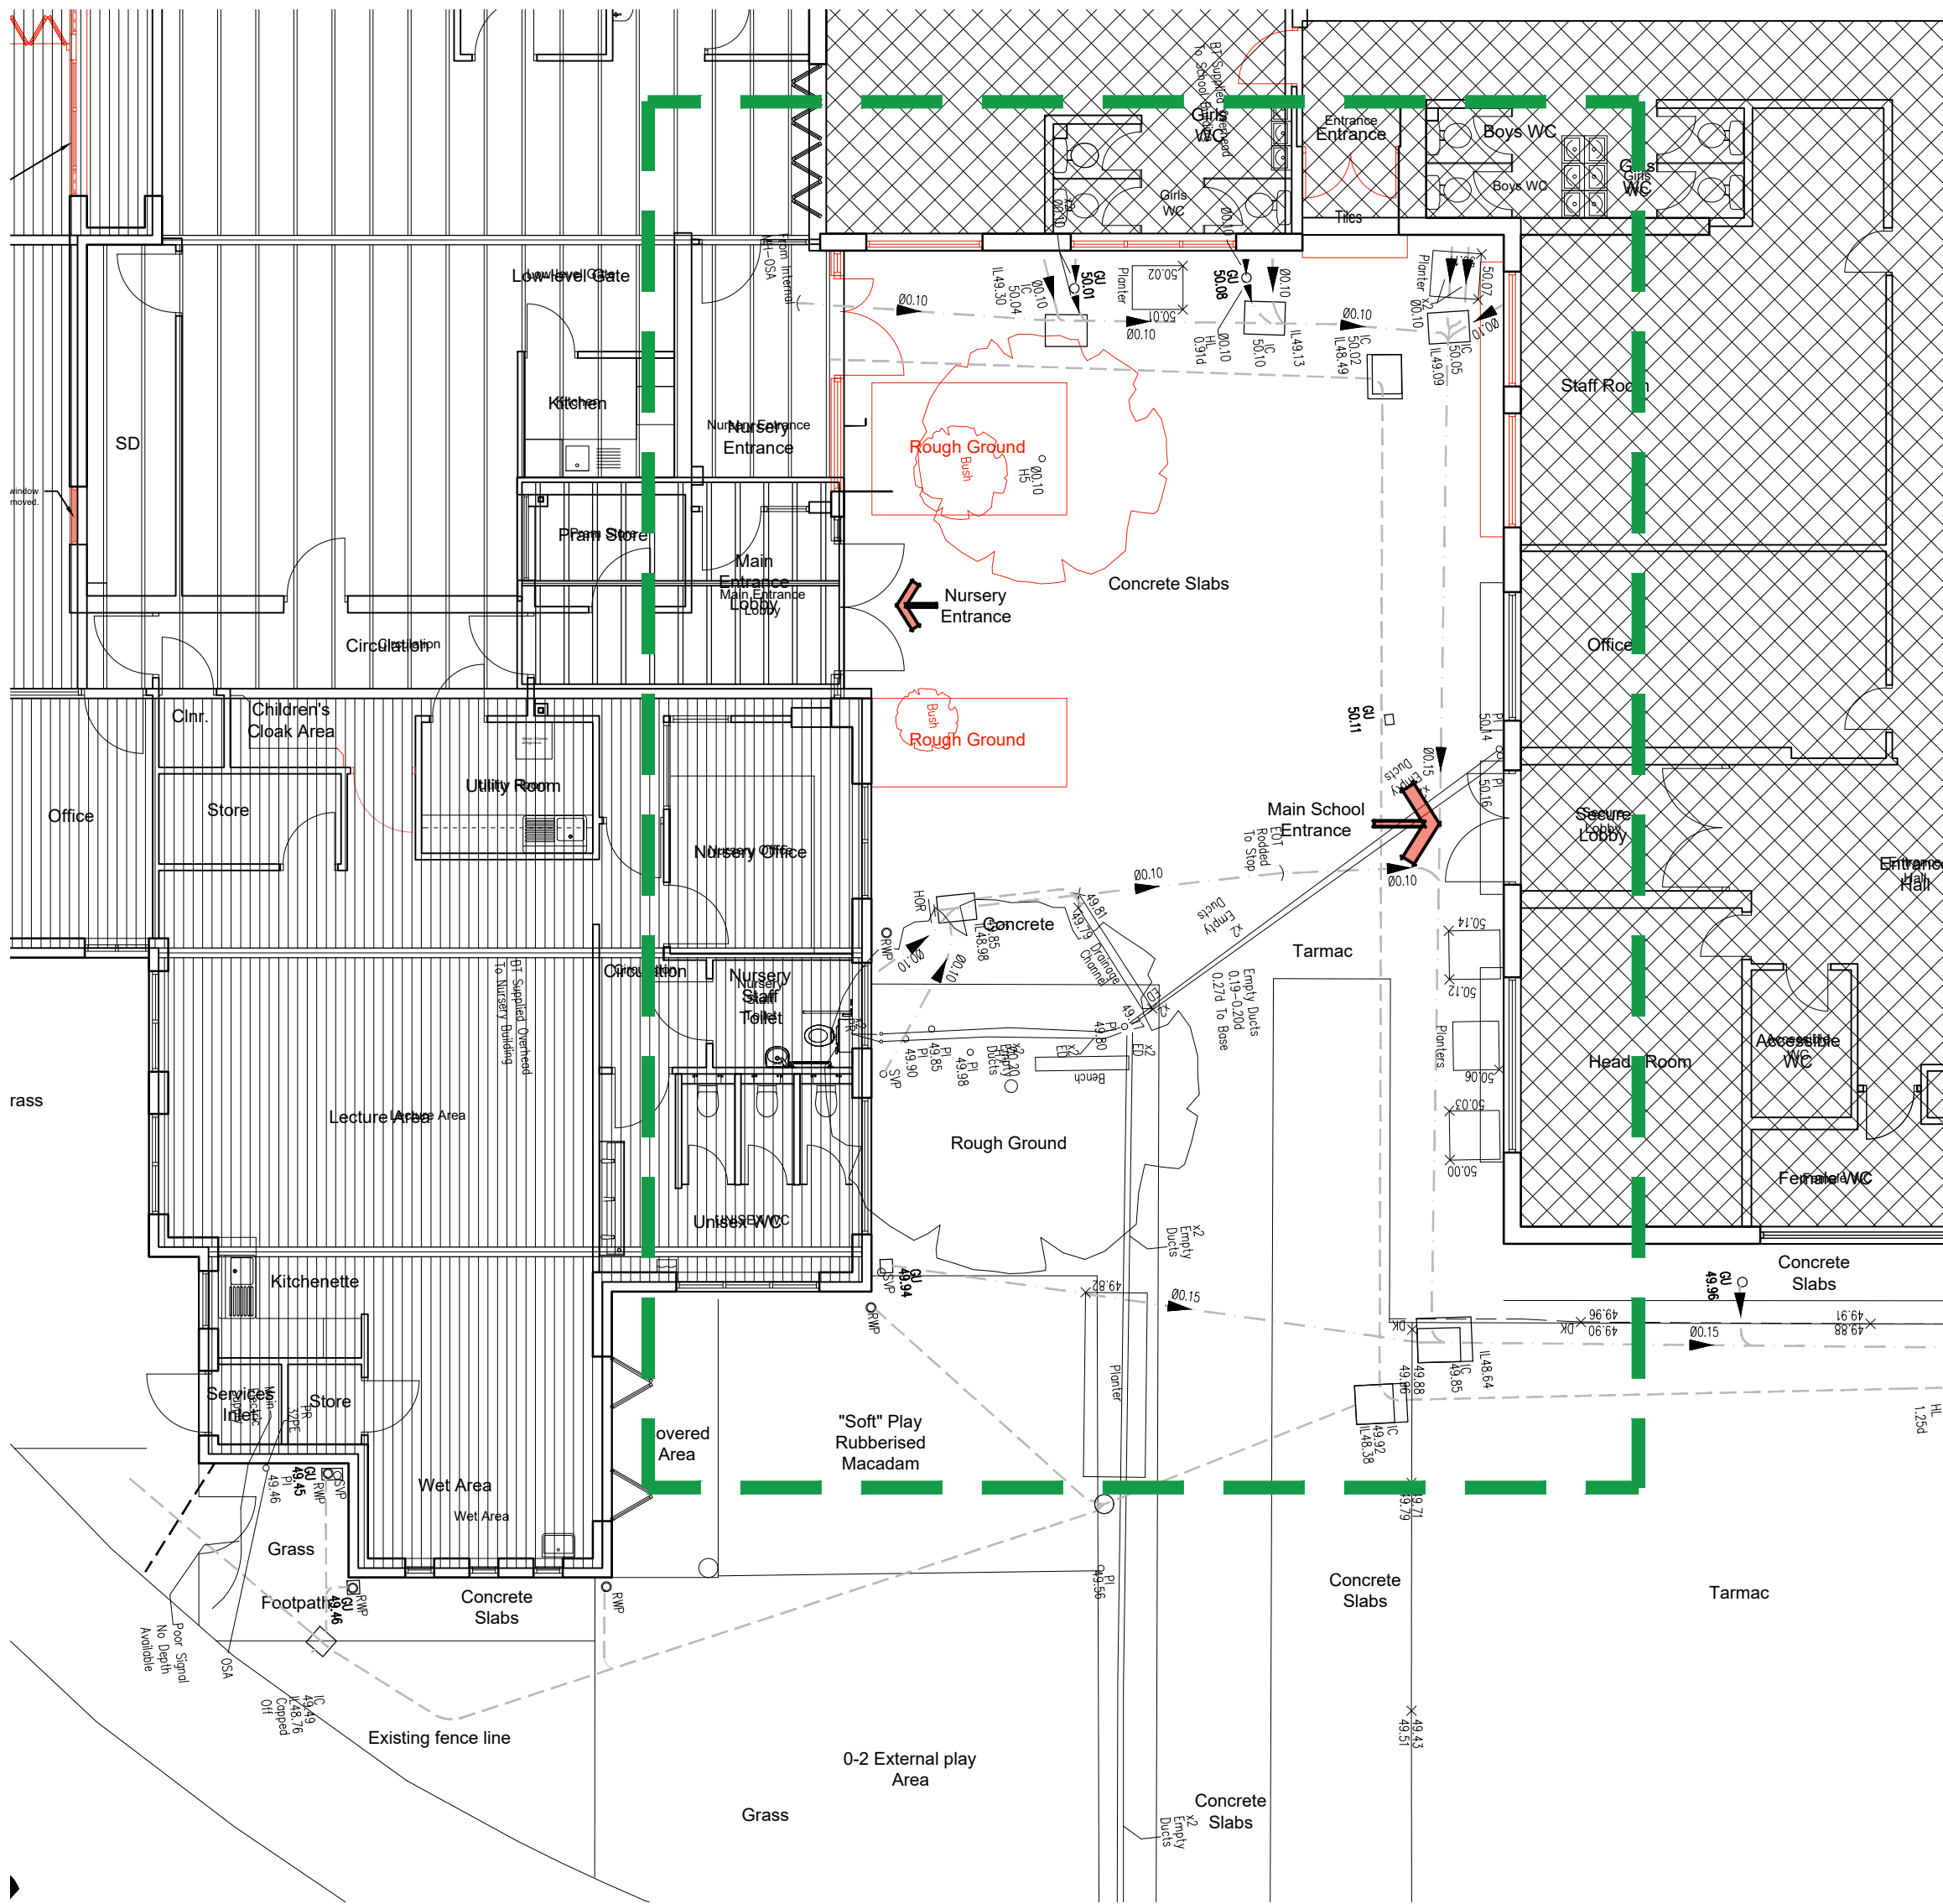


EXISTING ROOF PLAN SCALE 1:100 @ A1

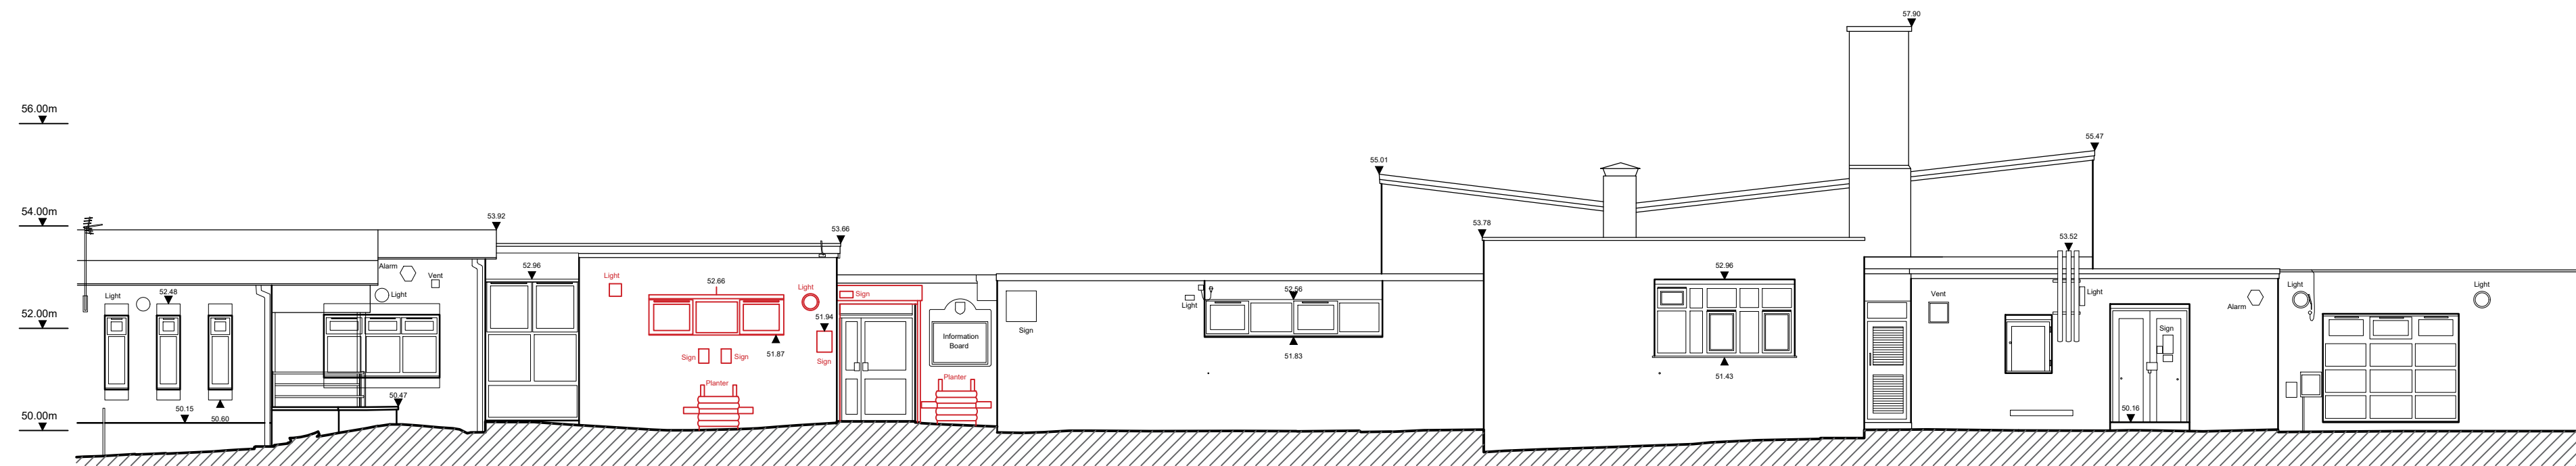


DEMOLITION ELEVATION A-A SCALE 1:100 @ A1

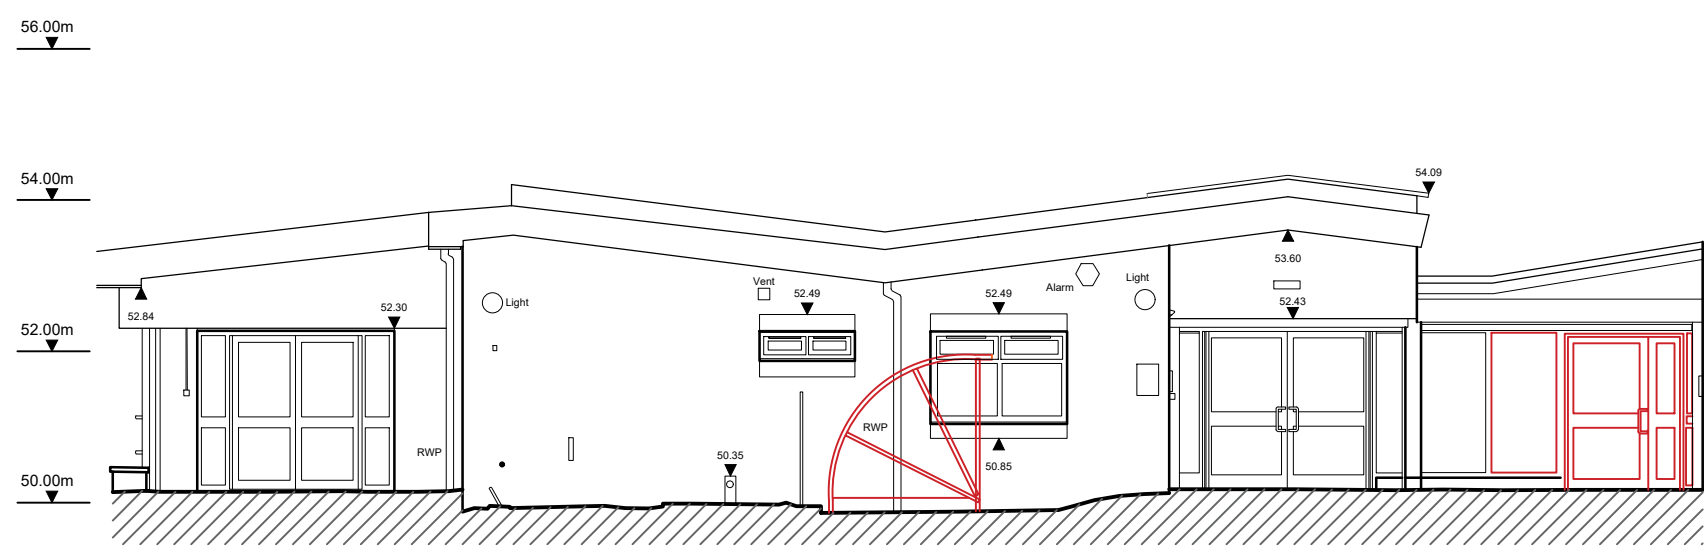



DEMOLITION ELEVATION B-B SCALE 1:100 @ A1

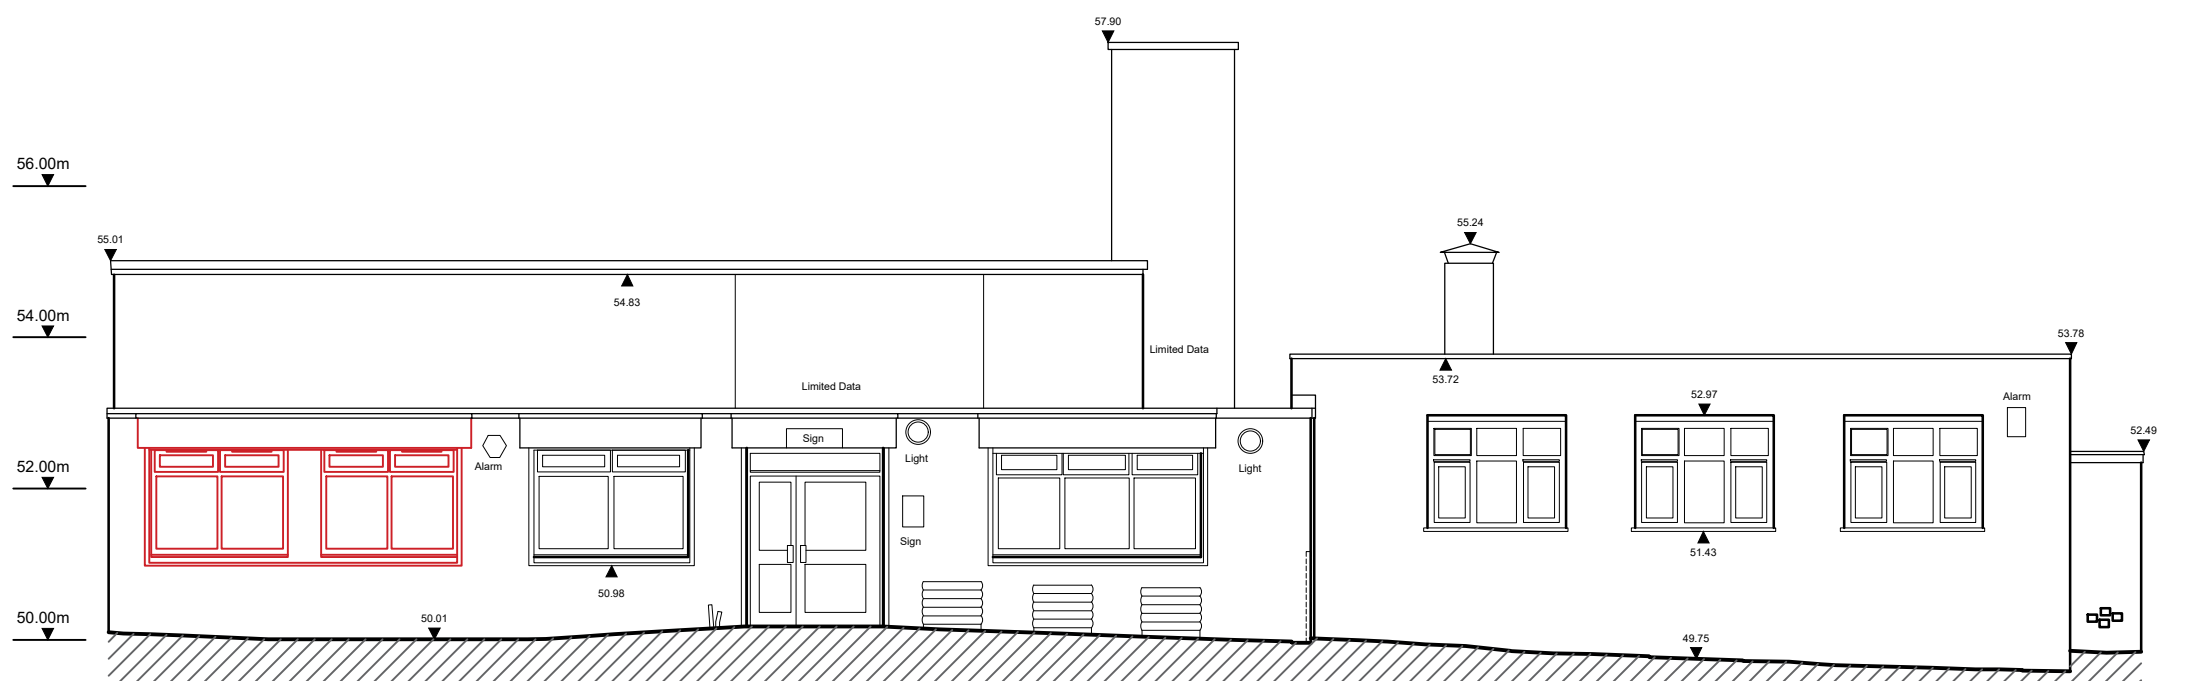

DEMOLITION ELEVATIONS C-C SCALE 1:100 @ A1

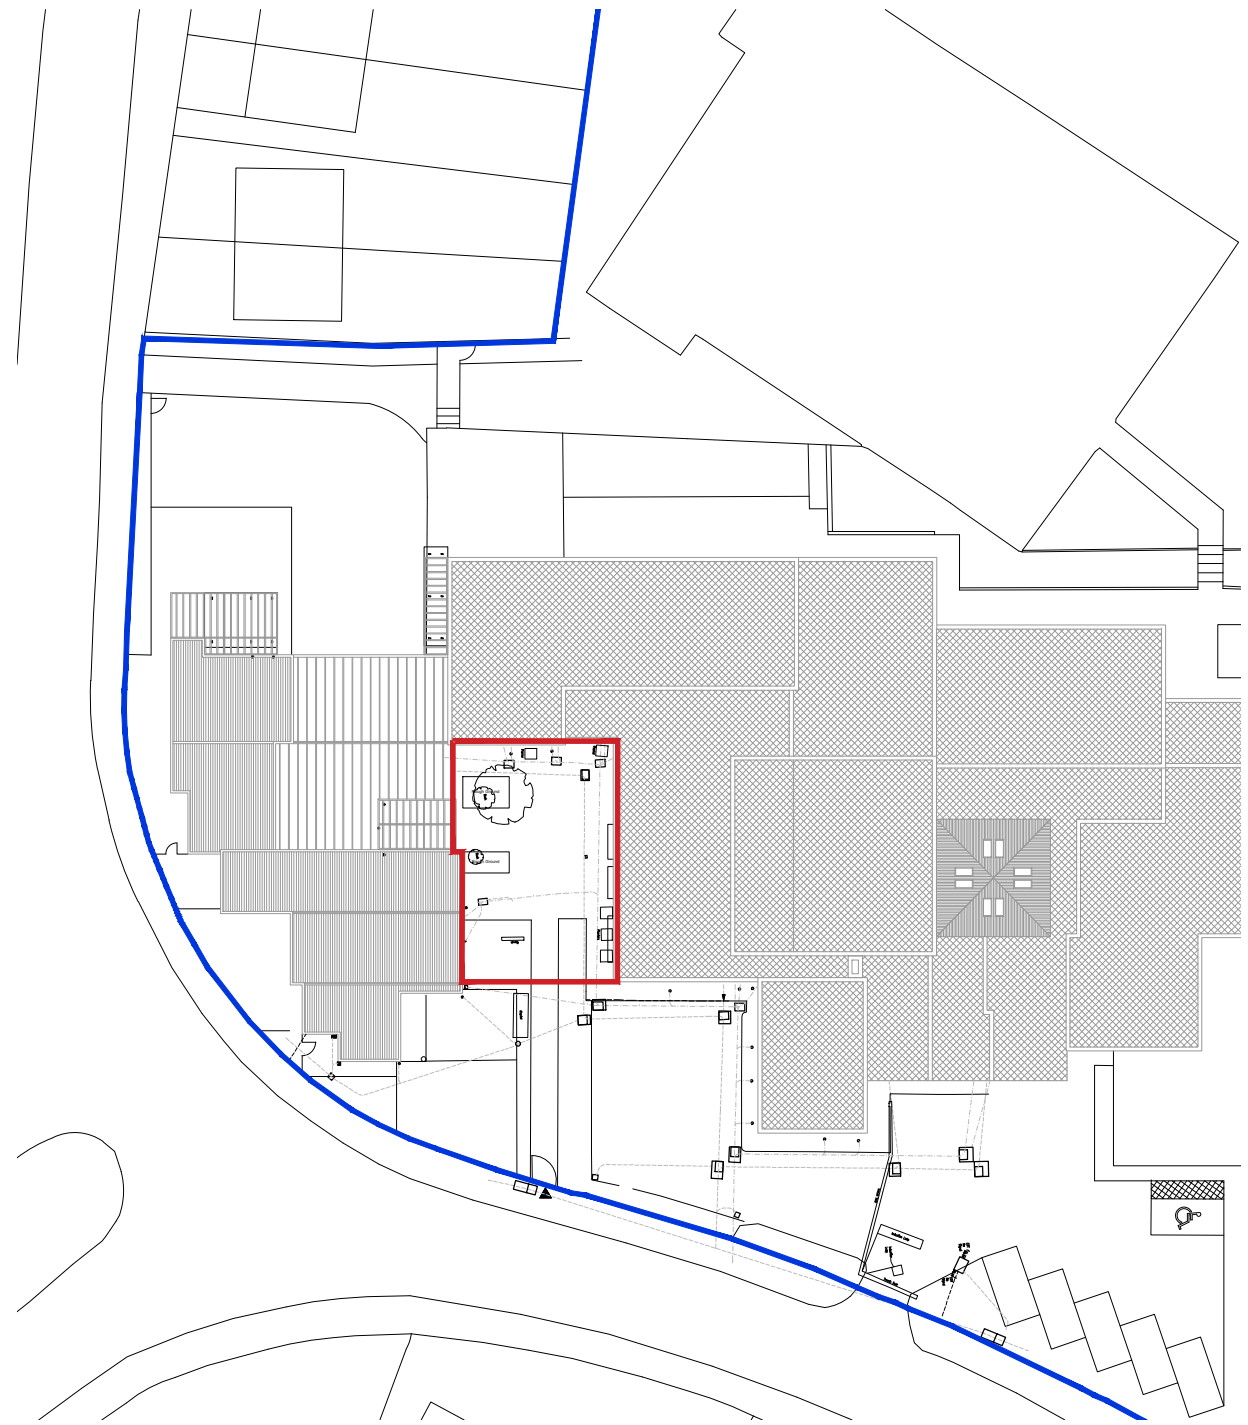

AREA OF WORKS SCALE 1:500

  


DRAINAGE KEY

- Surface Water Drainage
- Foul Water Drainage

DRAWING KEY

- AREA OF PROPOSED WORKS

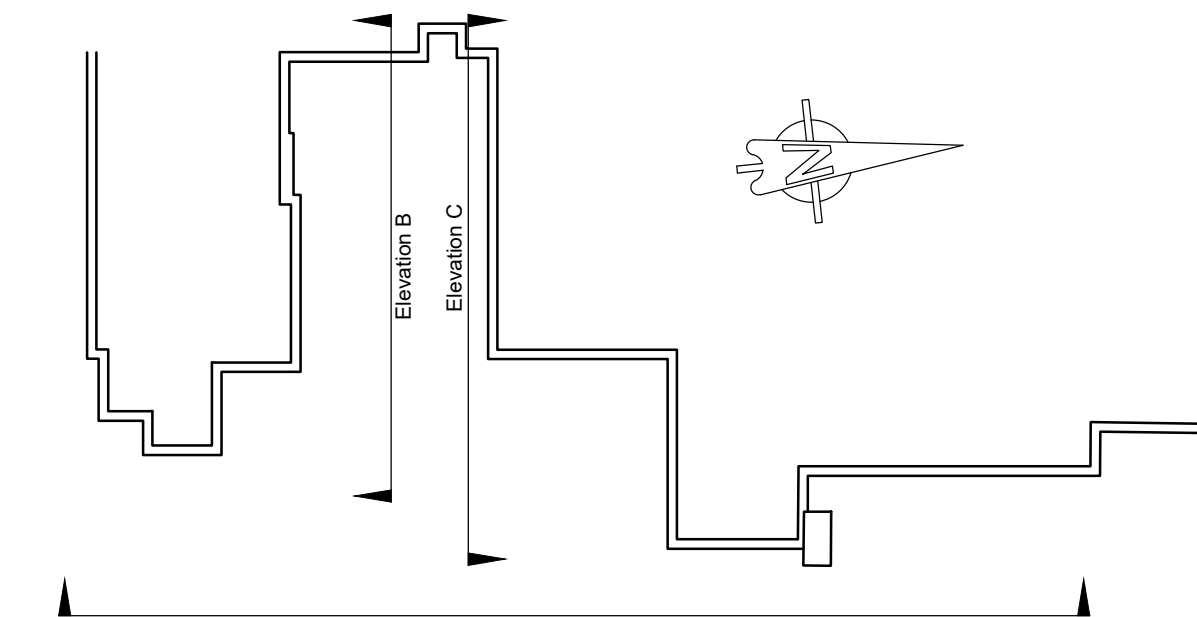

ELEVATION KEY SCALE 1:100 @ A1

| Rev                                        | Amendments | Dwn.                                                | Ck.    | Date    |
|--------------------------------------------|------------|-----------------------------------------------------|--------|---------|
| PLANNING                                   |            |                                                     |        |         |
| PROPERTY & CONSTRUCTION CONSULTANTS        |            | Drawing Title                                       |        |         |
| CUNLIFFES                                  |            | Proposed Demolition Works                           |        |         |
| Client                                     |            | School Governors                                    |        |         |
| Project Title                              |            | St Mary & St Paul's C of E Primary School, Prescot. |        |         |
| Proposed New Link & Nursery Refurbishment. |            | Drawn                                               | Date   | Checked |
| JF                                         |            | 05.2024                                             | MG     |         |
| SCALE                                      |            | 1:100 @ A1                                          |        |         |
| DWG NO.                                    |            | E-2768-SMSP-CUN-XX-00-DR-A-2002                     | STATUS | B1      |
| RIBA                                       |            | REVISION                                            | P01    |         |
| Chartered Practice                         |            |                                                     |        |         |
| RICS                                       |            |                                                     |        |         |
| Tel No: (0151) 944 2020                    |            |                                                     |        |         |
| Fax No: (0151) 944 1625                    |            |                                                     |        |         |
| E-mail: cs@cunliffes.com                   |            |                                                     |        |         |