



Notes:





EXISTING SIDE ELEVATION
Scale 1:100

 


EXISTING FRONT ELEVATION
Scale 1:100

 


EXISTING REAR ELEVATION
Scale 1:100

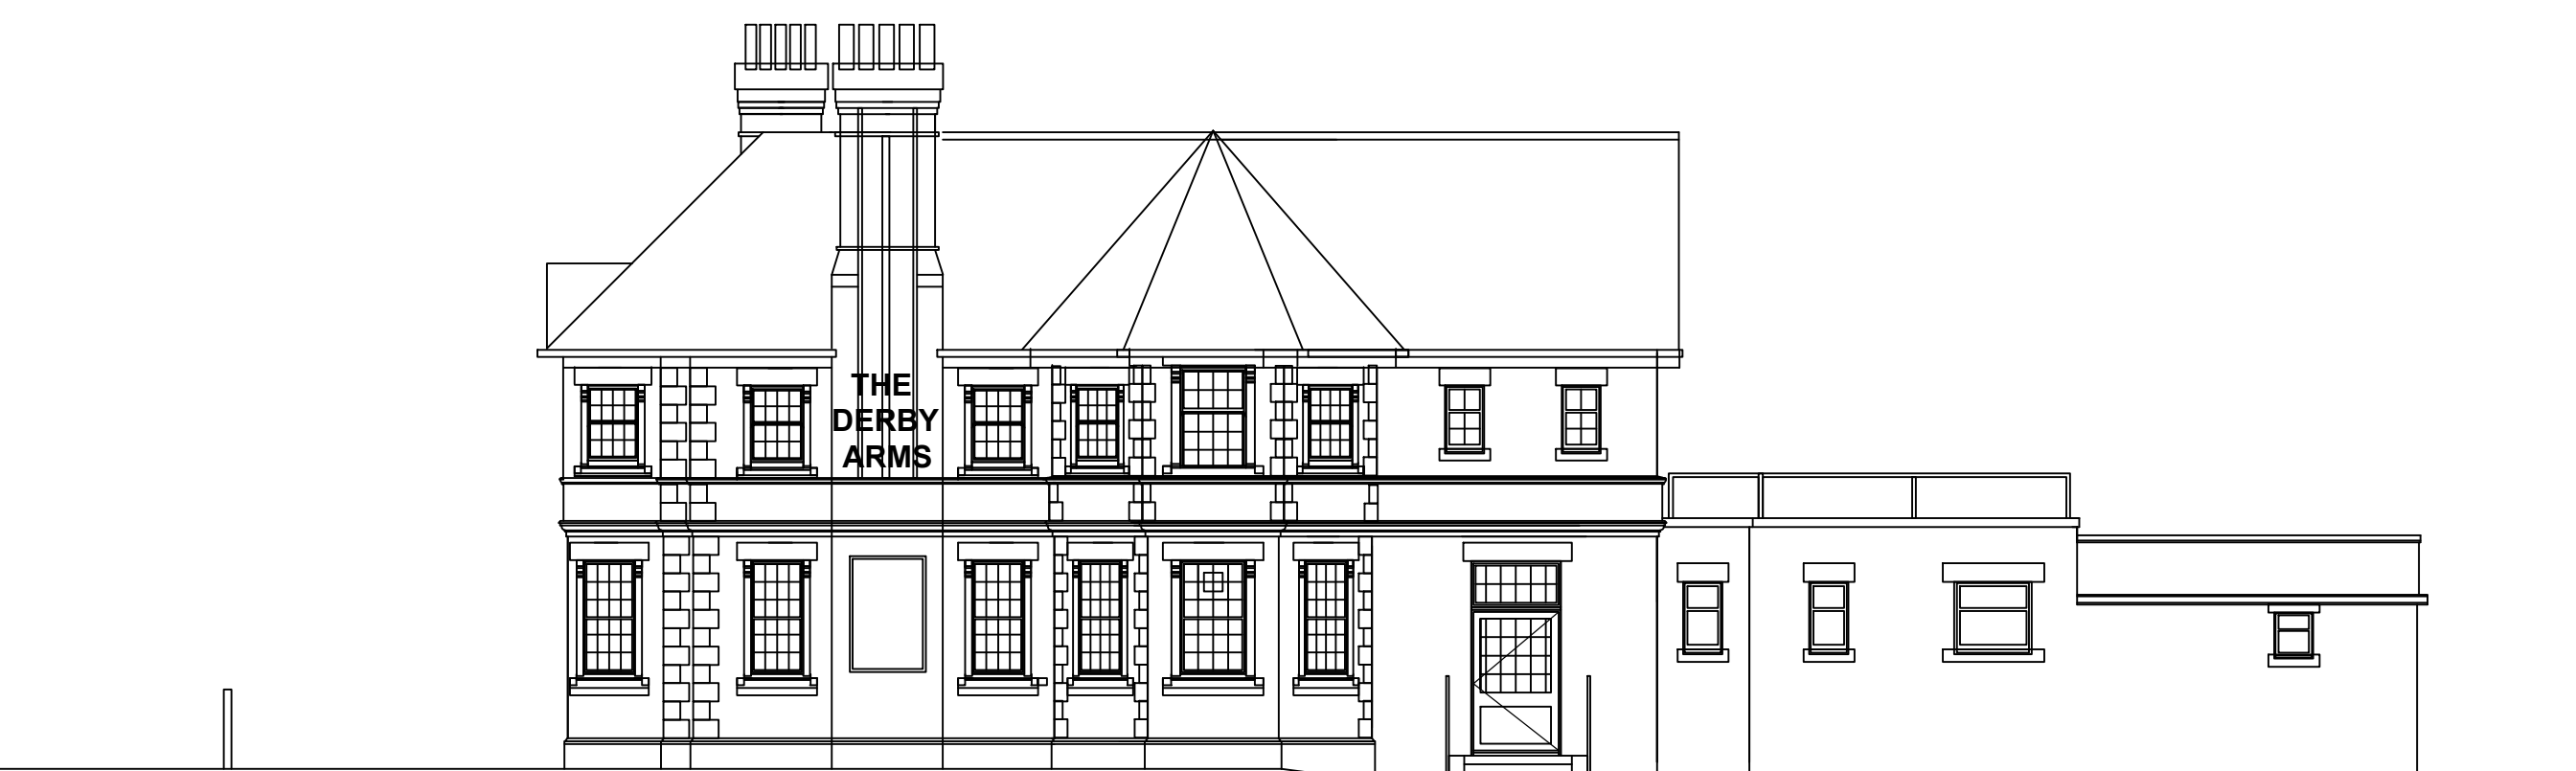 

EXISTING FRONT ELEVATION
Scale 1:100

 

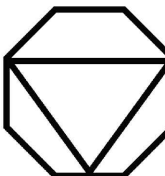Revision	Description	Date	
 DV8 DESIGNS ARCHITECTURE•INTERIORS			
EXISTING			
NOTE:DO NOT SCALE FROM THIS DRAWING.ALL DIMENSIONS TO BE CHECKED ON SITE.TO BE READ IN CONJUNCTION WITH ALL RELEVANT CONSULTANTS DOCUMENTATION m012345678910 SCALE 1:100			
Client: GREENE KING			
Project No. 2302	Project: DERBY ARMS KNOWLSEY		
Drawing No. 203	Drawing Title: EXISTING ELEVATIONS		
Revision: X	Scale: 1:100 @ A1	Date: 22/05/24	Drawn by: AL