




Notes:




SIDE ELEVATION - ramp detail
Scale 1:100

 


SIDE ELEVATION - pergola detail
Scale 1:100

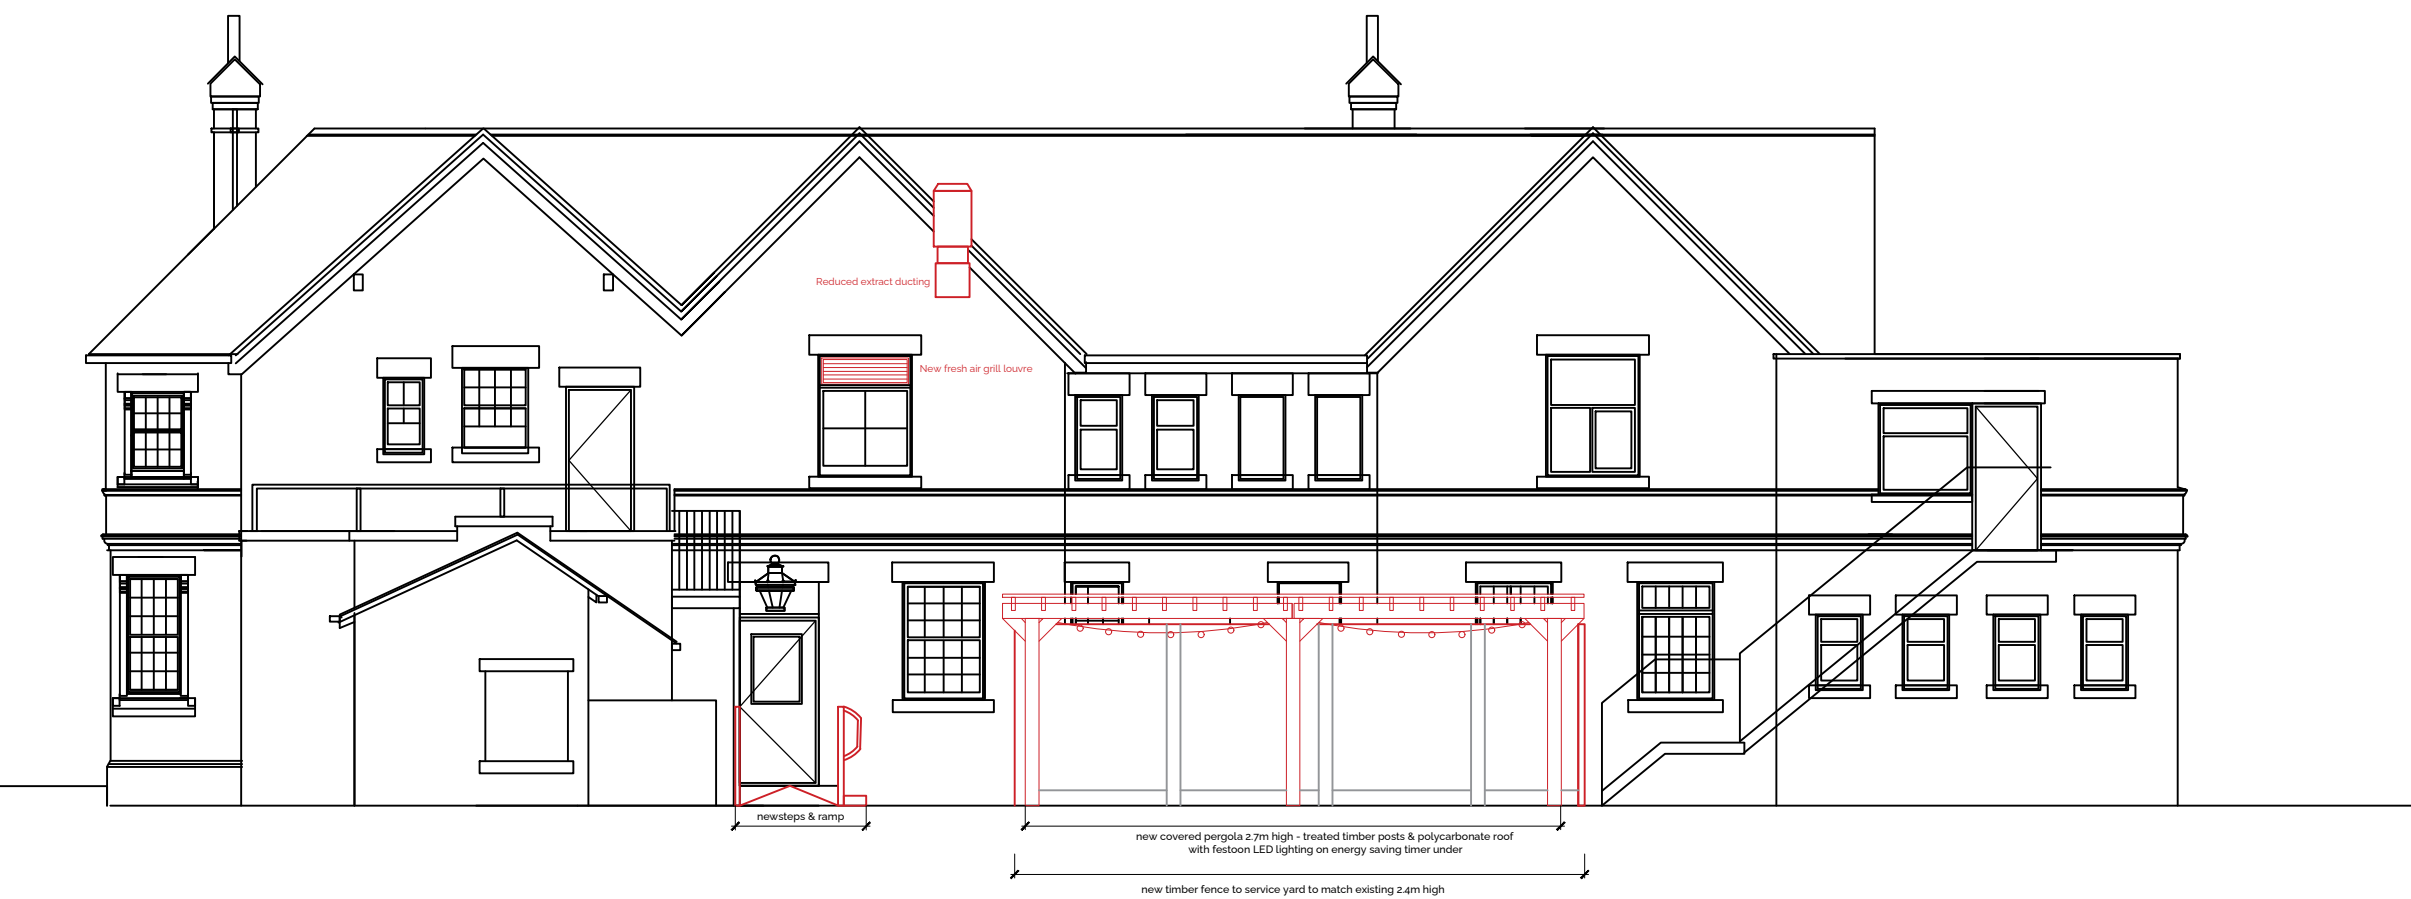 


REAR ELEVATION
Scale 1:100

 


FRONT ELEVATION - no changes
Scale 1:100

 

FRONT ELEVATION - no changes
Scale 1:100

 

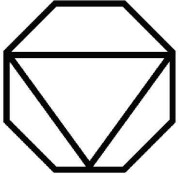Revision	Description	Date
 DV8 DESIGNS ARCHITECTURE+INTERIORS		
PROPOSED NOTE: DO NOT SCALE FROM THIS DRAWING. ALL DIMENSIONS TO BE CHECKED ON SITE TO BE READ IN CONJUNCTION WITH ALL RELEVANT CONSULTANTS DOCUMENTATION m 0 1 2 3 4 5 6 7 8 9 10 SCALE 1:100		
Client: GREENE KING		
Project No. 2302	Project: DERBY ARMS KNOWLSEY	
Drawing No. 204	Drawing Title: PROPOSED ELEVATIONS	
Revision: X	Scale: 1:100 @ A1	Date: 22/05/24
		Drawn by: AL