


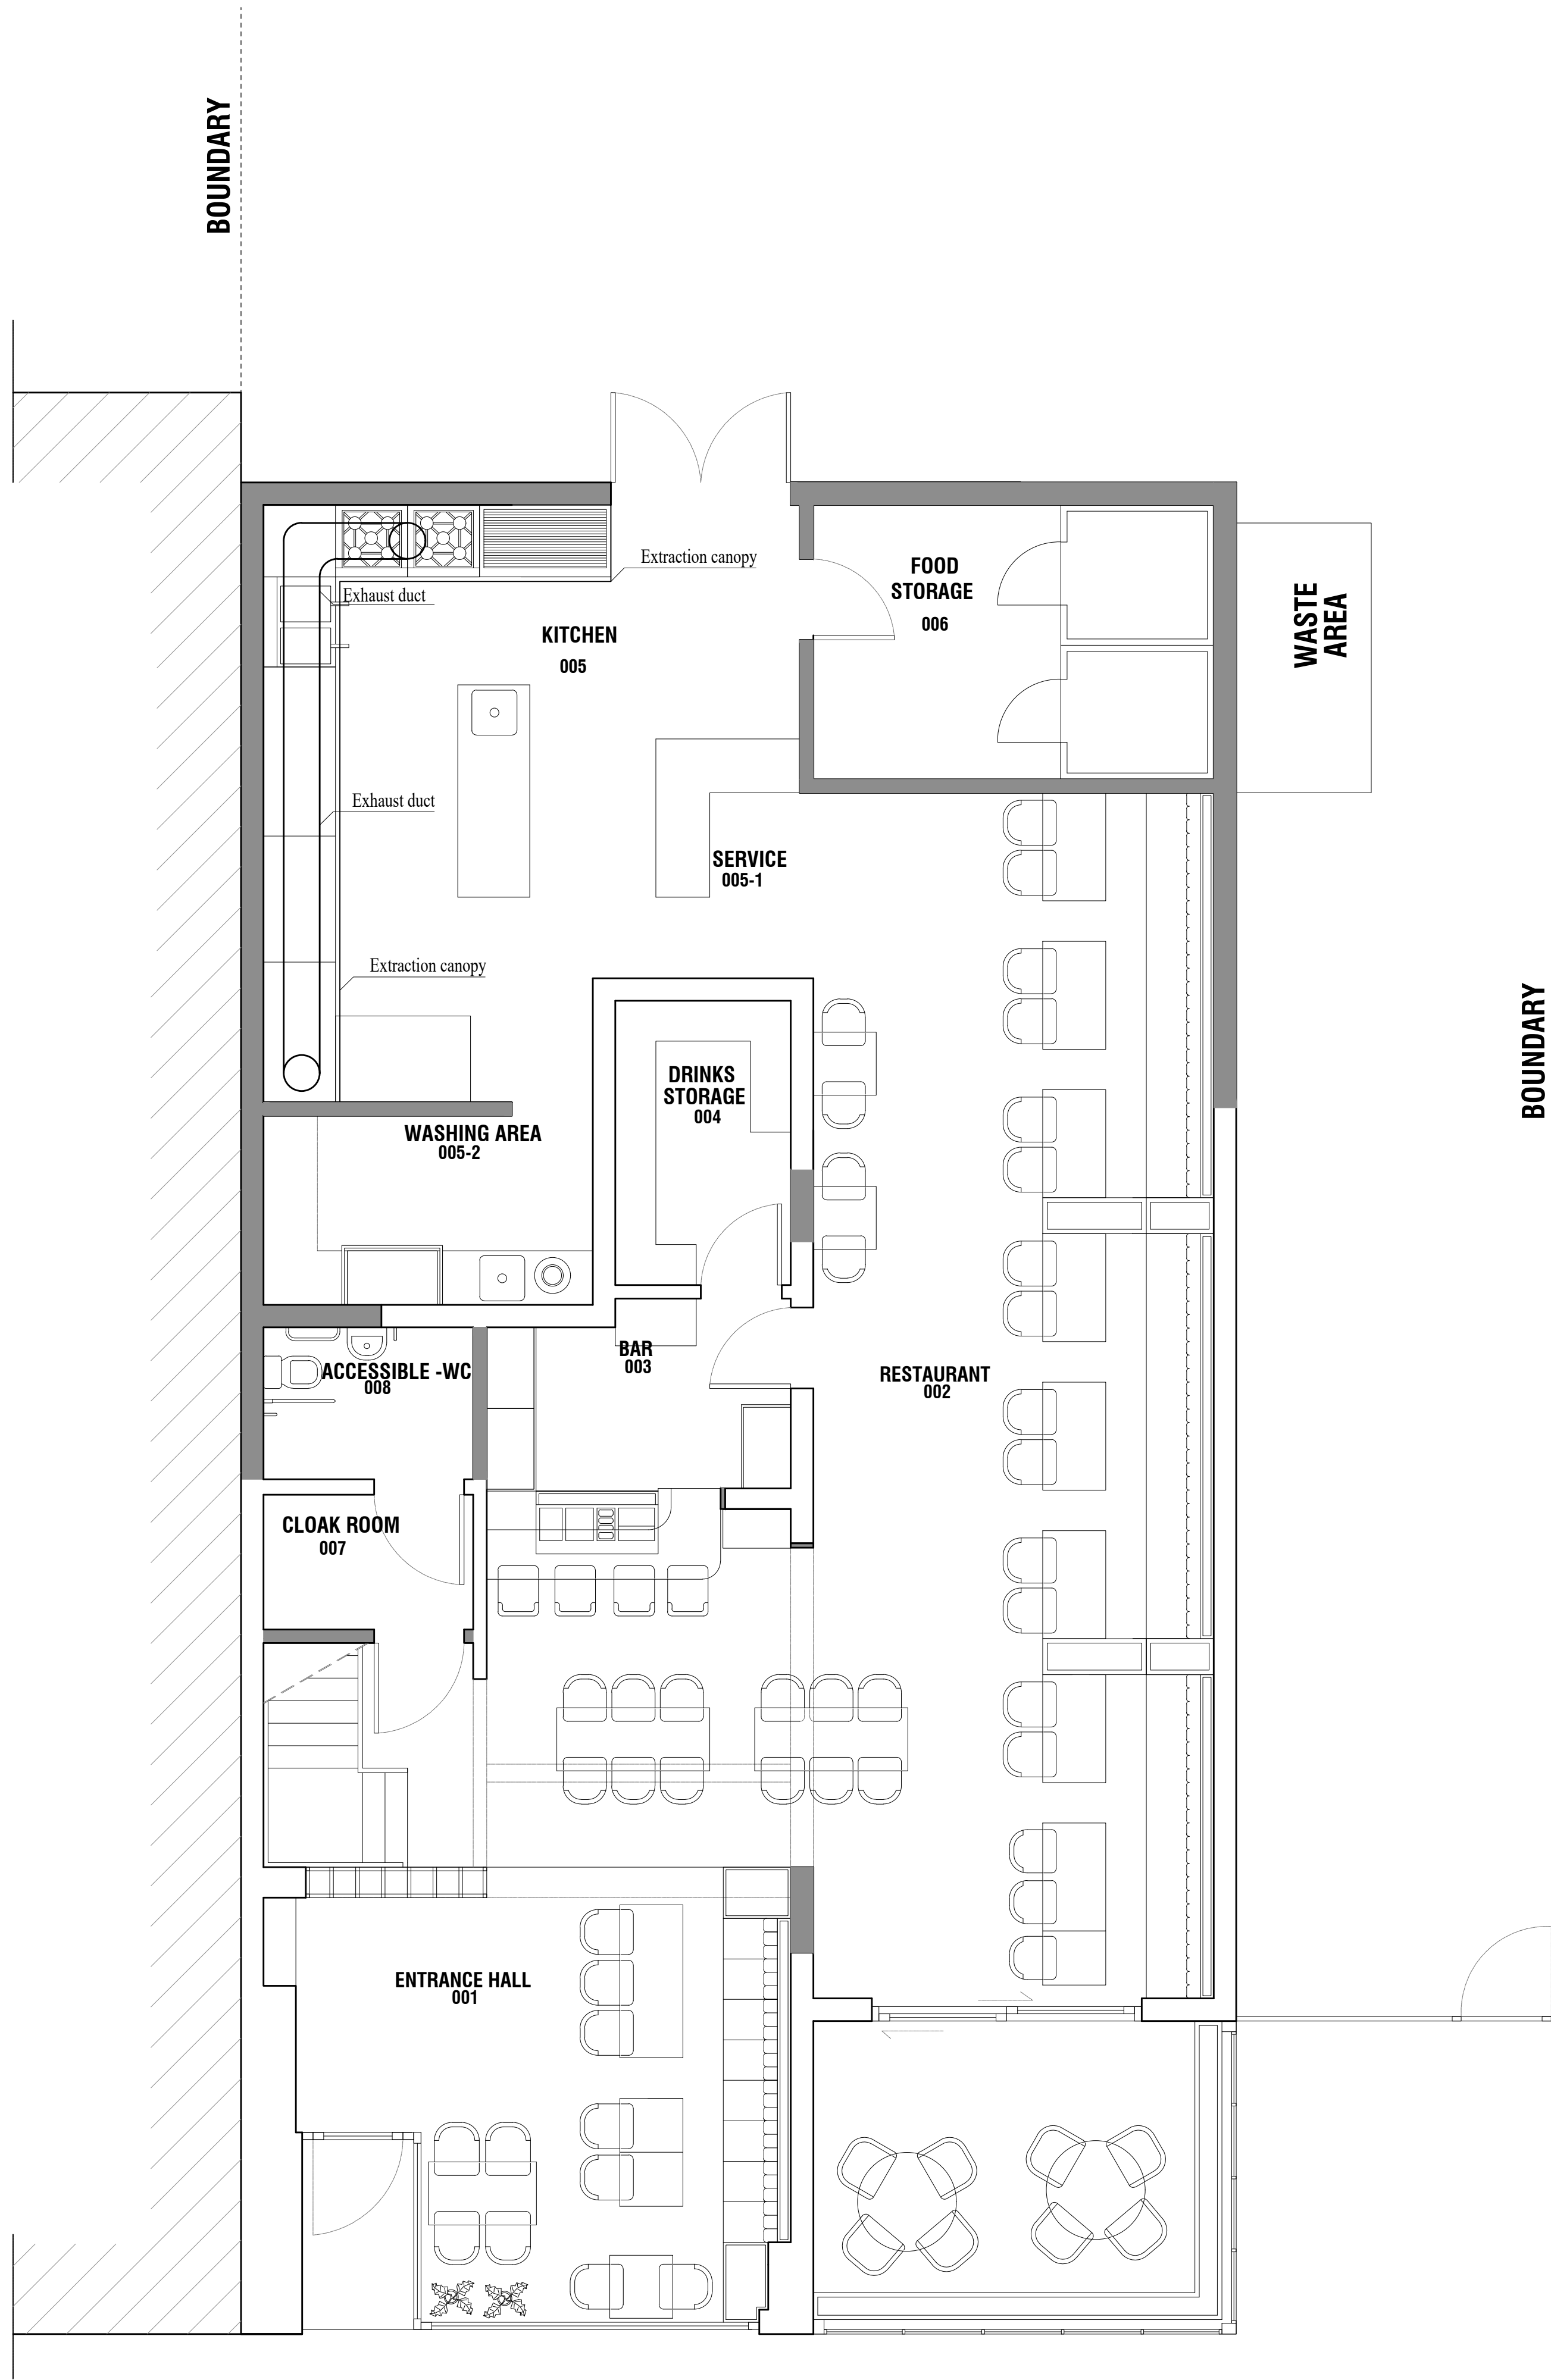

PROPOSED GROUND FLOOR PLAN

PROJECT:
9 Baileys Lane,Halewood,
Liverpool, L26 2XB

TITLE : Interior Design Project
(Restaurant design)

Scale: 1/50

Date: 01.2022

Drawn By: CLR INTERIOR DESIGN STUDIO