


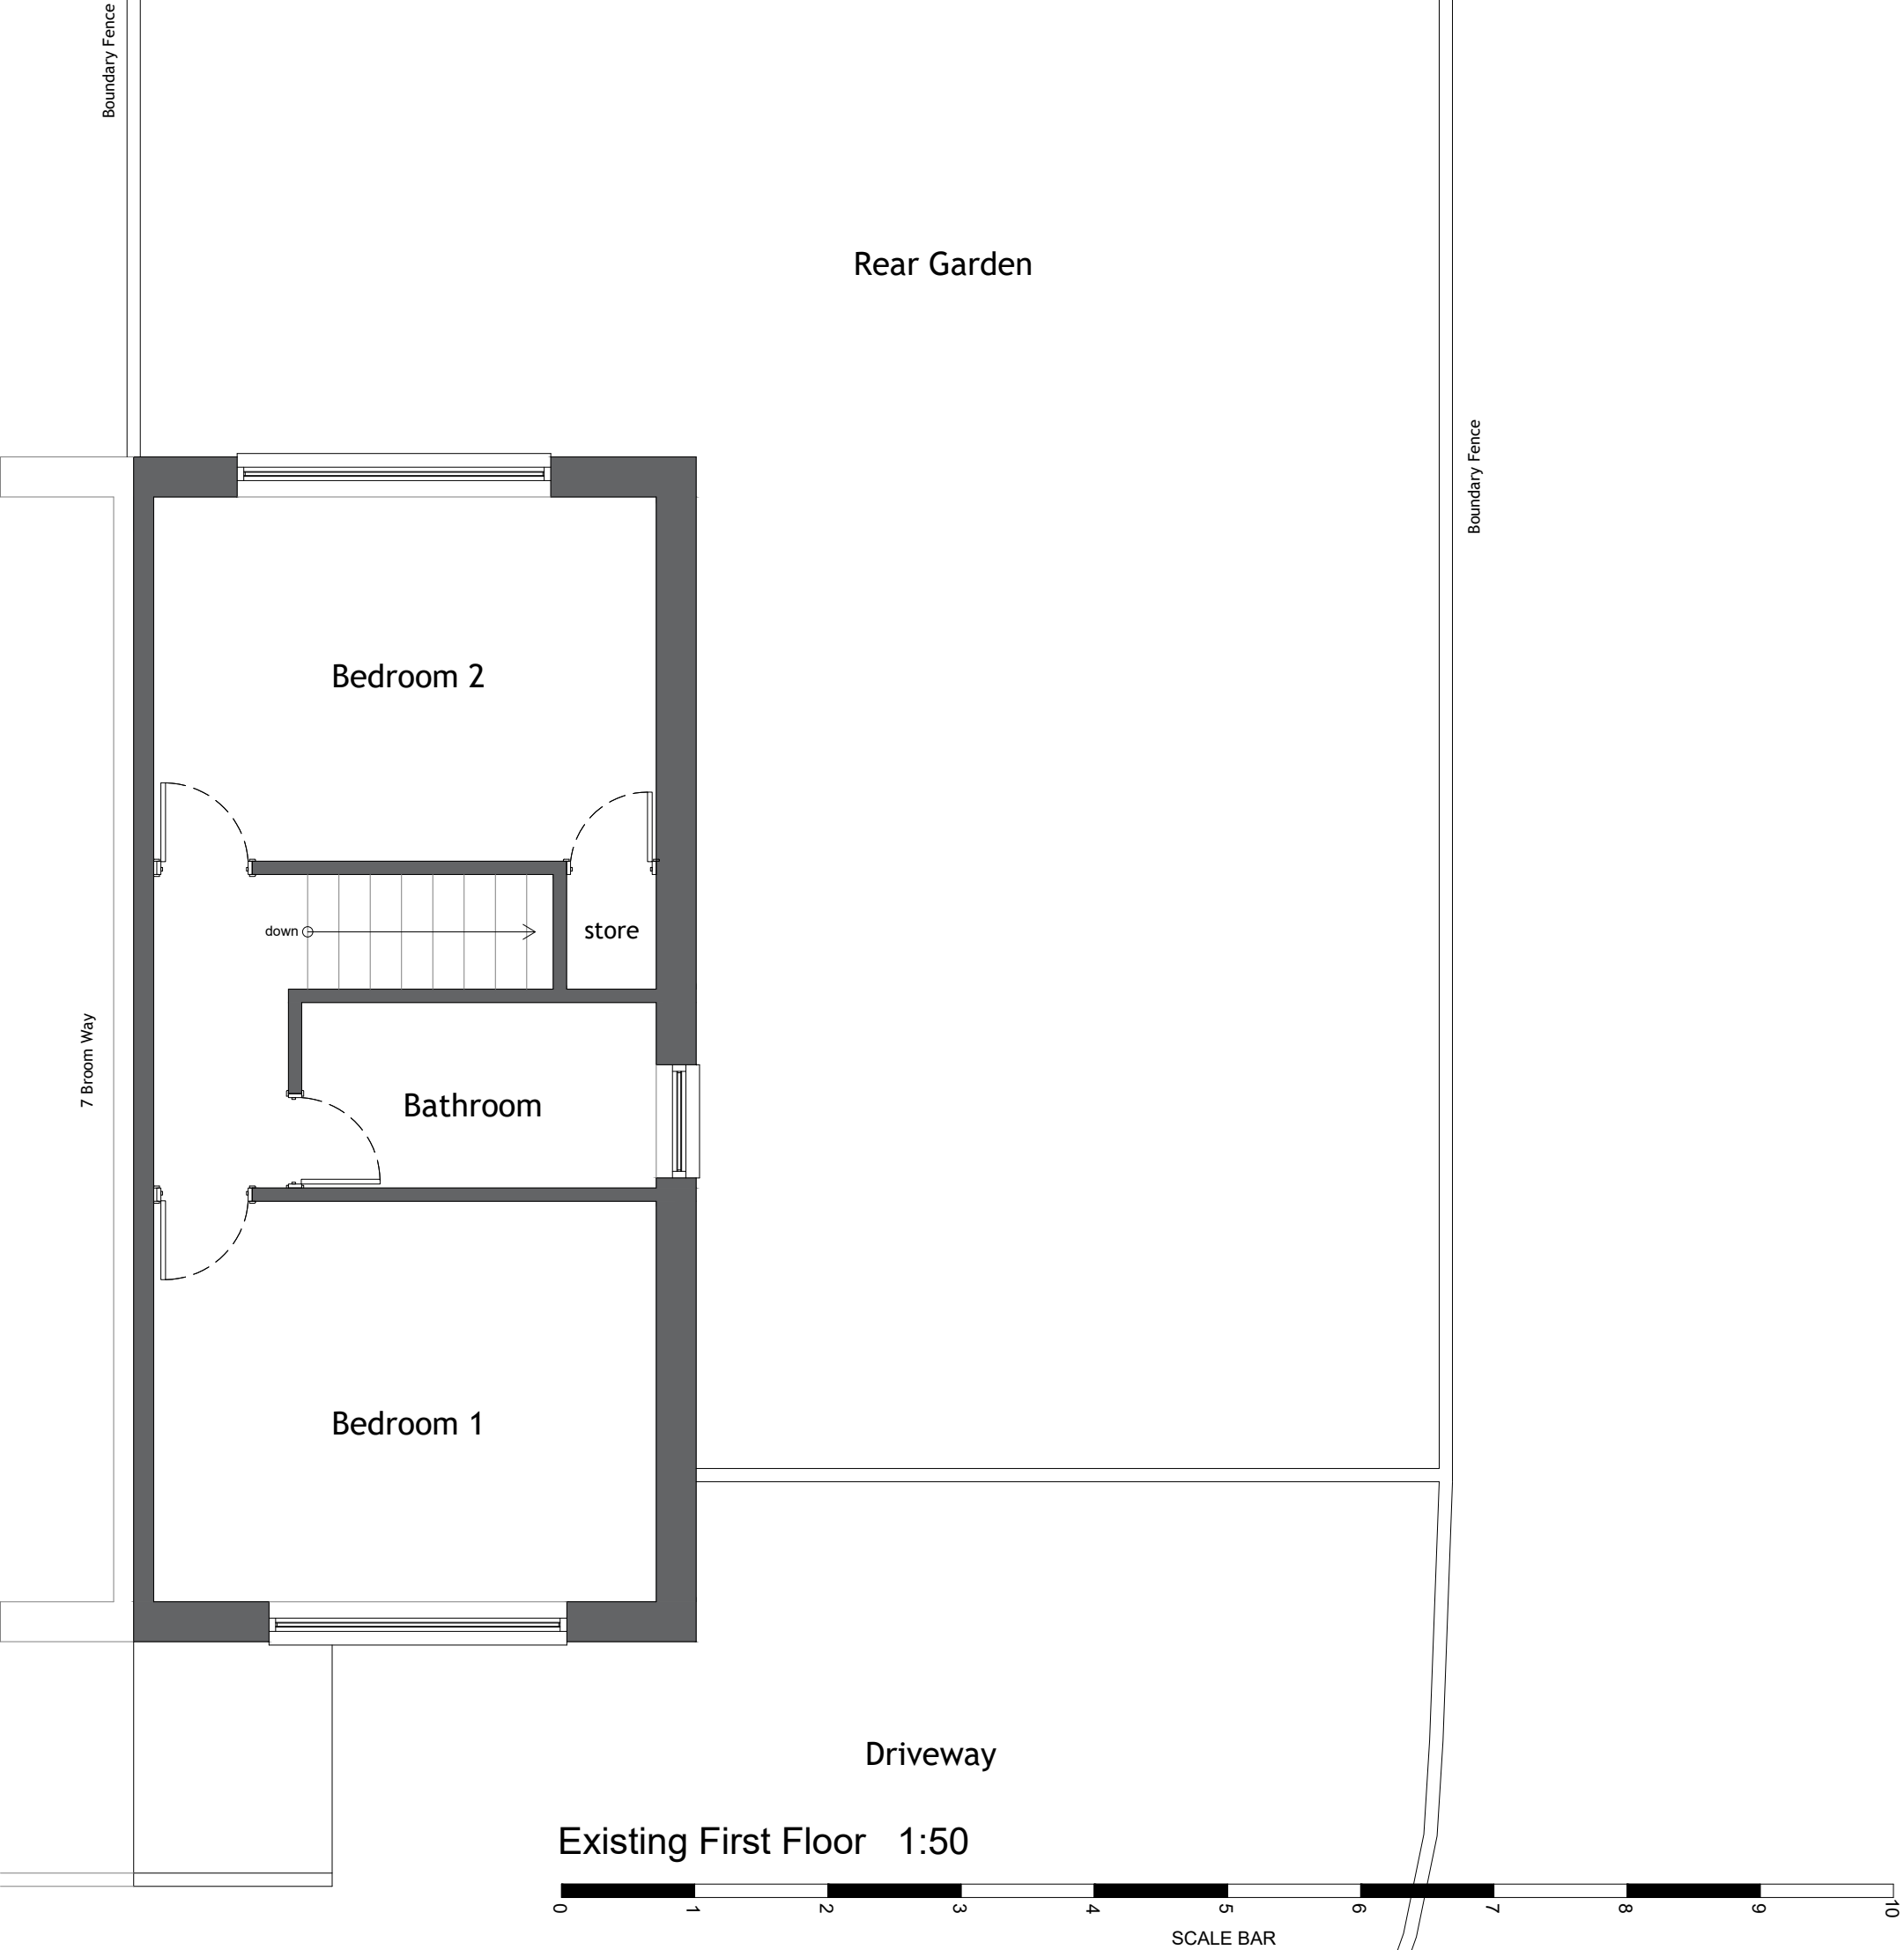

NOTES:



- Existing Walls
- Proposed Walls

CLIENT Paul

DRAWING NO + TITLE:
02 - Existing First Floor Plan

8 Broom Way
Halewood
Liverpool
L26 1XN

SCALES:	1:50	PAGE SIZE:	A3
---------	------	------------	----

DRAWN BY:	LS	DATE	14/01/2024
-----------	----	------	------------

