


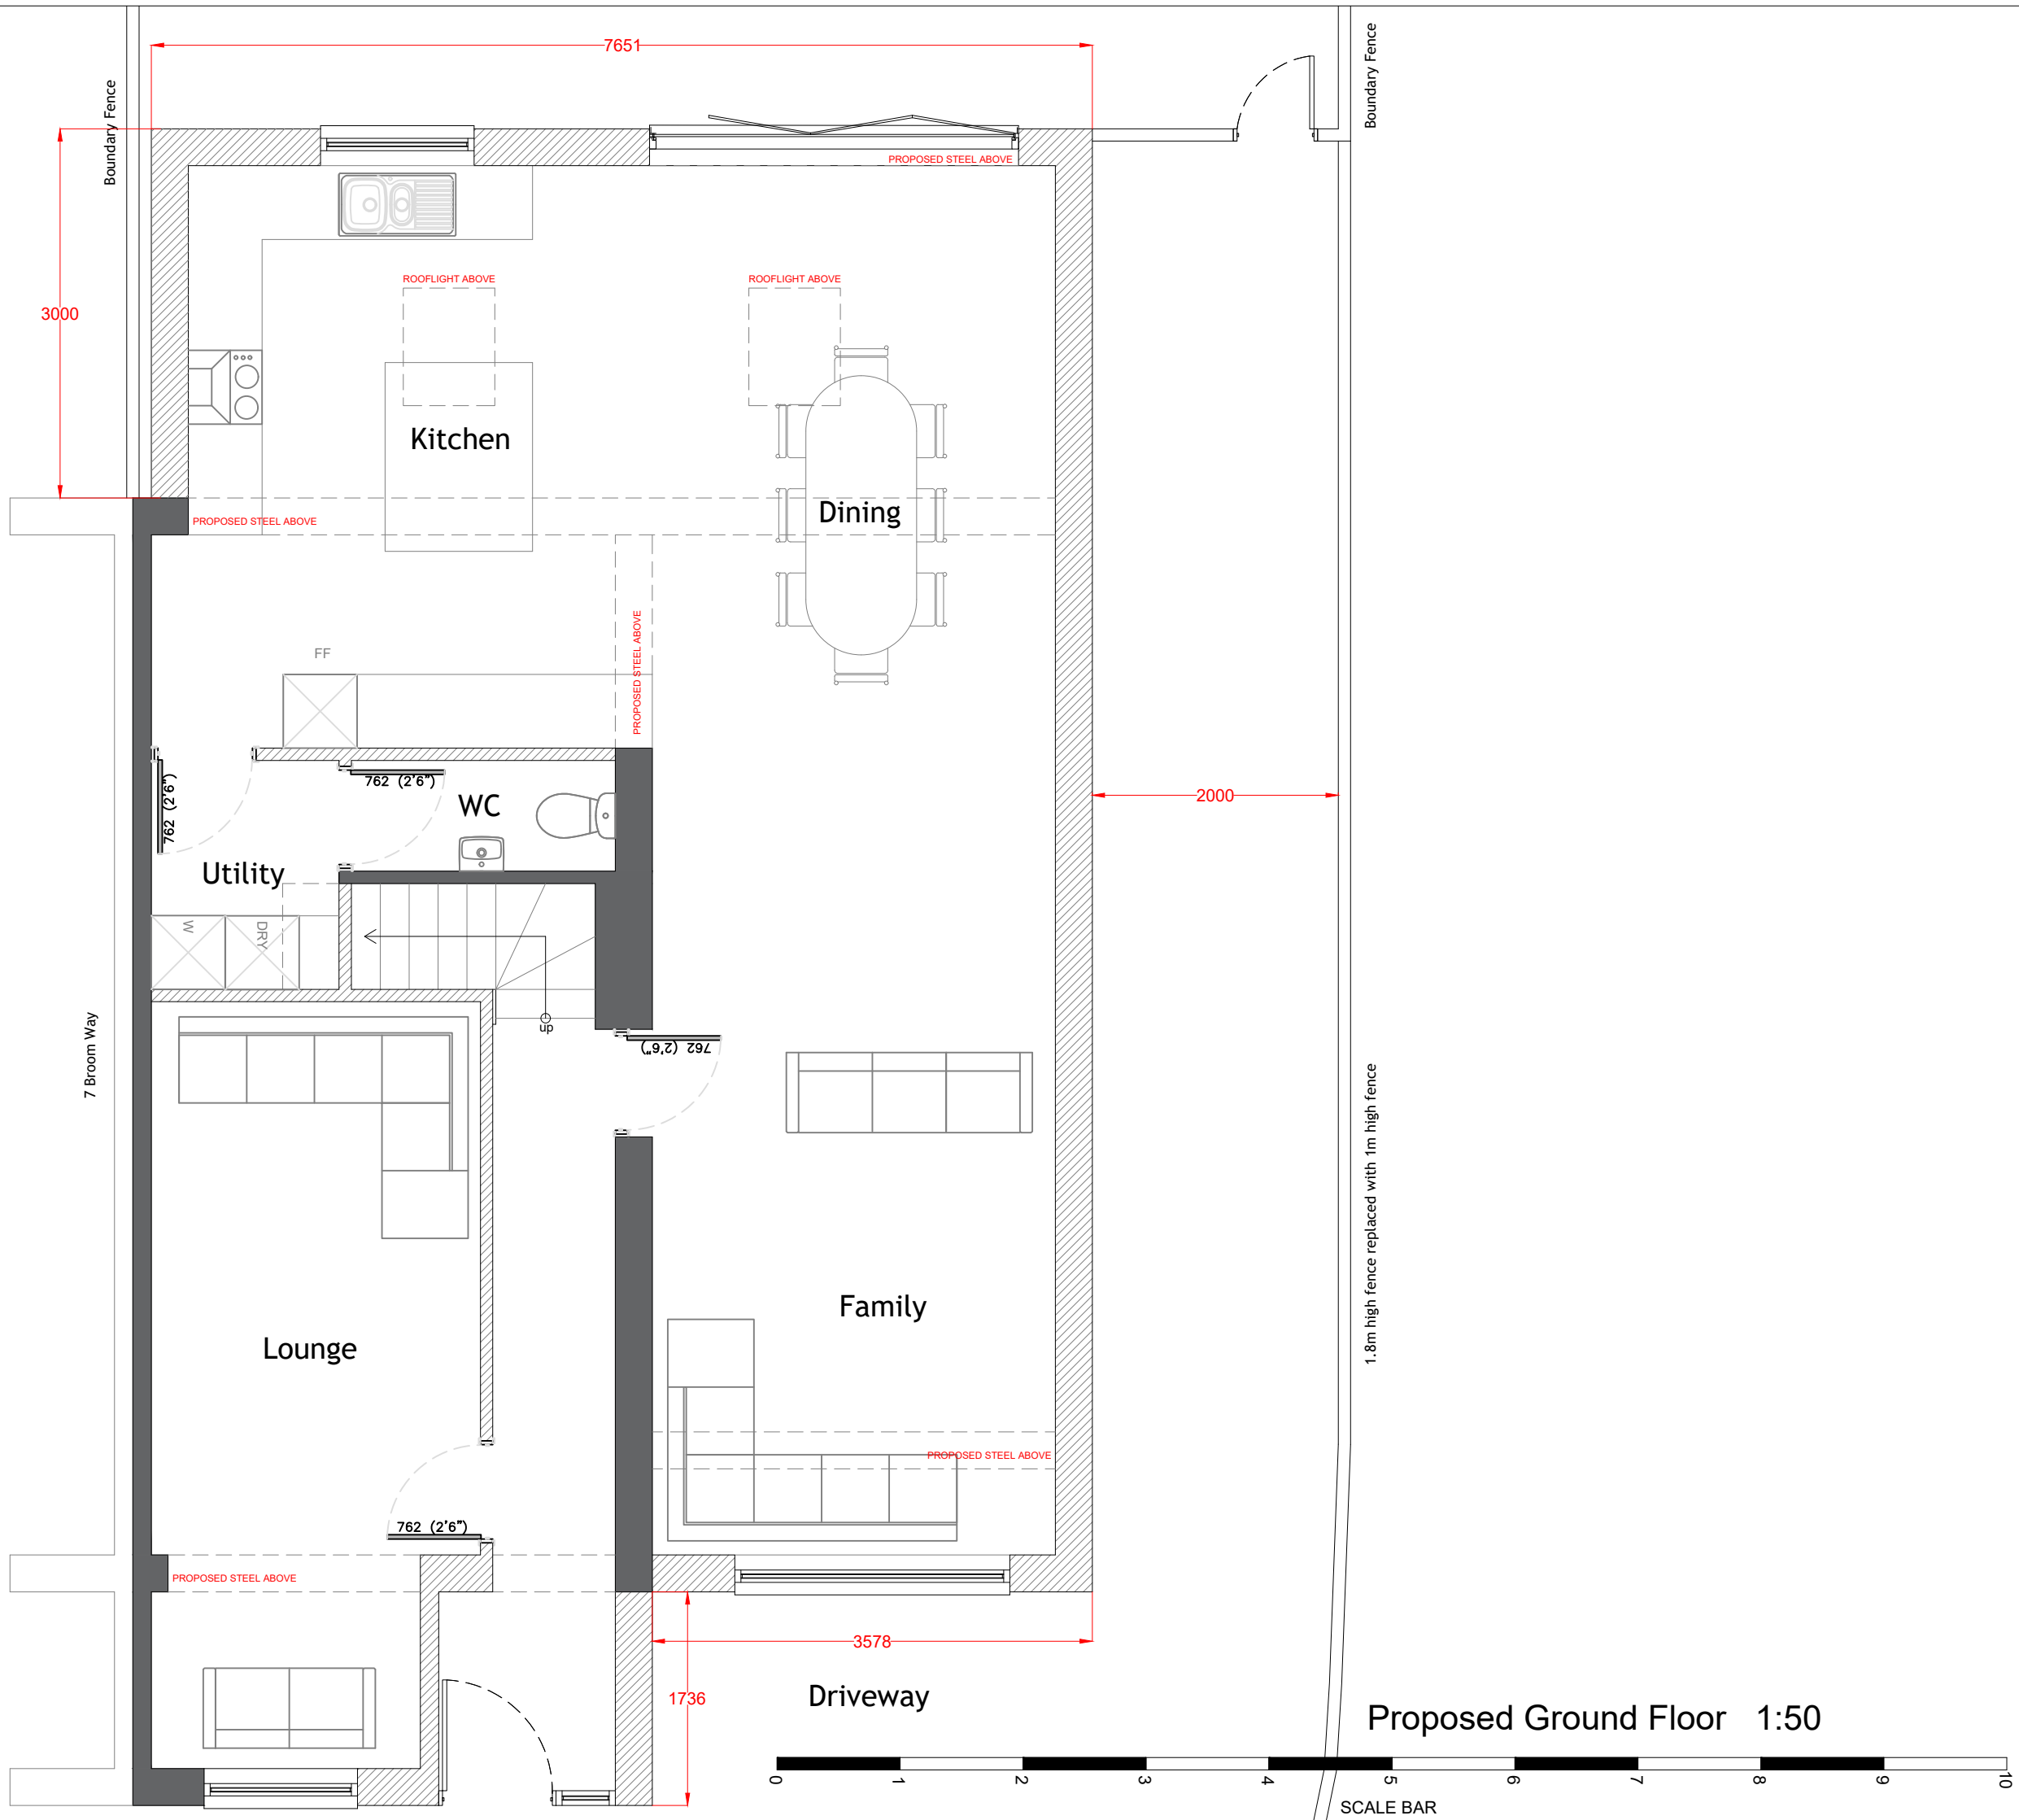

NOTES:



- Existing Walls
- Proposed Walls

CLIENT Paul

DRAWING NO + TITLE:
05 - Proposed Ground Floor Plan

8 Broom Way
Halewood
Liverpool
L26 1XN

SCALES:	1:50	PAGE SIZE:	A3
DRAWN BY:	LS	DATE	14/01/2024

