


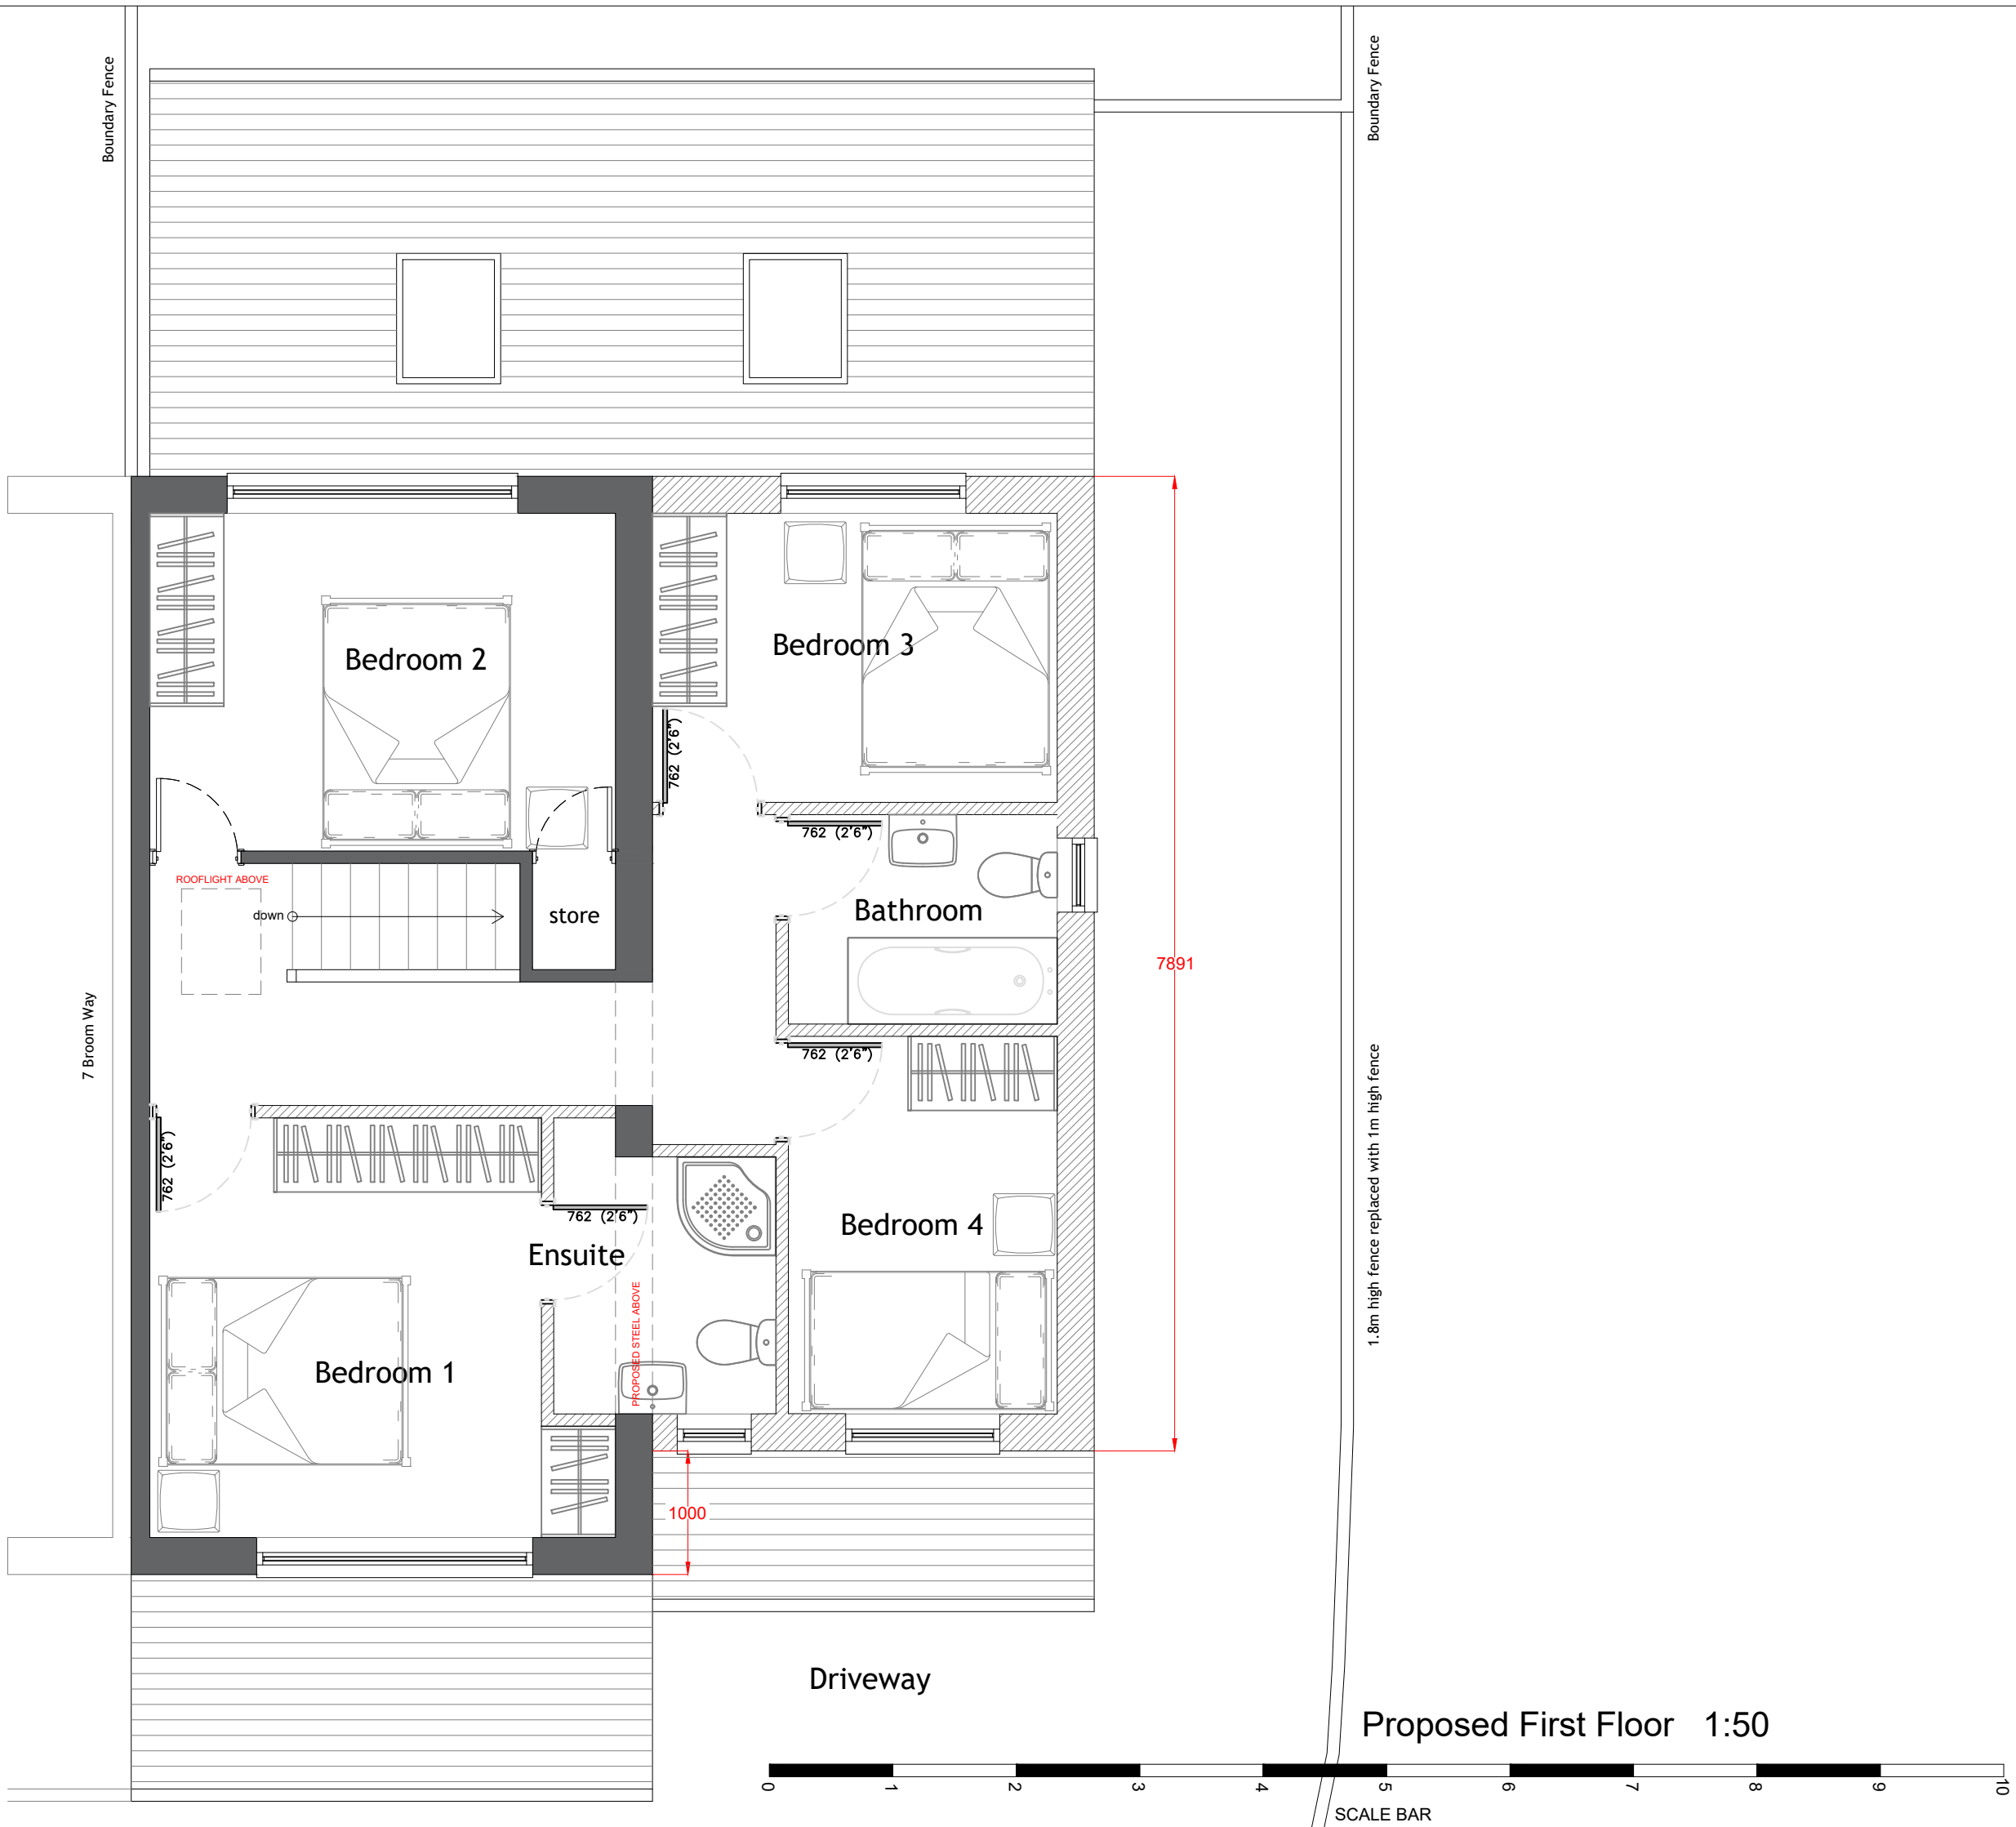

NOTES:



- Existing Walls
- Proposed Walls

CLIENT Paul

DRAWING NO + TITLE:
06 - Proposed First Floor Plan

8 Broom Way
Halewood
Liverpool
L26 1XN

SCALES: 1:50 PAGE SIZE: A3

DRAWN BY: LS DATE 14/01/2024



ARCHITEVO