




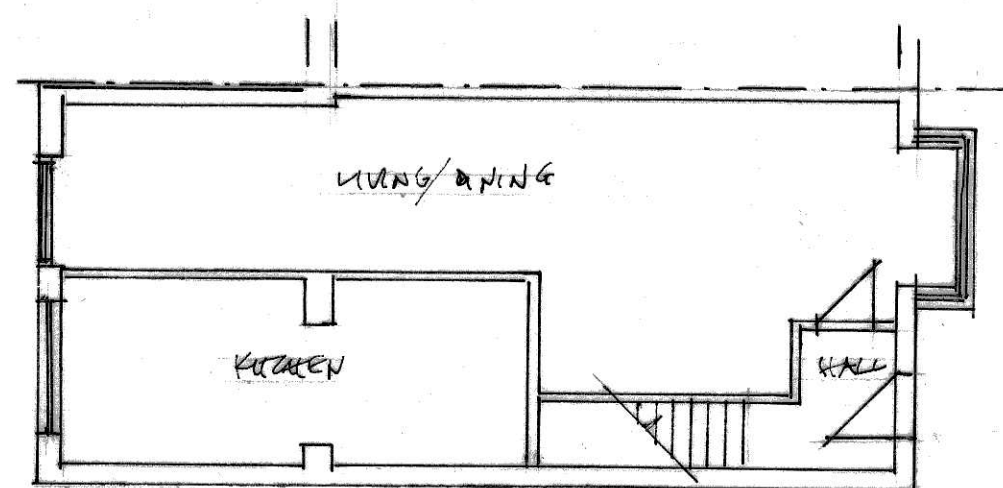


EXISTING: ground floor
(1:100)

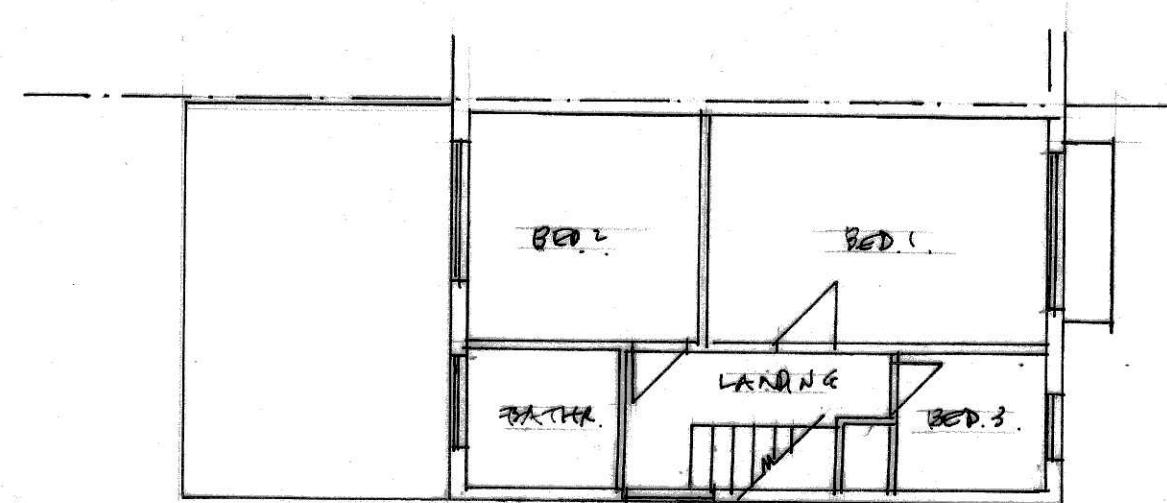


first floor

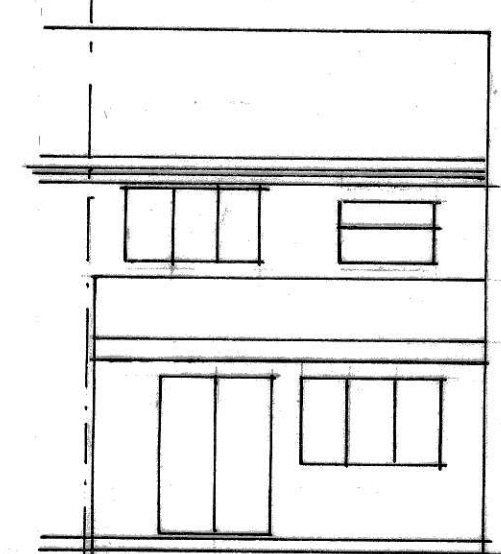


rear elevation

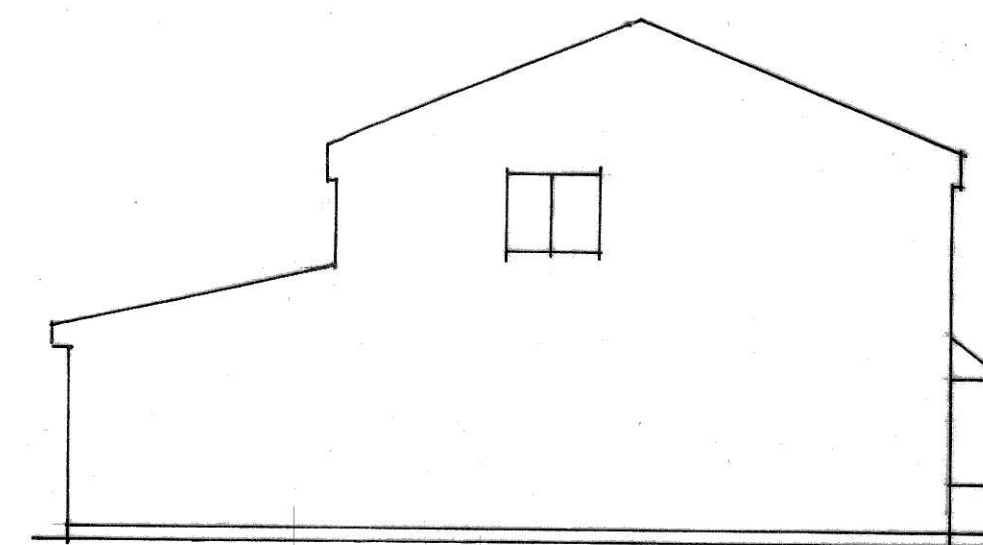


side elevation

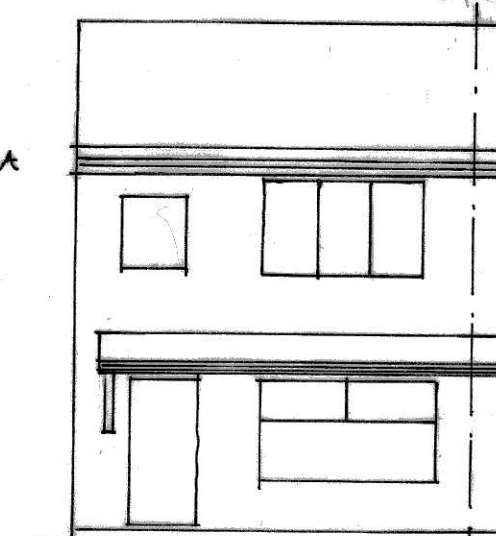


front elevation

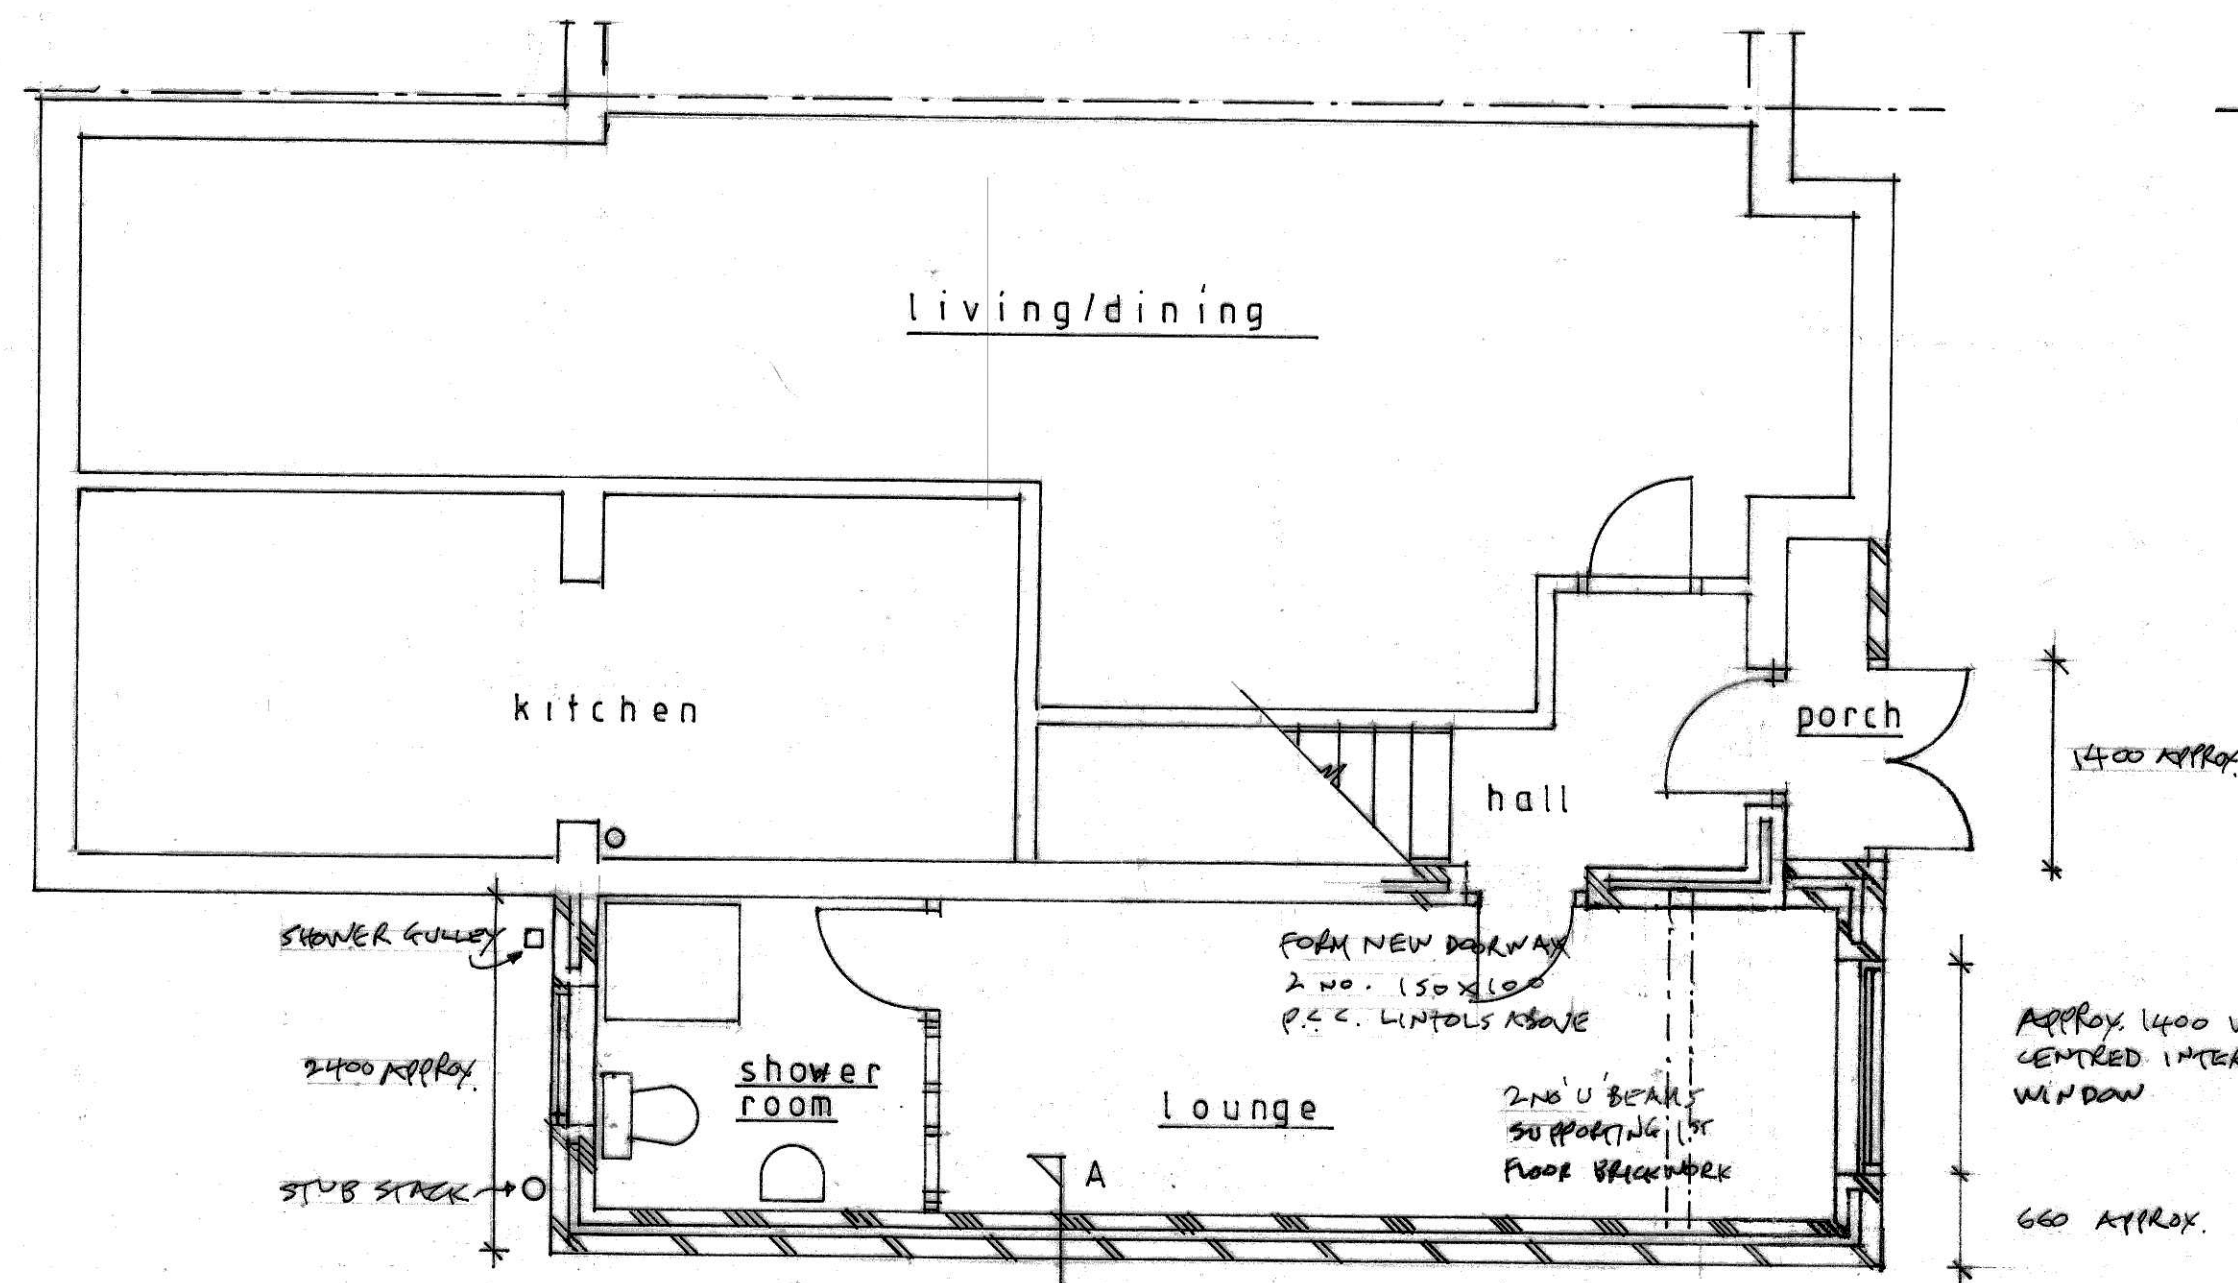

PROPOSED GROUND FLOOR

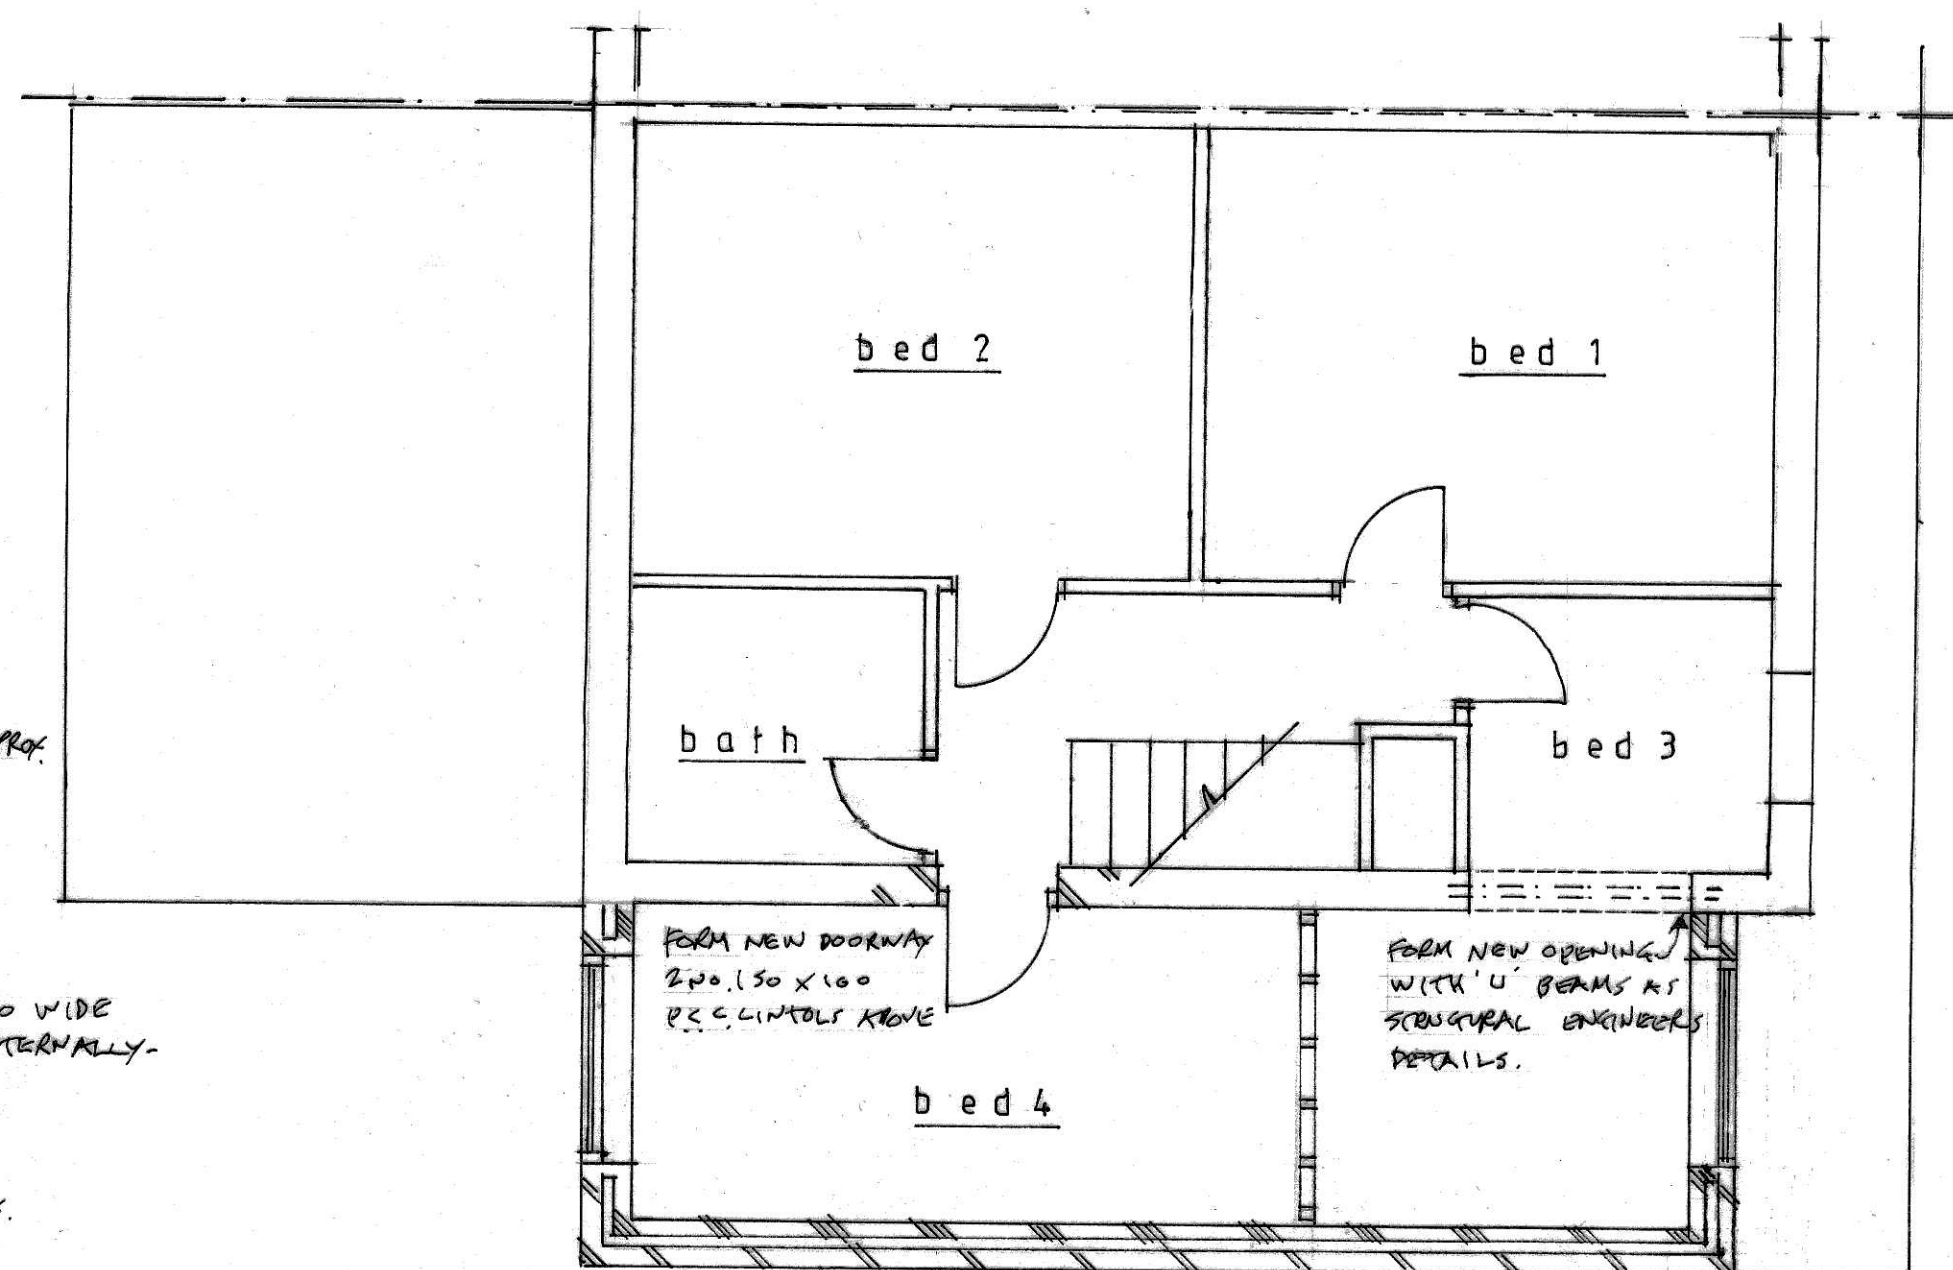


PROPOSED FIRST FLOOR

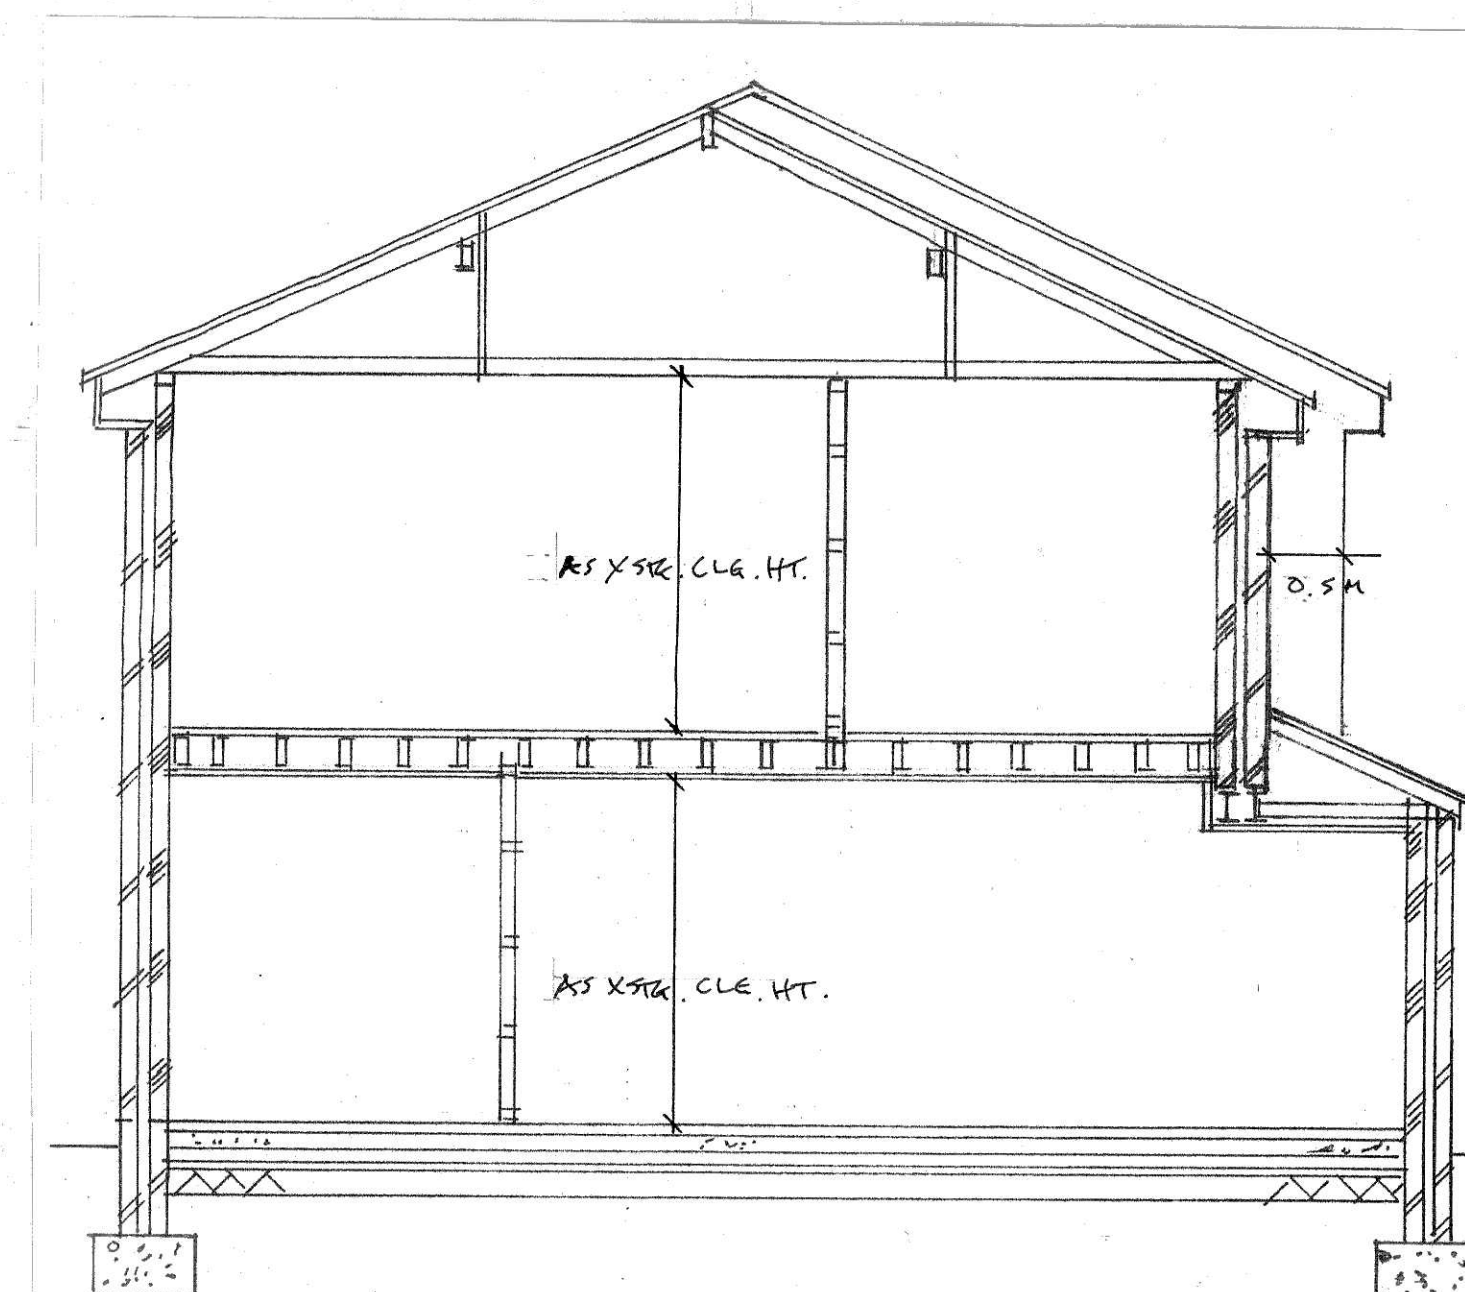

SECTION




ELEVATIONS: FRONT

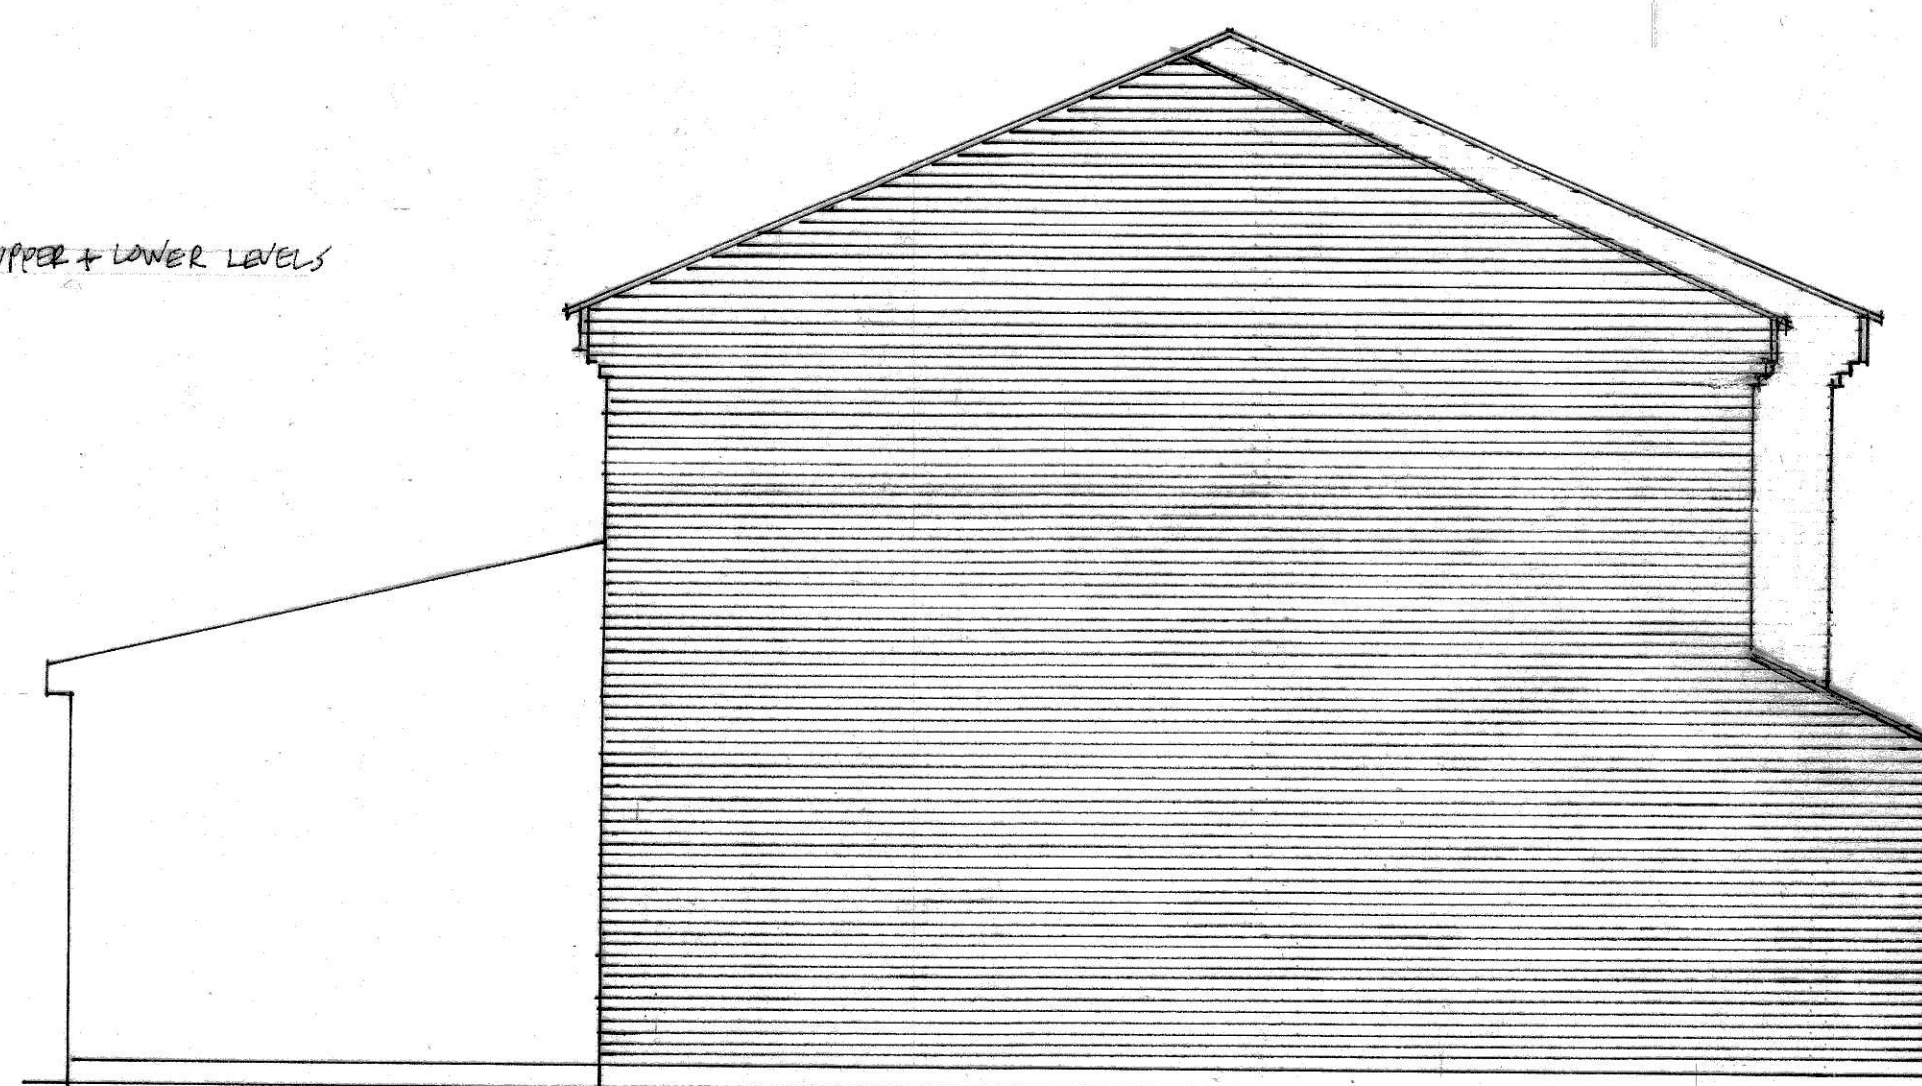


SIDE



REAR


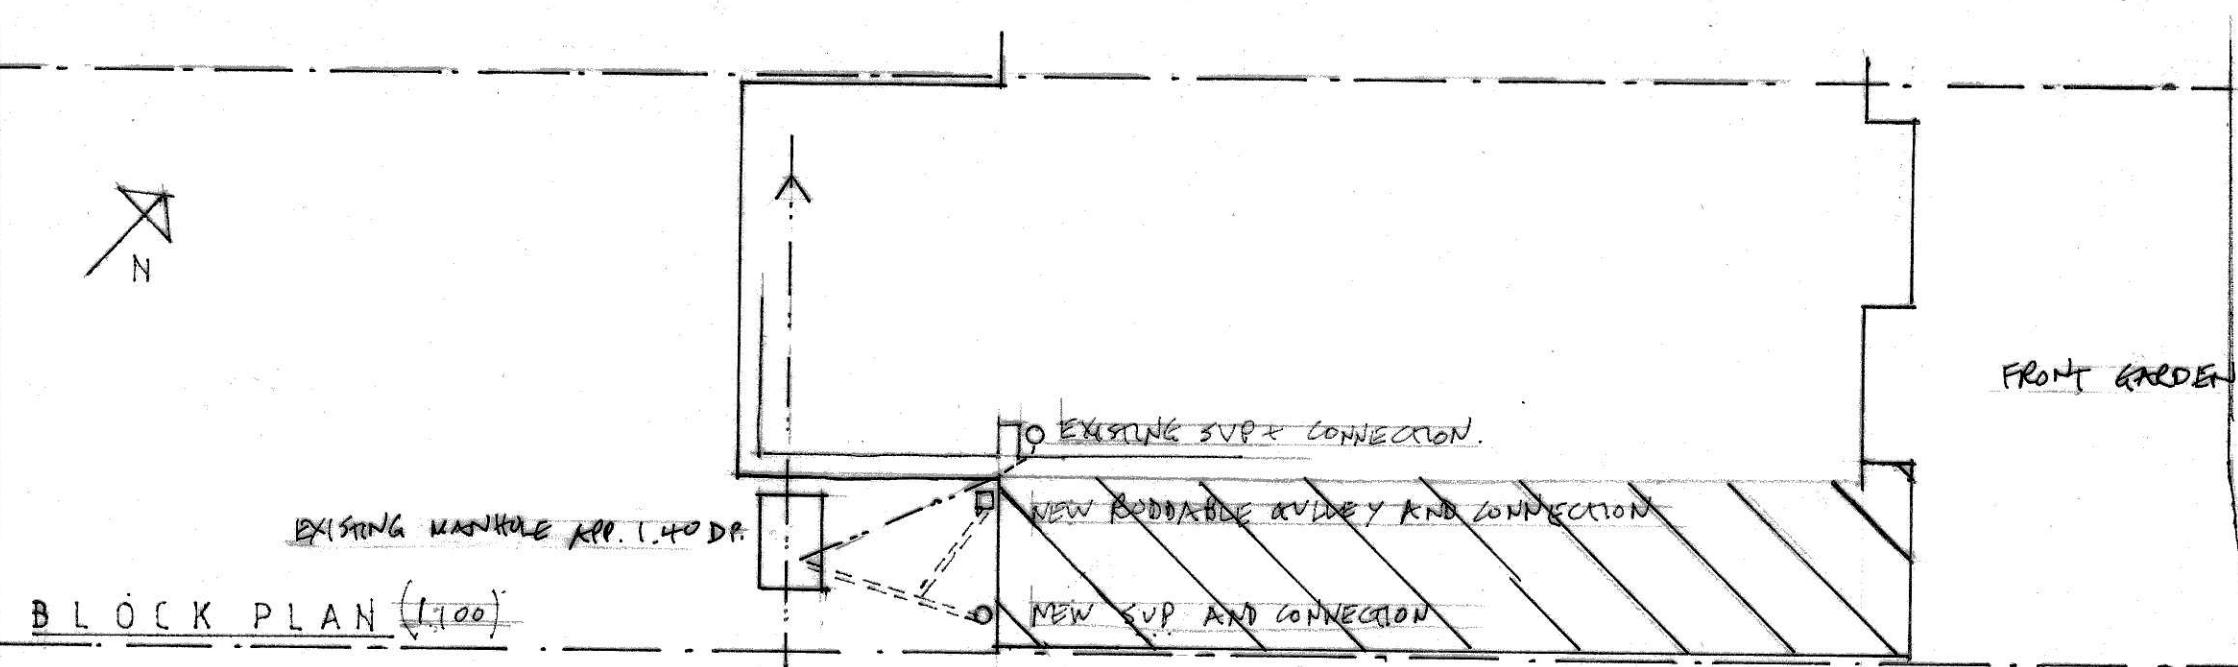


BLOCK PLAN (1:100)

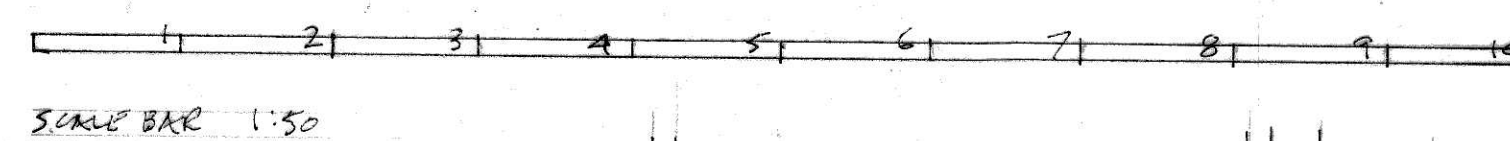

SCALE BAR 1:50

ROOF PLAN
(1:100)

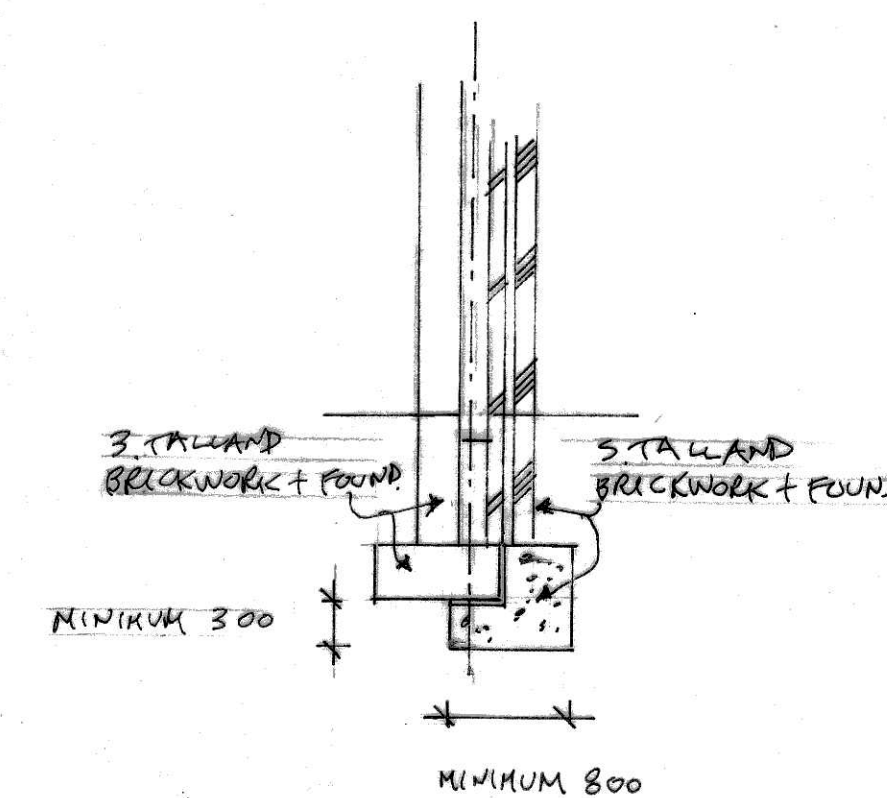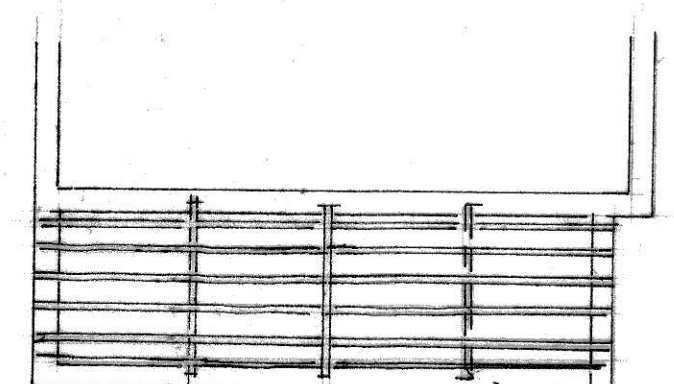

SECTION AA GABLE WALL FOUNDATION
REPERT DIMENSIONS TO BE ASCERTAINED WHEN NO.3 FOUNDATIONS EXPOSED.

This drawing to be read in conjunction with separate "Schedule of Drawing Notes".
Also to be read in conjunction with separate Structural Engineers Notes, Calculations + sketches.
Structural Engineers details to override this Drawing detail and "Schedule of Notes" detail, if differing.

PROPOSED 2 STOREY SIDE EXTENSION+PORCH
5 TALLAND CLOSE
LIVERPOOL L26 7YA

Scales 1:50 1:100
Scale bar 1:50
Drawing Number 1/A Date 28.11.24