

Notes

Jennings Design Associates take no responsibility for any dimensions obtained by scaling from this drawing. If no dimension is shown the recipient must ascertain the dimension specifically from the Architect or by site measurement. Supplying this drawing in digital form is solely for convenience and no reliance may be placed on digital data. All data must be checked against hard copy. Dimensions must be checked on site. Any discrepancies must be reported to the Architect immediately. This drawing is copyright of Jennings Design Associates



Material Legend

- 1 - Ibstock Brick - Calderstone Claret
- 3 - Projecting Facing Brick - Ibstock Brick - Staffordshire Slate Blue Smooth
- 4 - uPVC Fascia Board - Grey
- 5 - uPVC Guttering - Black
- 6 - Slate Effect Roof Covering
- 7 - uPVC Grey Window and Door Frame
- 9 - Below DPC Engineering Brick - Red
- 10 - Feature Window Surround
- 11 - Pressed Metal Profile to Prefabricated Panel Joint
- 12 - Below DPC Engineering Brick - Blue
- 13 - Soldier Course - Calderstone Claret

Area Schedule (GIA)	
Name	Area

Gross Internal Area 73.74 m²

Area Schedule (Gross Building)	
Name	Area


Gross Building Area 86.08 m²

Rev	Description	Date	By
P9	Materials update	16/06/2025	TK
P8	Legend and Planning Updates	06/05/2025	LF
P7	Planning Updates	16/04/2025	LF
P6	Planning Submission	28/02/25	ST
P5	Drawing Issue Update	15/01/25	DD
P4	JDA DLM Error	23/03/23	
P3	JDA DLM Error	27/02/23	
P2	Issued for planning	27/02/23	
P1	Initial Issue	-	

Rev	Description	Date	By
-----	-------------	------	----

jda architects	
info@jda-architects.com	
www.jda-architects.com	
manchester: 0161 336 5011	
liverpool: 0151 665 0112	

Project Details:	
0934 - Marled Hay, Stockbridge Village	
Client: ForViva	
RIBA Workstage: Stage 3 - Planning	
Status/Suitability Code: S2	
Scale: 1 : 100	Drawn by: TDY
@ Original Size: A3	Chk by: TK
Date: 15/02/23	
Project Code: 0934-JDA-Z1-XX-DR-A-0005	
Description: 2B4P Bungalow - Detached - Z1	
Rev: P9	

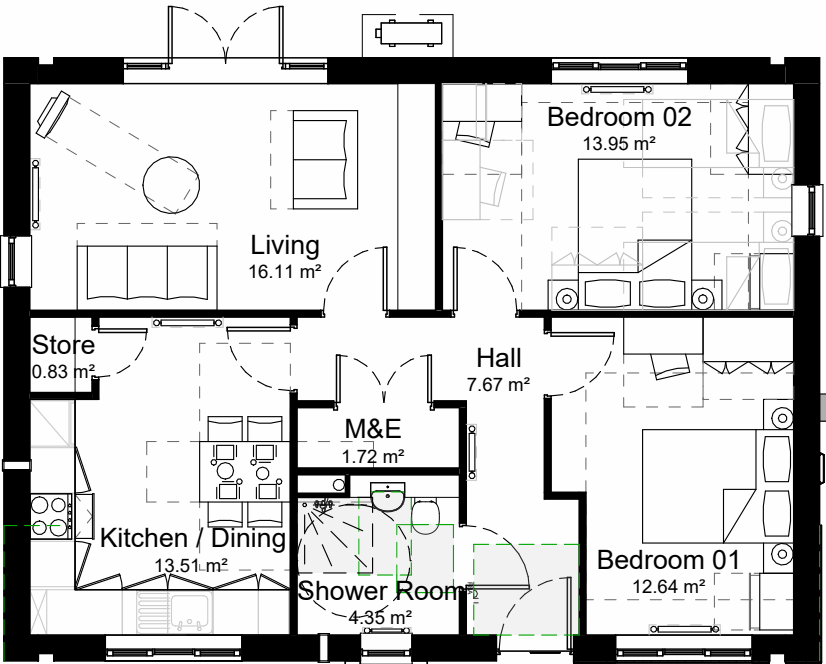


Proposed Ground Floor




Proposed Front Elevation




Proposed Rear Elevation

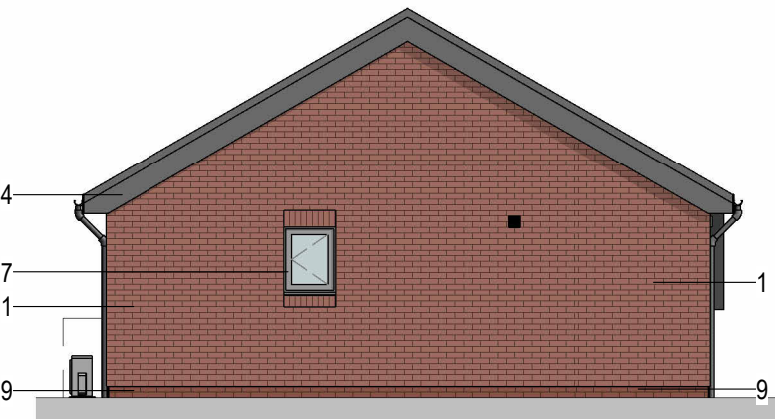

Proposed - Side Elevation 01

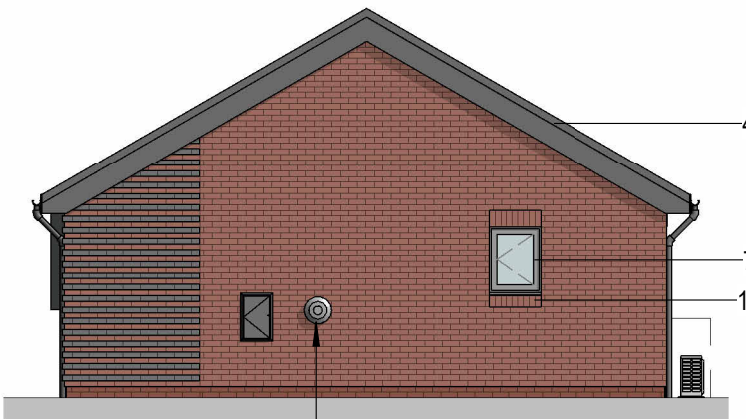

Proposed Side Elevation 02

 

Roof Plan