
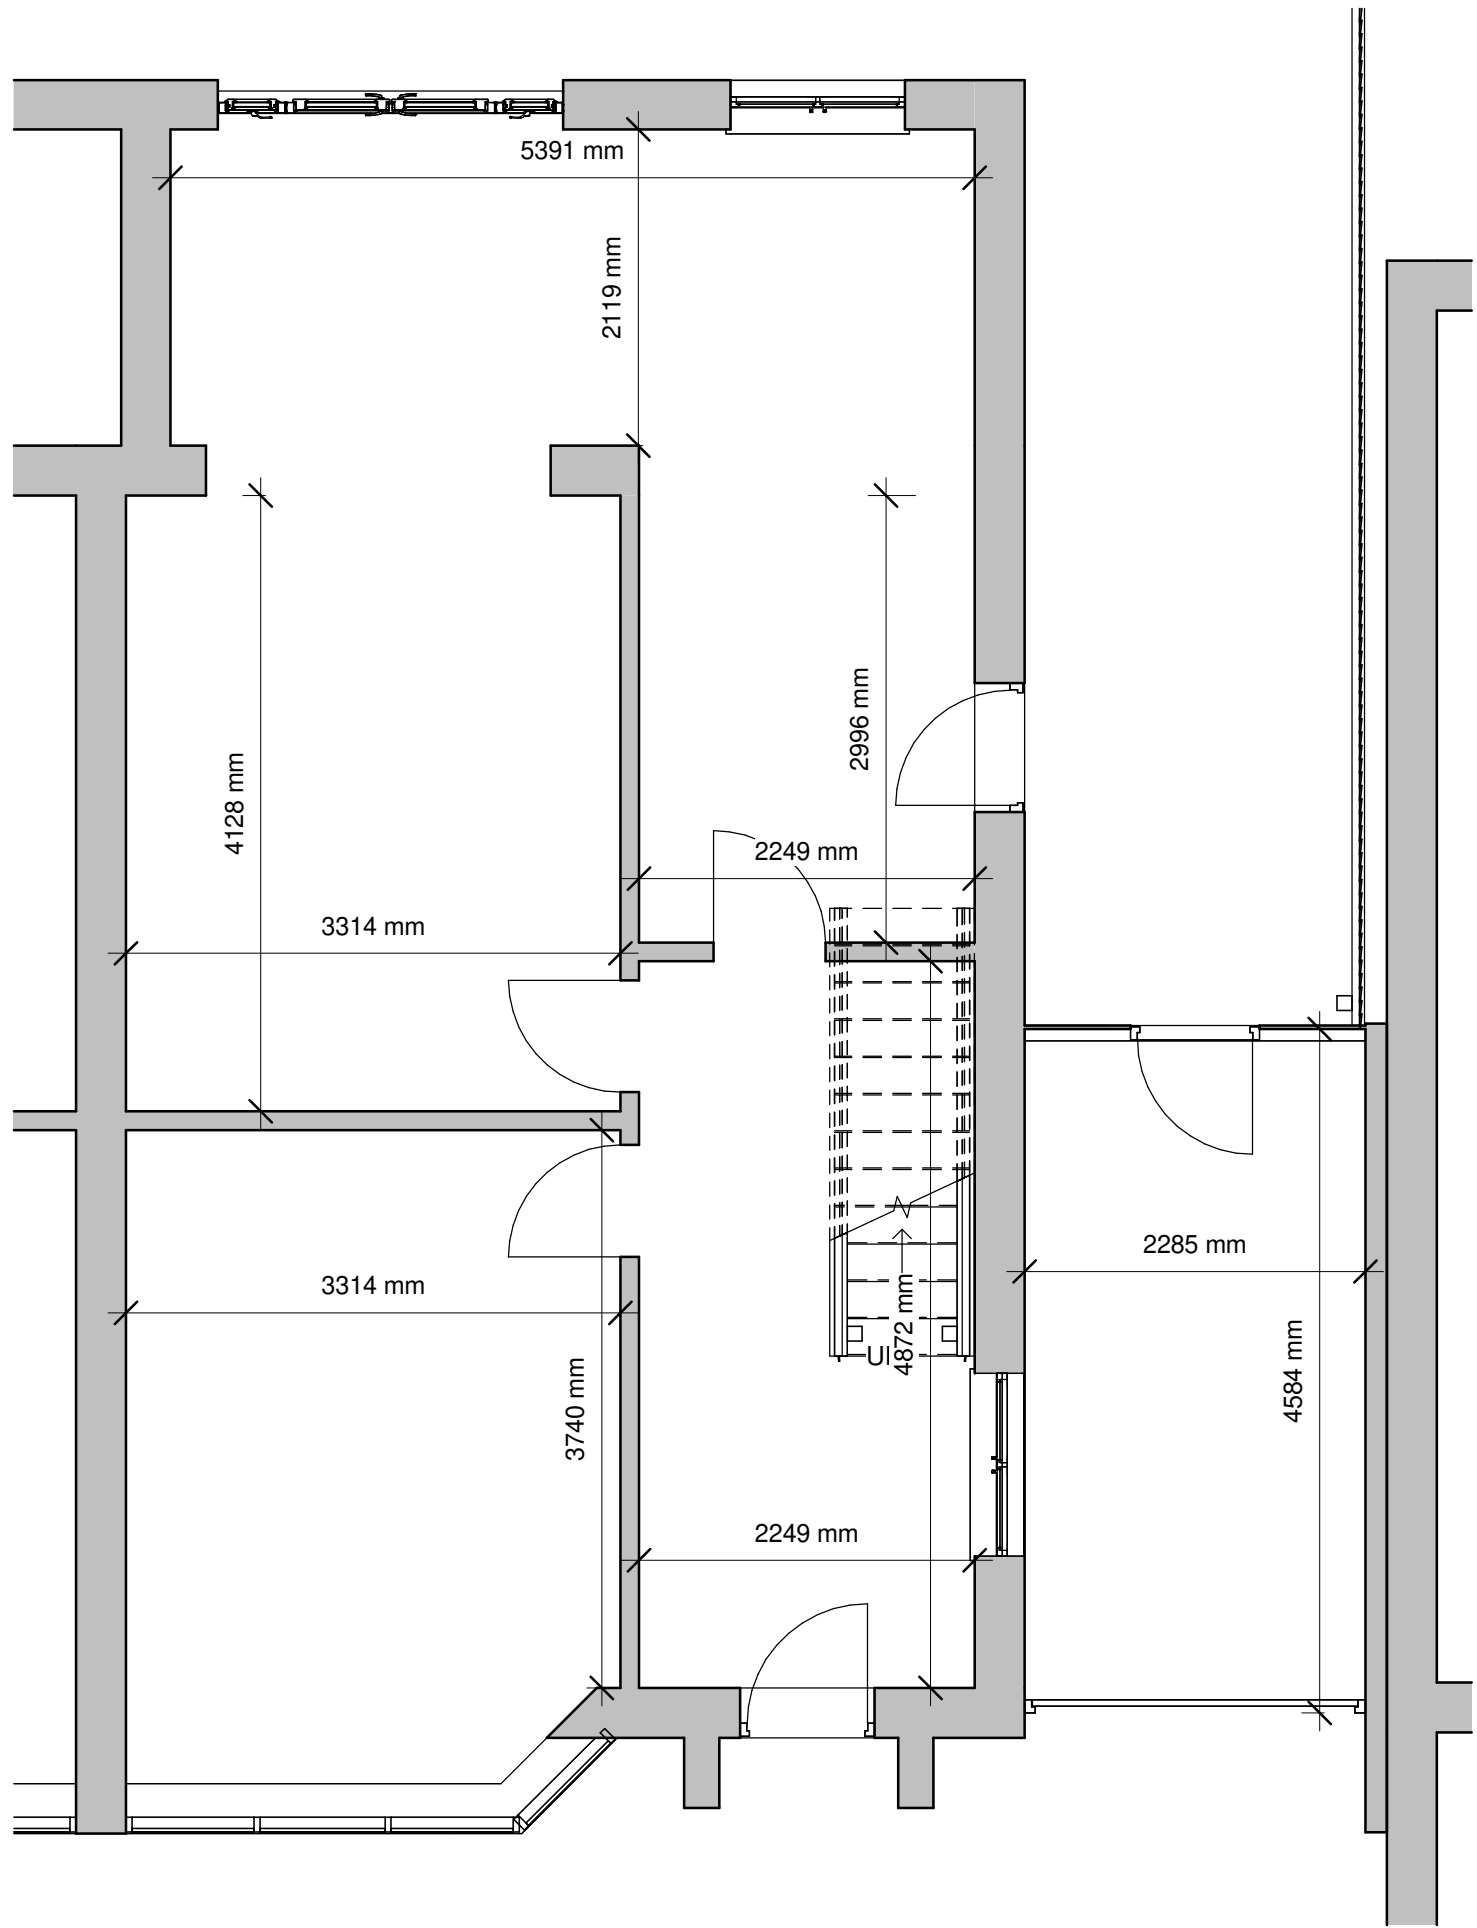


This drawing (or any part thereof) may not be copied, transmitted or disclosed to any third party or unauthorized person without written permission of space.

This drawing is to be read in conjunction with all other relevant drawings prepared by consultants and sub-contractors.

Do not scale from this drawing. Work only to printed dimensions. Report any discrepancies to the architect or representatives thereof

DISCLAIMER:
ALL DIMENSIONS TO BE CHECKED ON SITE BY CHOSEN BUILDER PRIOR TO ORDERING MATERIAL ETC.
WORK FROM SPACE BUILDING CONTROL DRAWINGS ONLY TO BE CARRIED OUT ONCE BUILDING CONTROL DRAWING APPROVAL OBTAINED. ANY PRIOR WORKING IS AT CONTRACTORS RISK

 


1 Ground Floor - Existing
1 : 50



2 Front Elevation - Existing
1 : 50



3 Rear Elevation - Existing
1 : 50

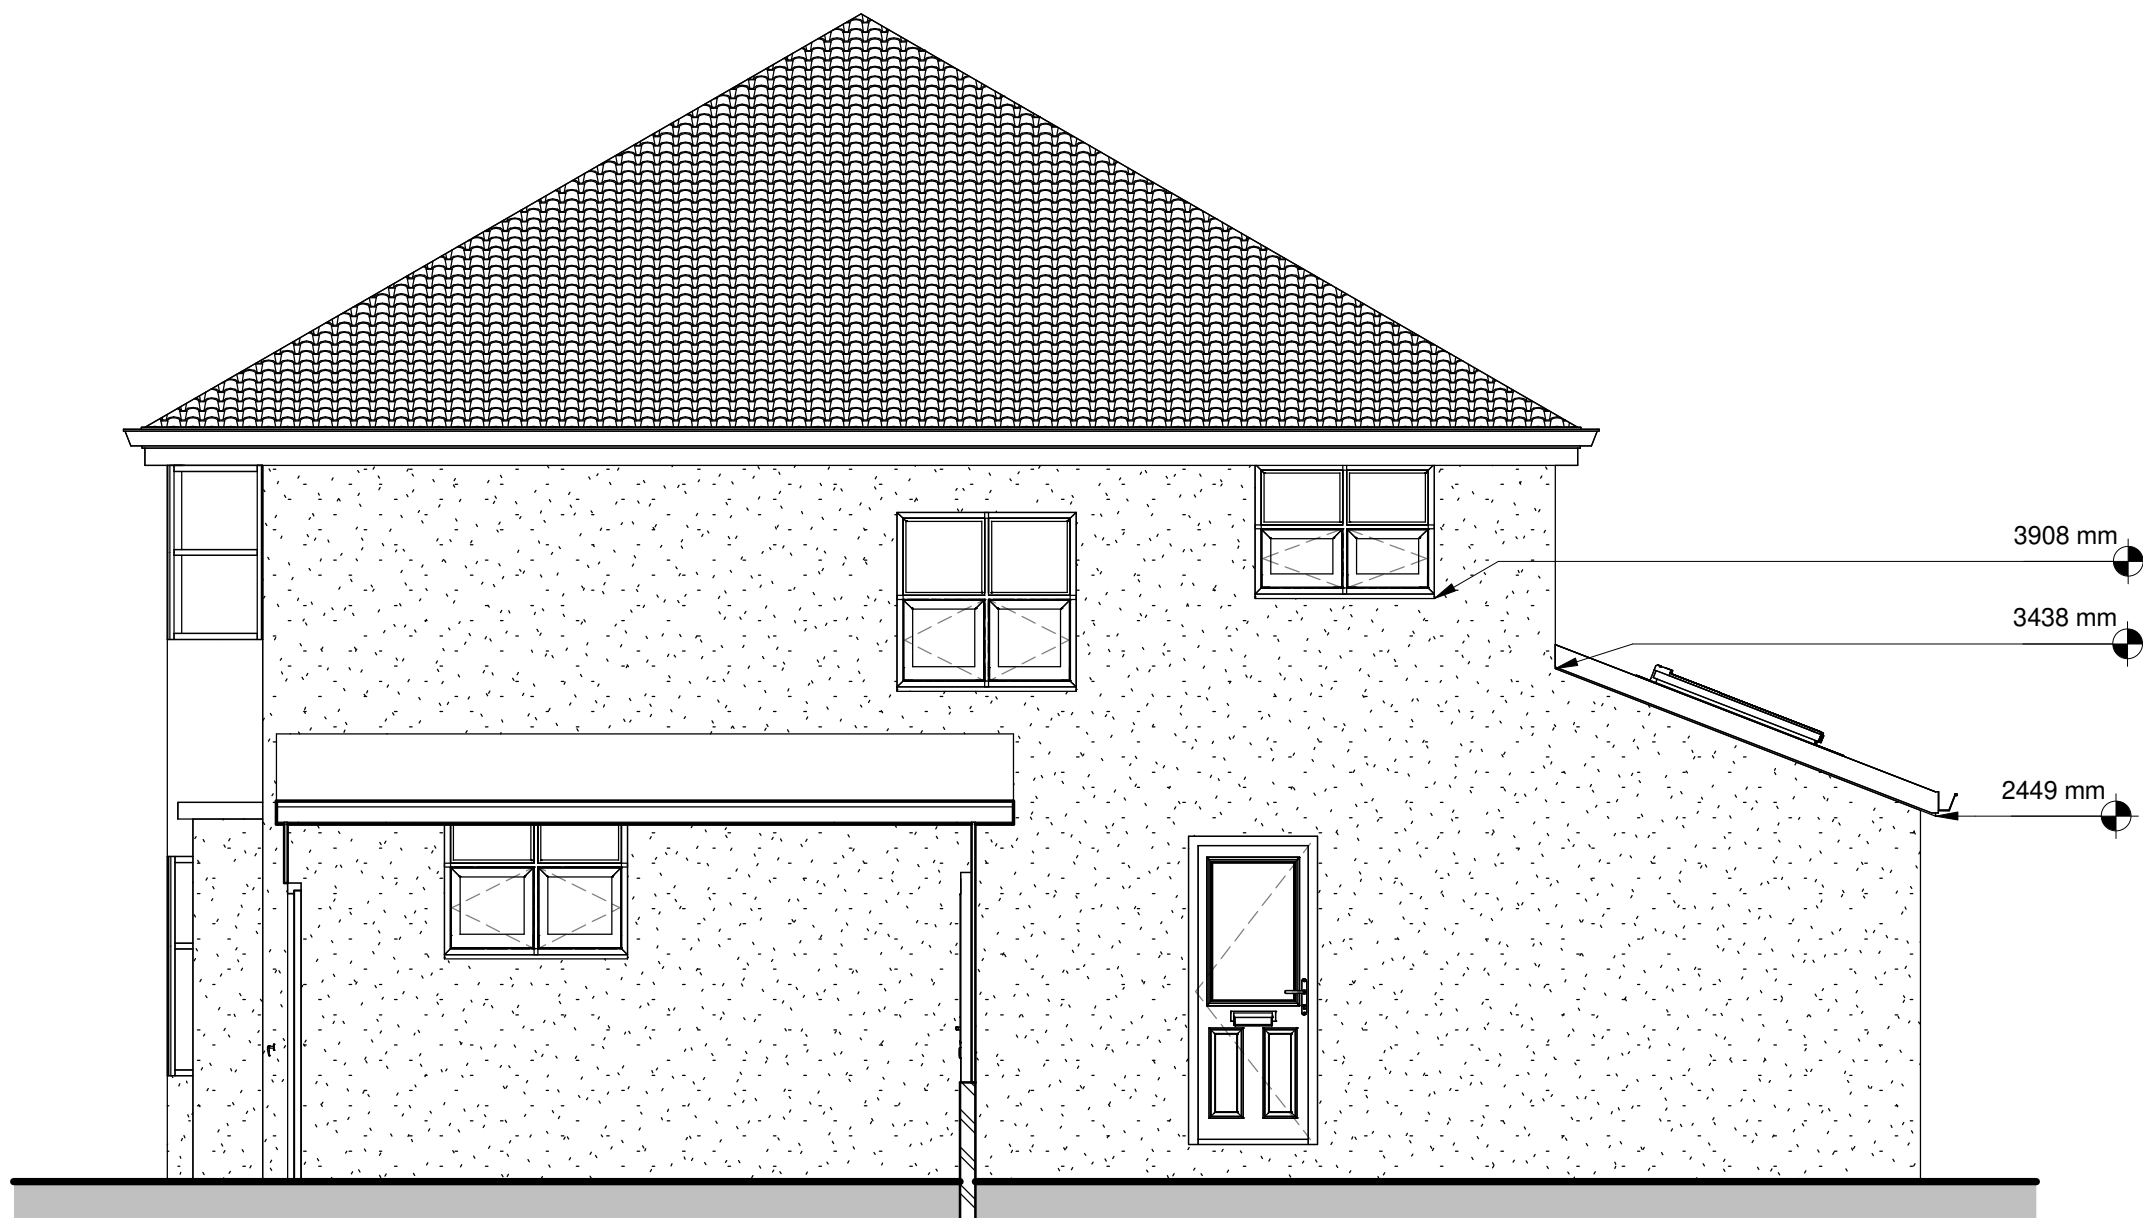

4 Right Side Elevation - Existing
1 : 50



PROJECT:
63, Lawton Road, Liverpool L36 4HN

TITLE:
Planning Permission Drawings - Existing Plans

CLIENT:

DRAWN BY:	CHECKED BY:	DATE:	REV: A
-----------	-------------	-------	-----------

SCALE (@ A1): 1 : 50	PROJECT NUMBER: 1220	DRAWING NUMBER: A100
-------------------------	-------------------------	-------------------------