




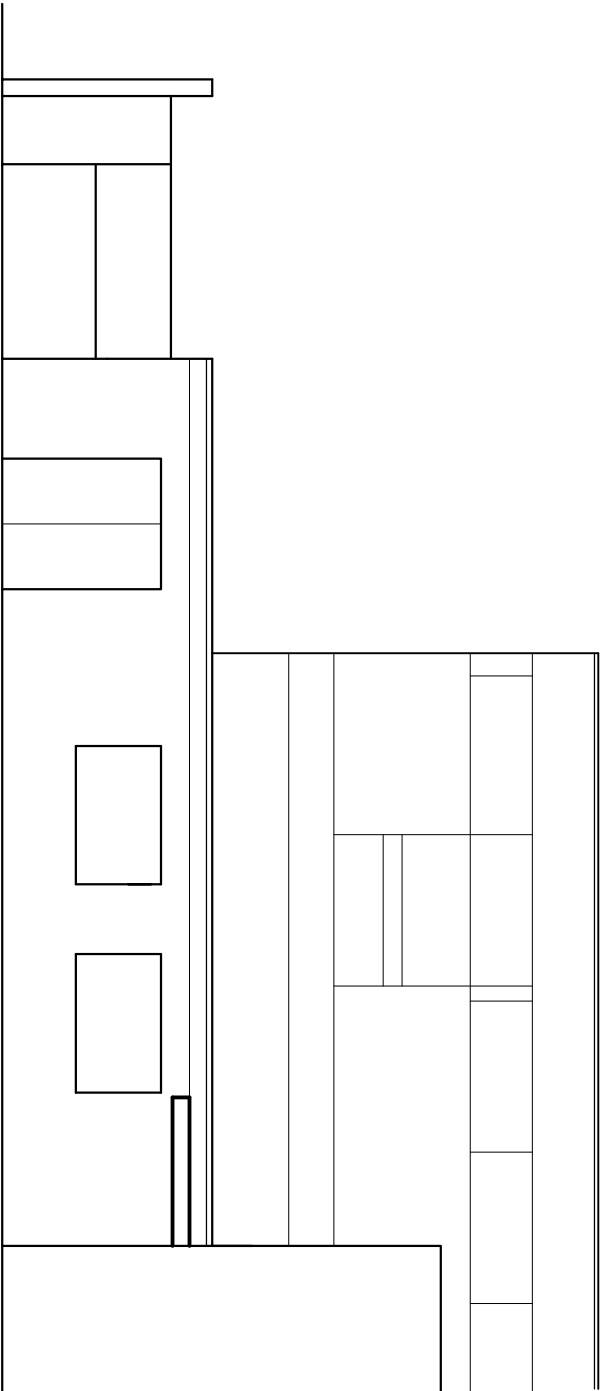

Existing Rear Elevation (A)

 

Existing Side Elevation (B)

 

Existing Section (C)



m f ■ a r c h i t e c t u r e

project: Derby Rd

title: Existing Elevtions

FOR PLANNING ONLY

date: 20.03.24

scale: 1:100 @ A3

drawn: mif

dwg.no:

981 • P03 •

PO Box 168 Liverpool L17 8WD

tel: 0151 727 7270

mfarchitecture@aol.com