



THESE DRAWINGS ARE
COPYRIGHTS TO GEO-NEO
Architectural

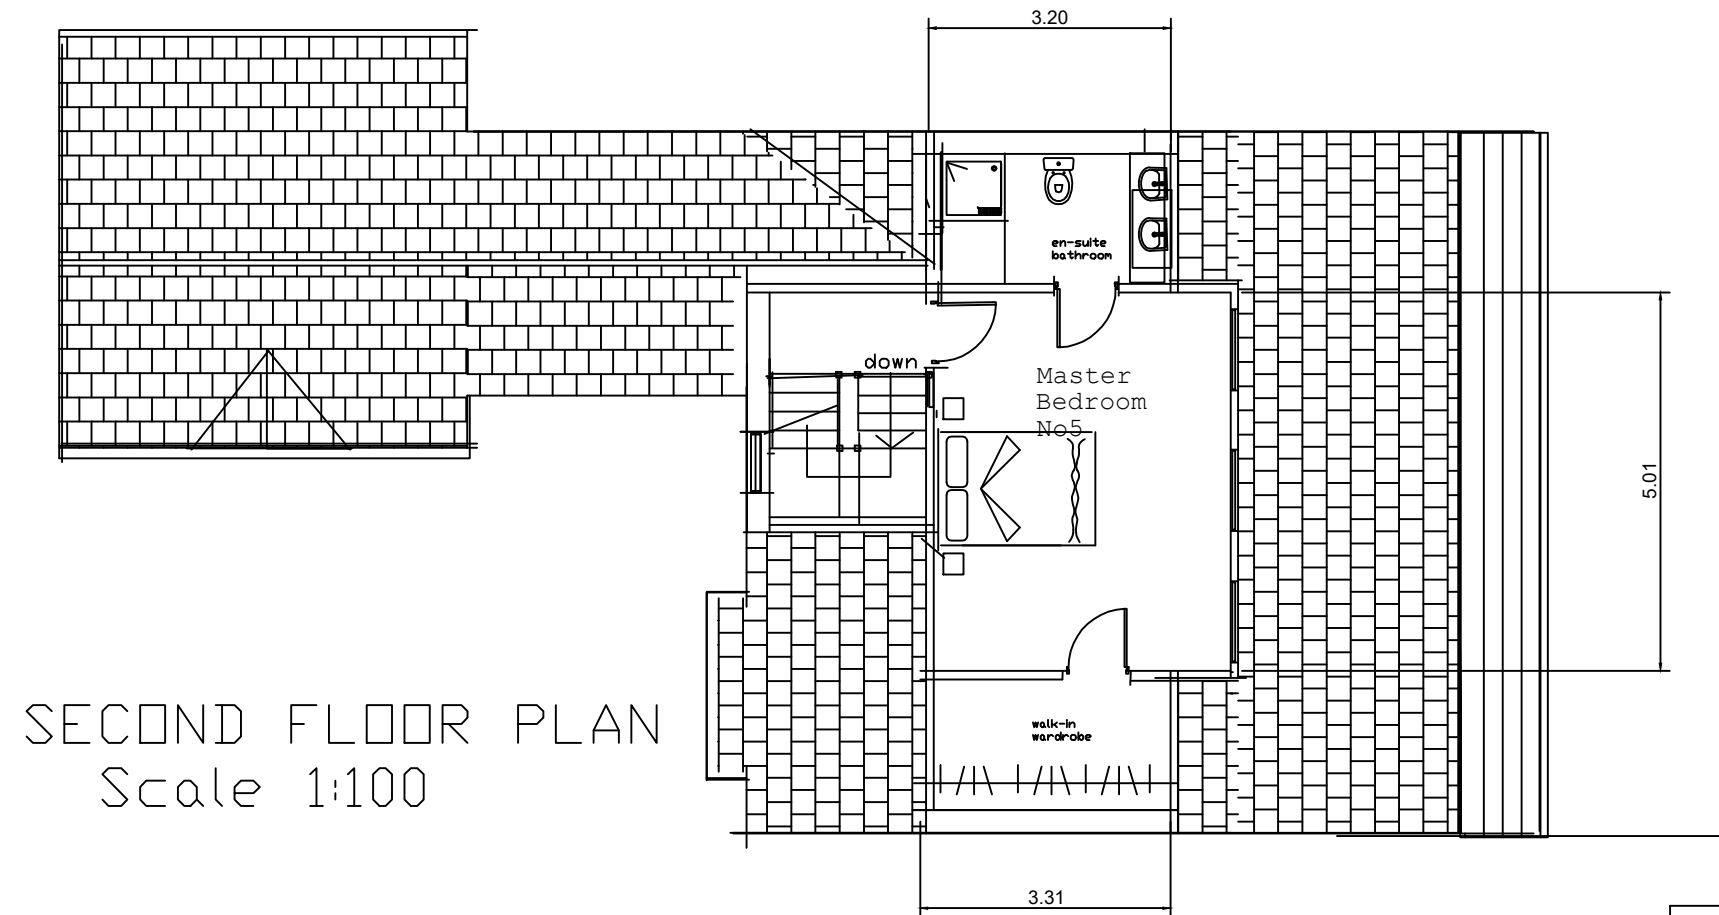

SECOND FLOOR PLAN
Scale 1:100

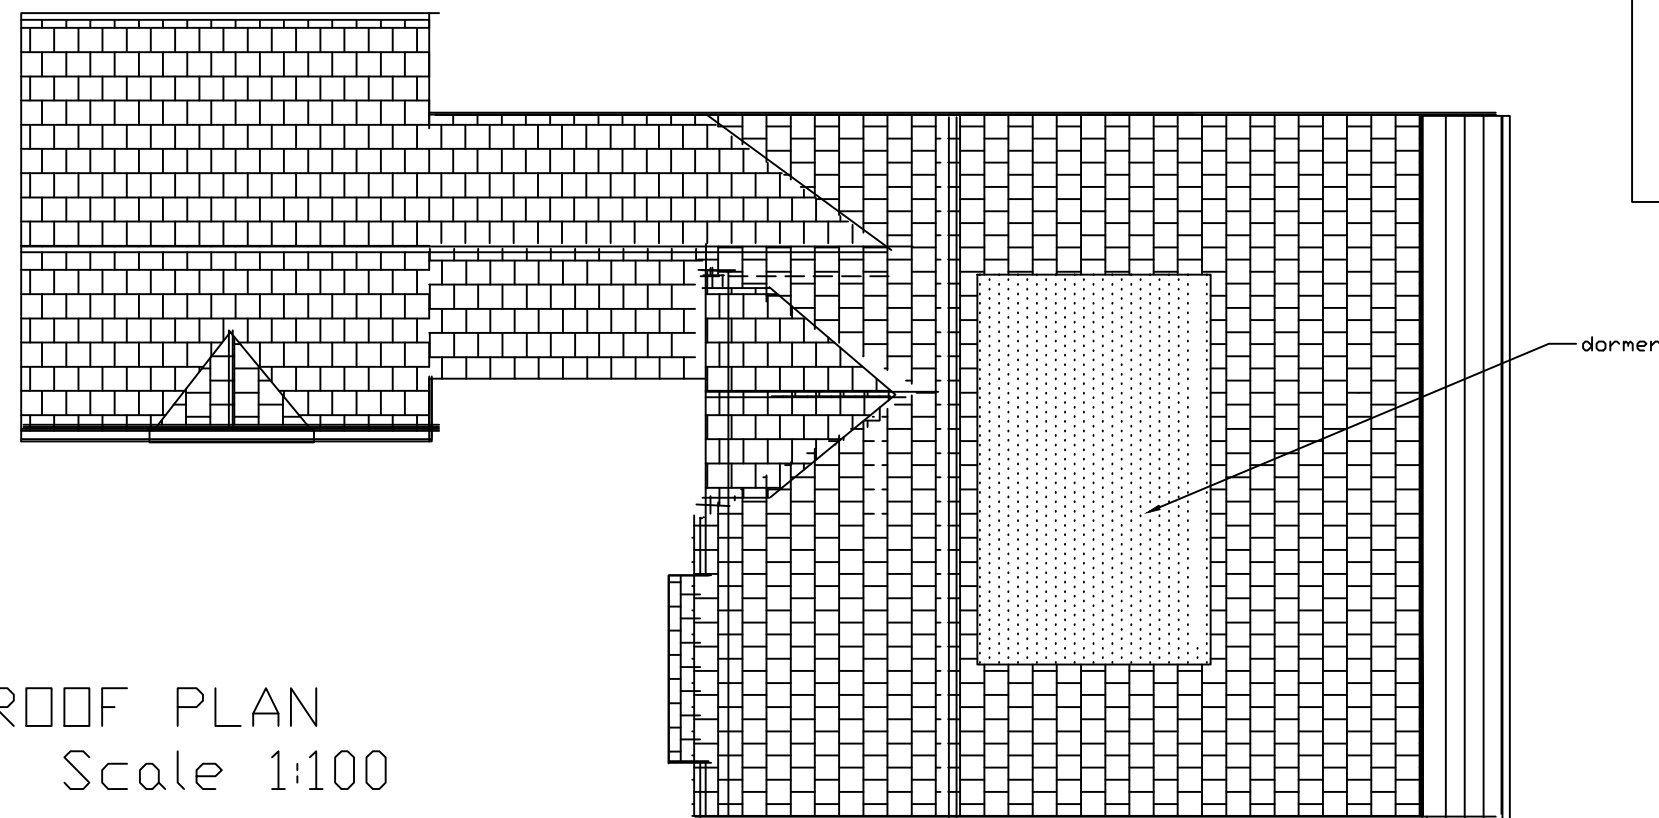

ROOF PLAN
Scale 1:100

AS PROPOSED
SCALE 1:100

AMENDED
March 2022

Location: 23 Woodbridge Avenue
Halewood L26 7XH

clients: Mr & Mrs M Oshaughnessy

project:
Adding extra floor to
original house on
permitted development,
two storey rear
extension & front-side
first floor extension to
a detached house

PROPOSED Floor Plans

drawing no.: W.21/33/05A scale: 1:100

mobile: GEORGE 07973931450 date: May 2021

GEO-NEO UK Ltd Architectural Co.
7a Orchid Grove
Liverpool L17-7EY
Tel/Fax: 0151-727 8223.

e-mail: geoneouk@gmail.com

