




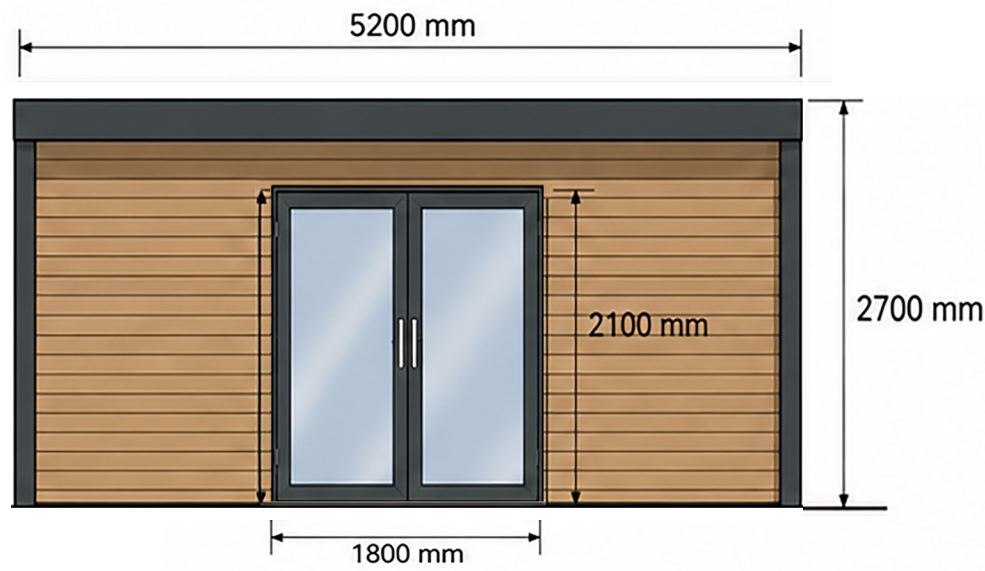


PROPOSED FRONT ELEVATION
SCALE 1:50

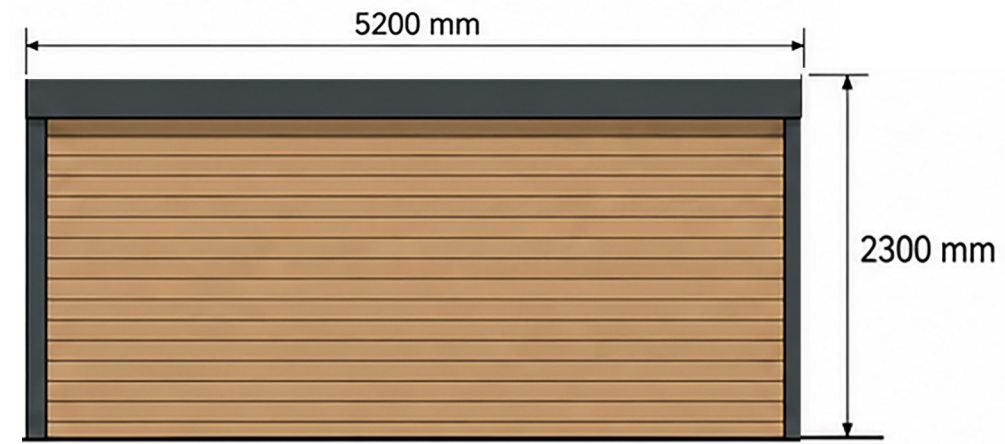

PROPOSED REAR ELEVATION
SCALE 1:50

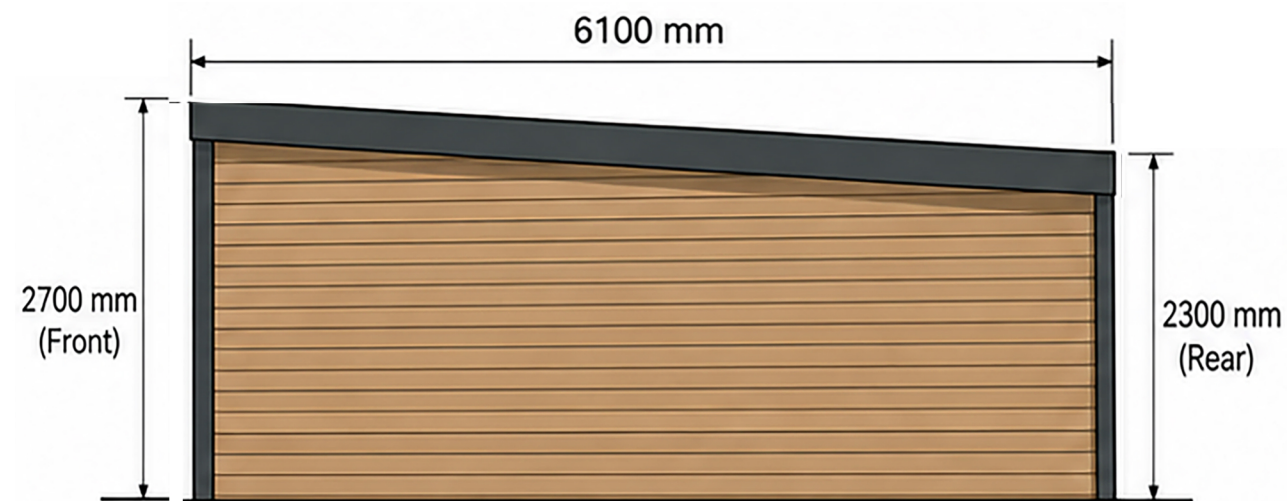

PROPOSED RIGHT SIDE ELEVATION
SCALE 1:50

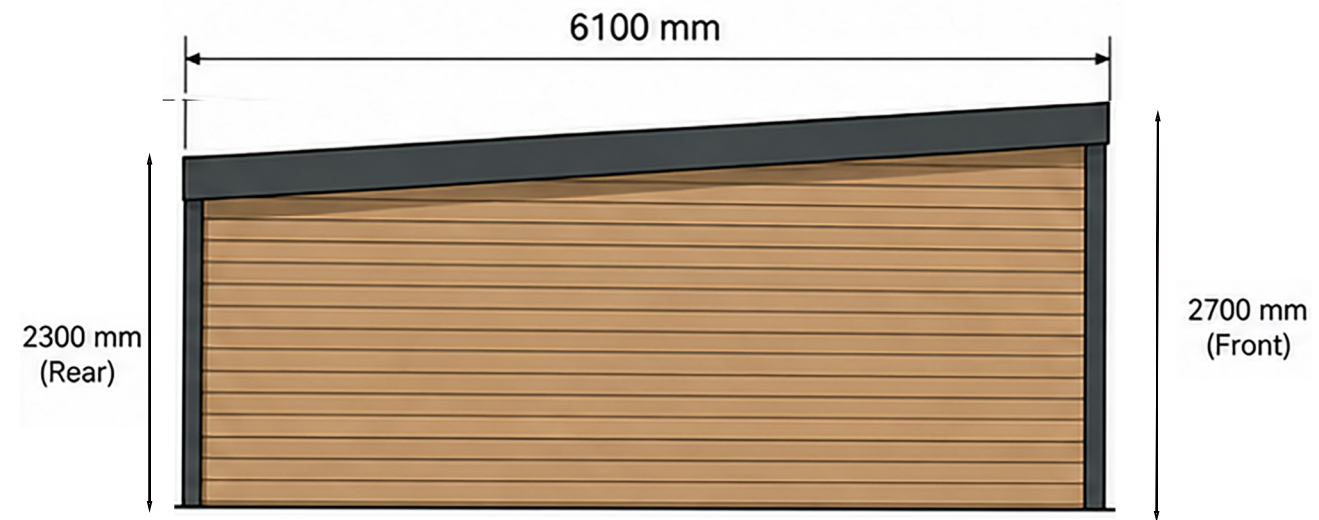

PROPOSED LEFT SIDE ELEVATION
SCALE 1:50




PROJECT:
PROPOSED GARDEN ROOM

ADDRESS:
3 Lawler Grove,
Prescot, Merseyside

NOTES:

1. All dimensions are external and in millimetres.
2. Roof falls from 2700 mm (front) to 2300 mm (rear).
3. Wall construction 150 mm thick.
4. Cedar / timber horizontal cladding with anthracite fascia.
5. Aluminium double doors to front elevation only.
6. Drawings for planning purposes only.

 

DRAWING TITLE:
PROPOSED ELEVATIONS

SCALE:
1:50 @ A3

DATE:
September 2026

DRAWING NO:
LWD-001

REV:
A