


Copyright © of this drawing belongs solely to Group/d Architects Ltd. This drawing must only be used for the purpose for which it is supplied and its contents must not be copied for any purpose without written consent. All dimensions are to be checked on-site prior to commencing works. Any discrepancy found between information given on this drawing and that given elsewhere or recorded onsite shall be notified immediately to the project architect in writing.

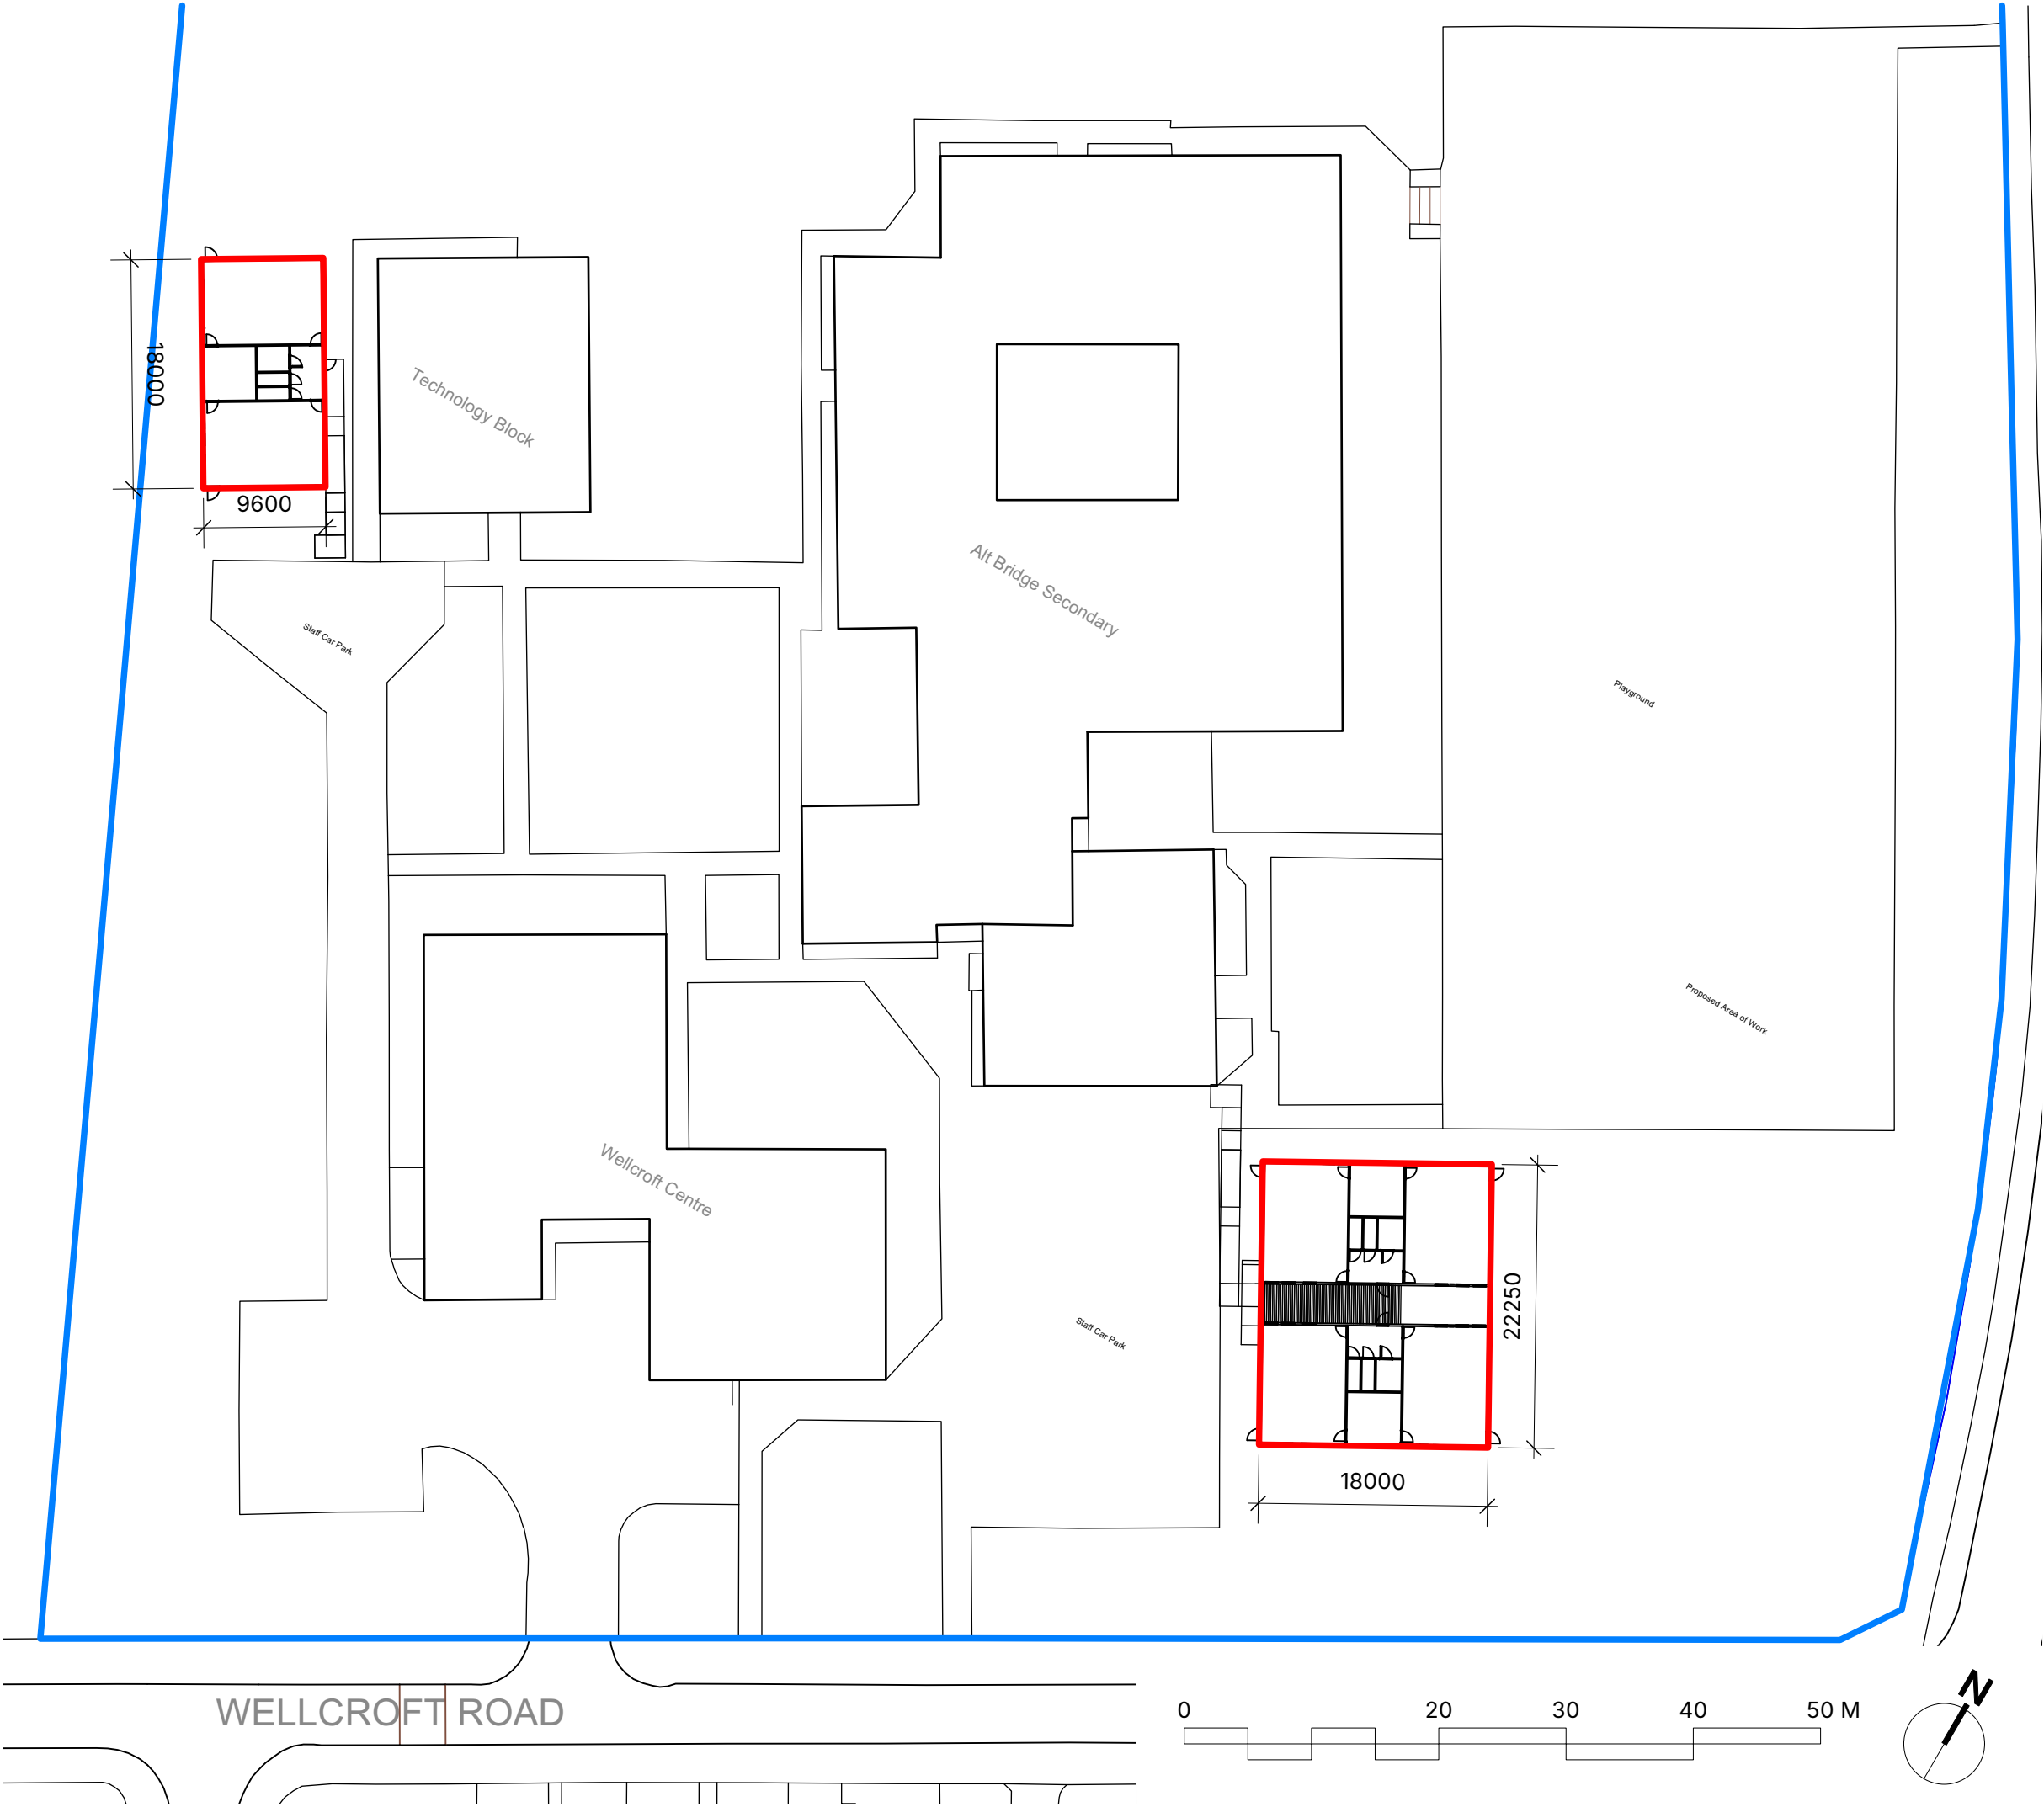

Rev	Date	Description
Status/Stage Planning		
Project Alt Bridge Secondary Support		
Address Wellcroft Road, Huyton		
Scale 1:500	Date 11/06/2025	Drawn by JC
Title Site Plan		
Dwg No P002		

group/d
architects

groupd.co.uk
4 St Paul's Square / Liverpool / L3 9SJ
0151 542 5027
info@groupdarchitects.com

RIBA 
Chartered Practice

0 20 30 40 50 M

