




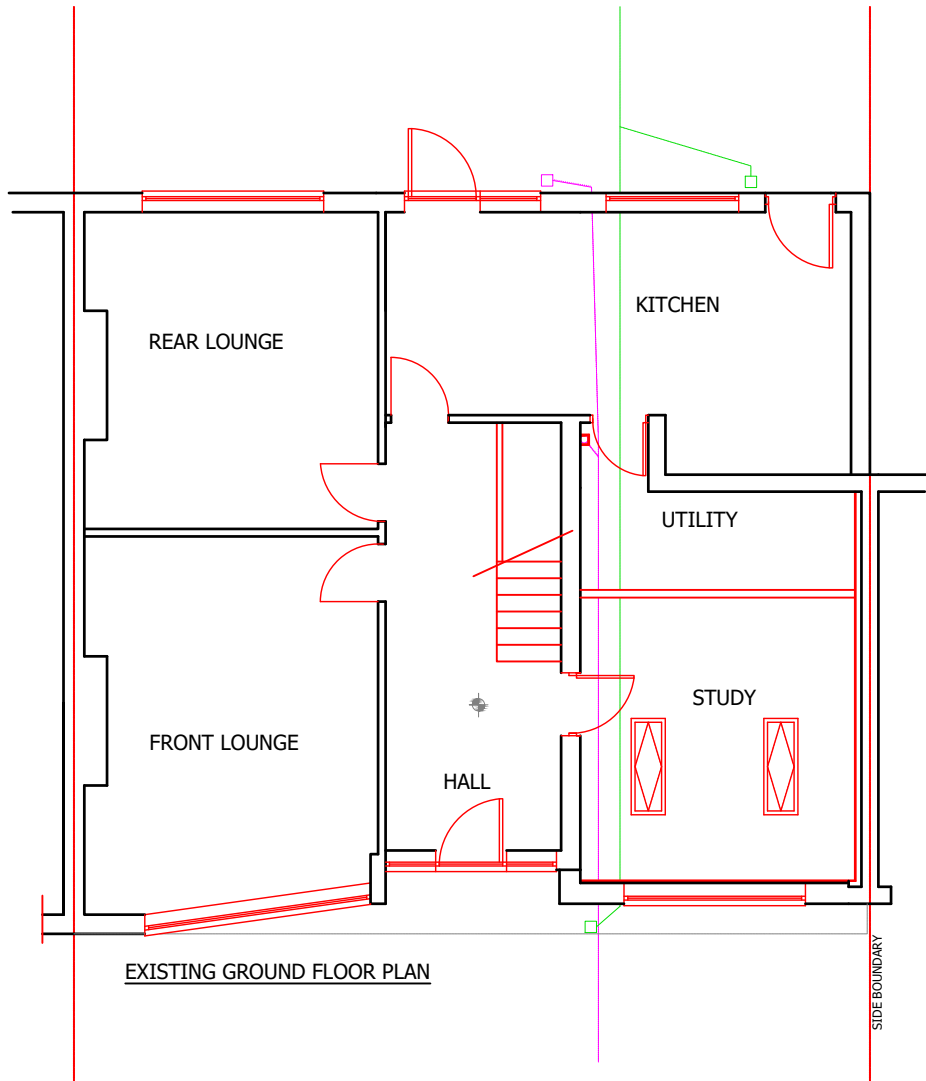



EXISTING GROUND FLOOR PLAN

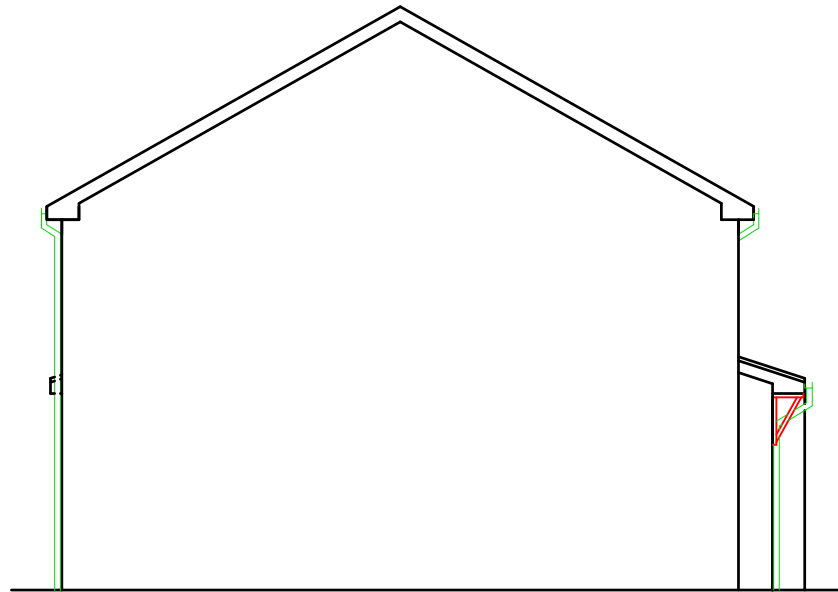

EXISTING SIDE ELEVATION

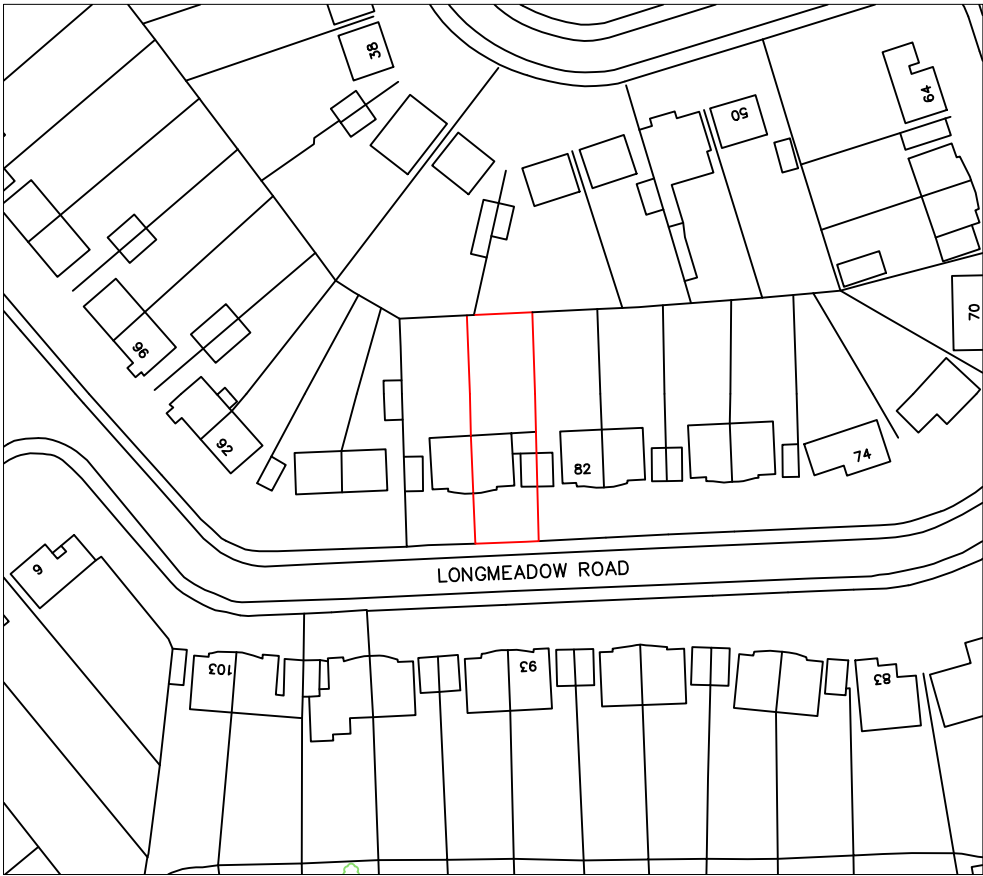

SITE LOCATION PLAN – 1:1250

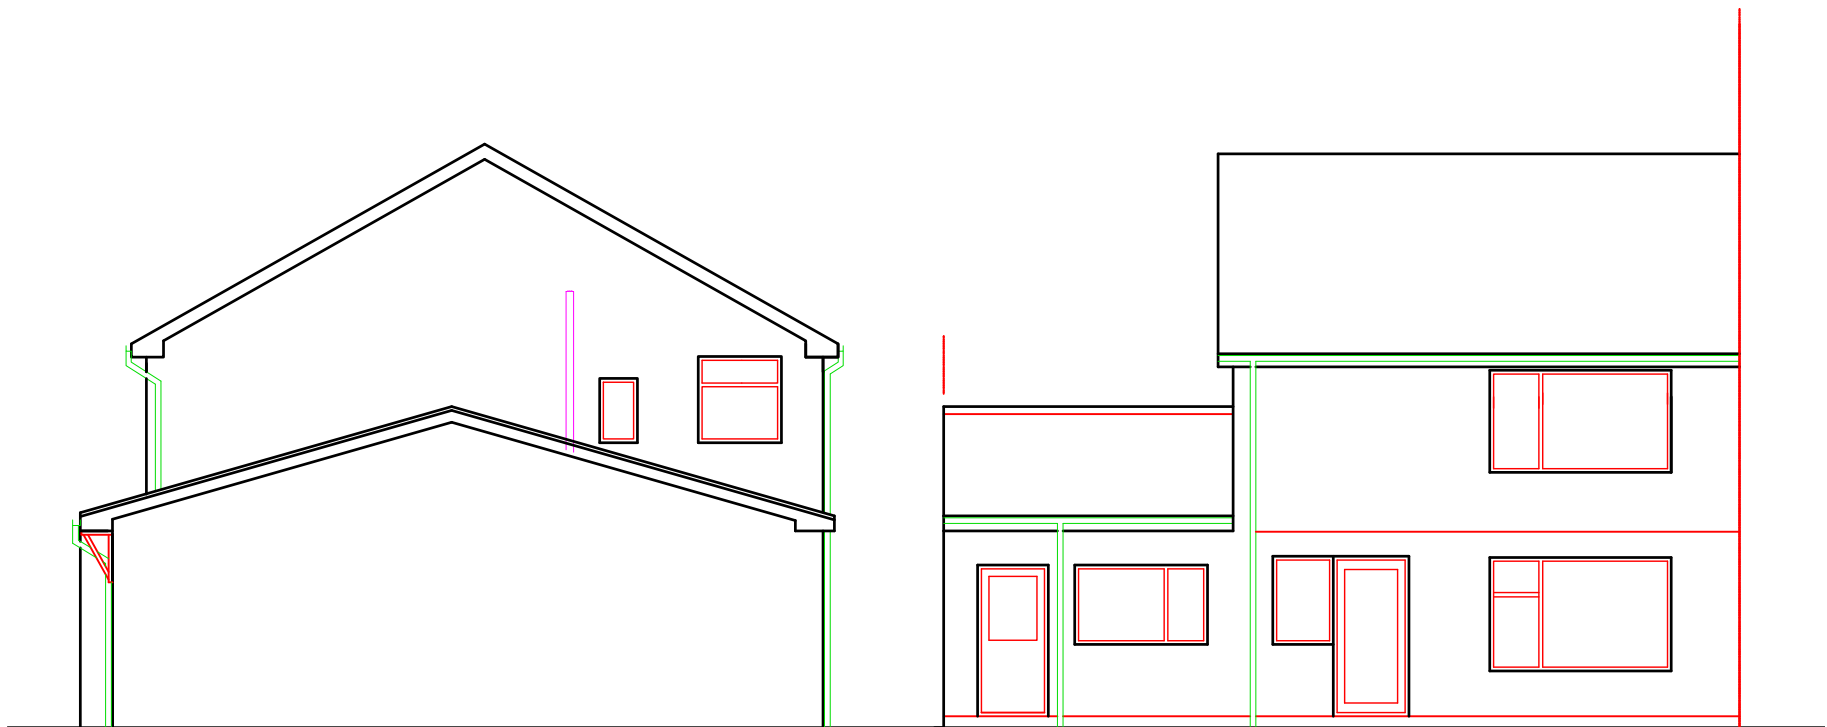 

EXISTING SIDE ELEVATION

EXISTING REAR ELEVATION



REV:	DESCRIPTION:	BY:	DATE:
STATUS: CONSTRUCTION			
CLIENT:			
ARCHITECT:			
SITE: 84 Longmeadow Rd, Knowsley Village			
TITLE: New single storey rear extension			
SCALE AT A3: 1:100 & 1:1250	DATE: Apr 23	DRAWN:	CHECKED:
PROJECT NO:	DRAWING NO:	REVISION:	
	Wilson/84/01		