

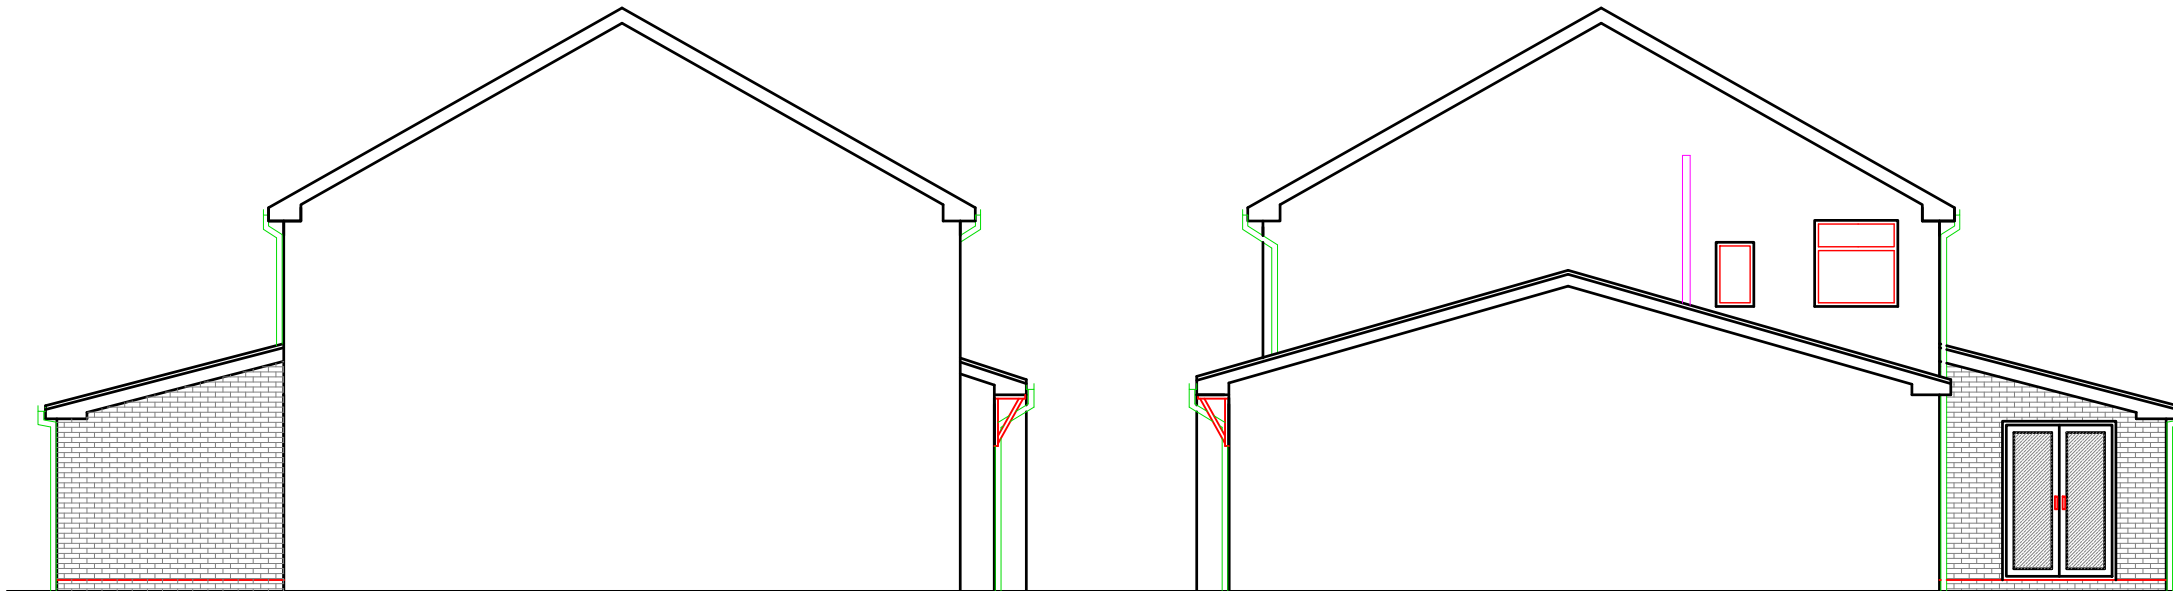



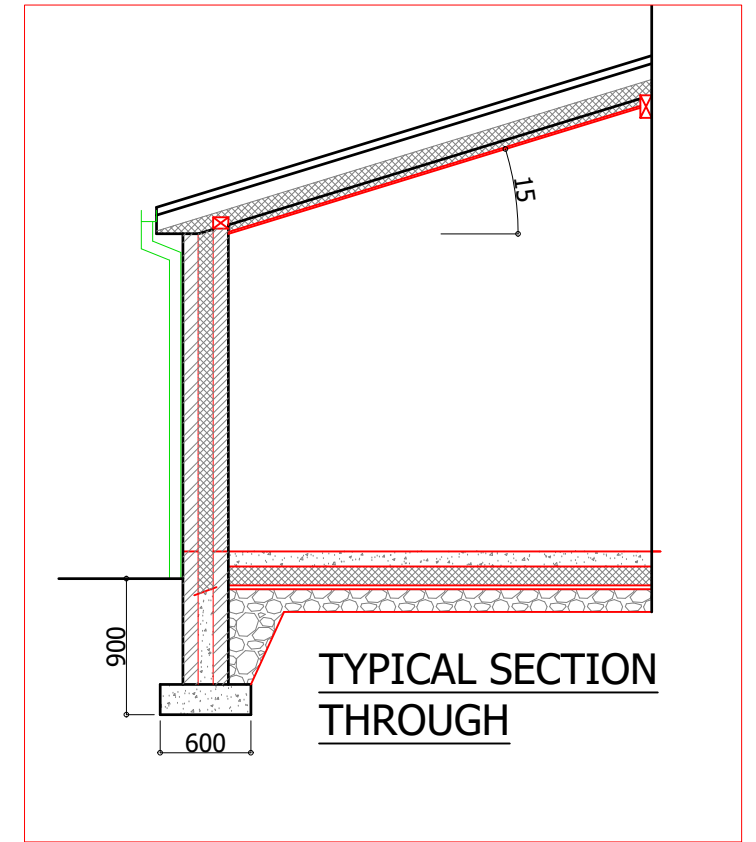


PROPOSED SIDE ELEVATION

PROPOSED SIDE ELEVATION @1:100

 

TYPICAL SECTION THROUGH

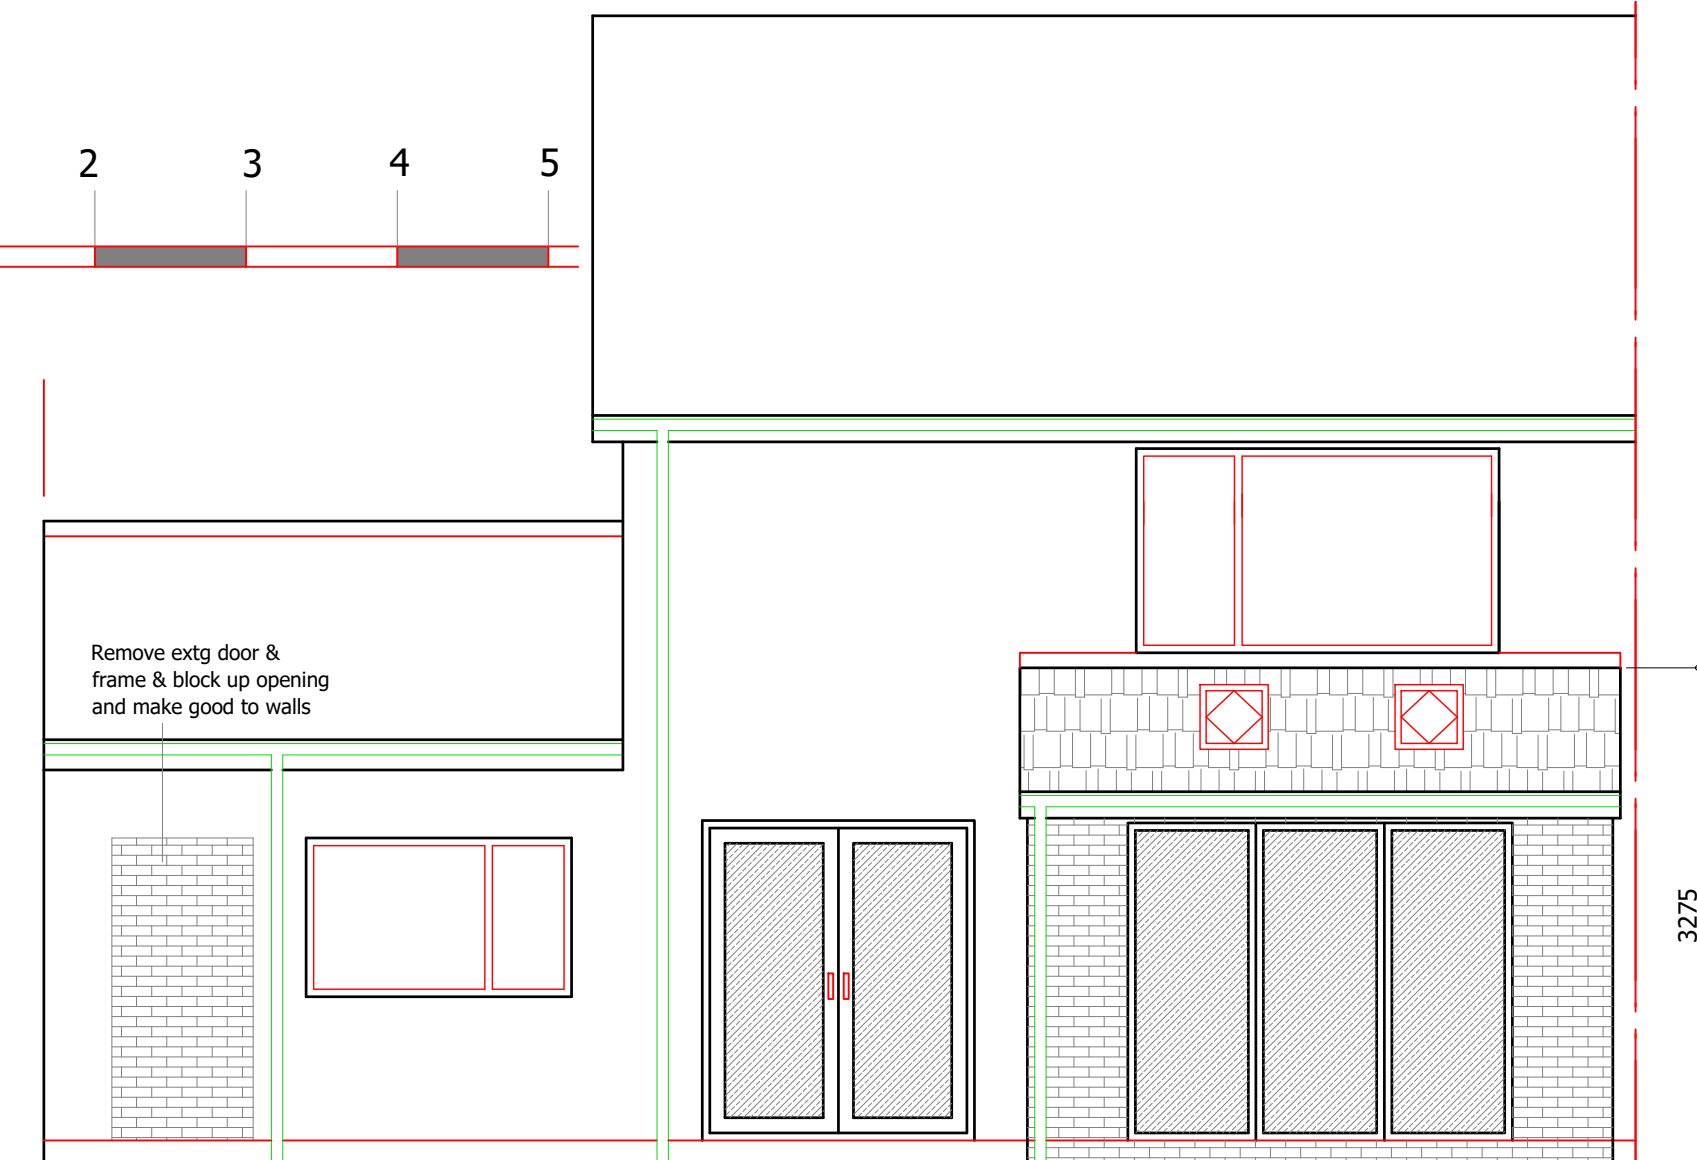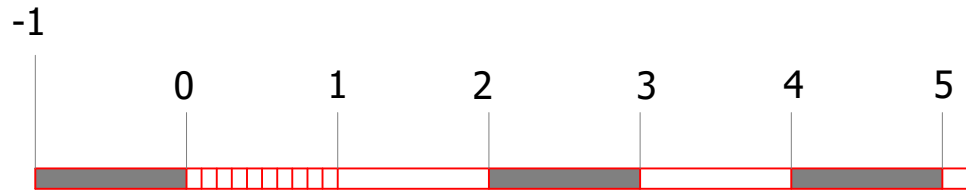

PROPOSED REAR ELEVATION @ 1:50

REV:	DESCRIPTION:	BY:	DATE:
STATUS: CONSTRUCTION			
CLIENT:			
ARCHITECT:			
SITE: 84 Longmeadow Rd, Knowsley Village			
TITLE: New single storey rear extension			
SCALE AT A3: 1:50 & 1:100	DATE: Apr 23	DRAWN:	CHECKED:
PROJECT NO:	DRAWING NO: Wilson/84/03	REVISION:	