

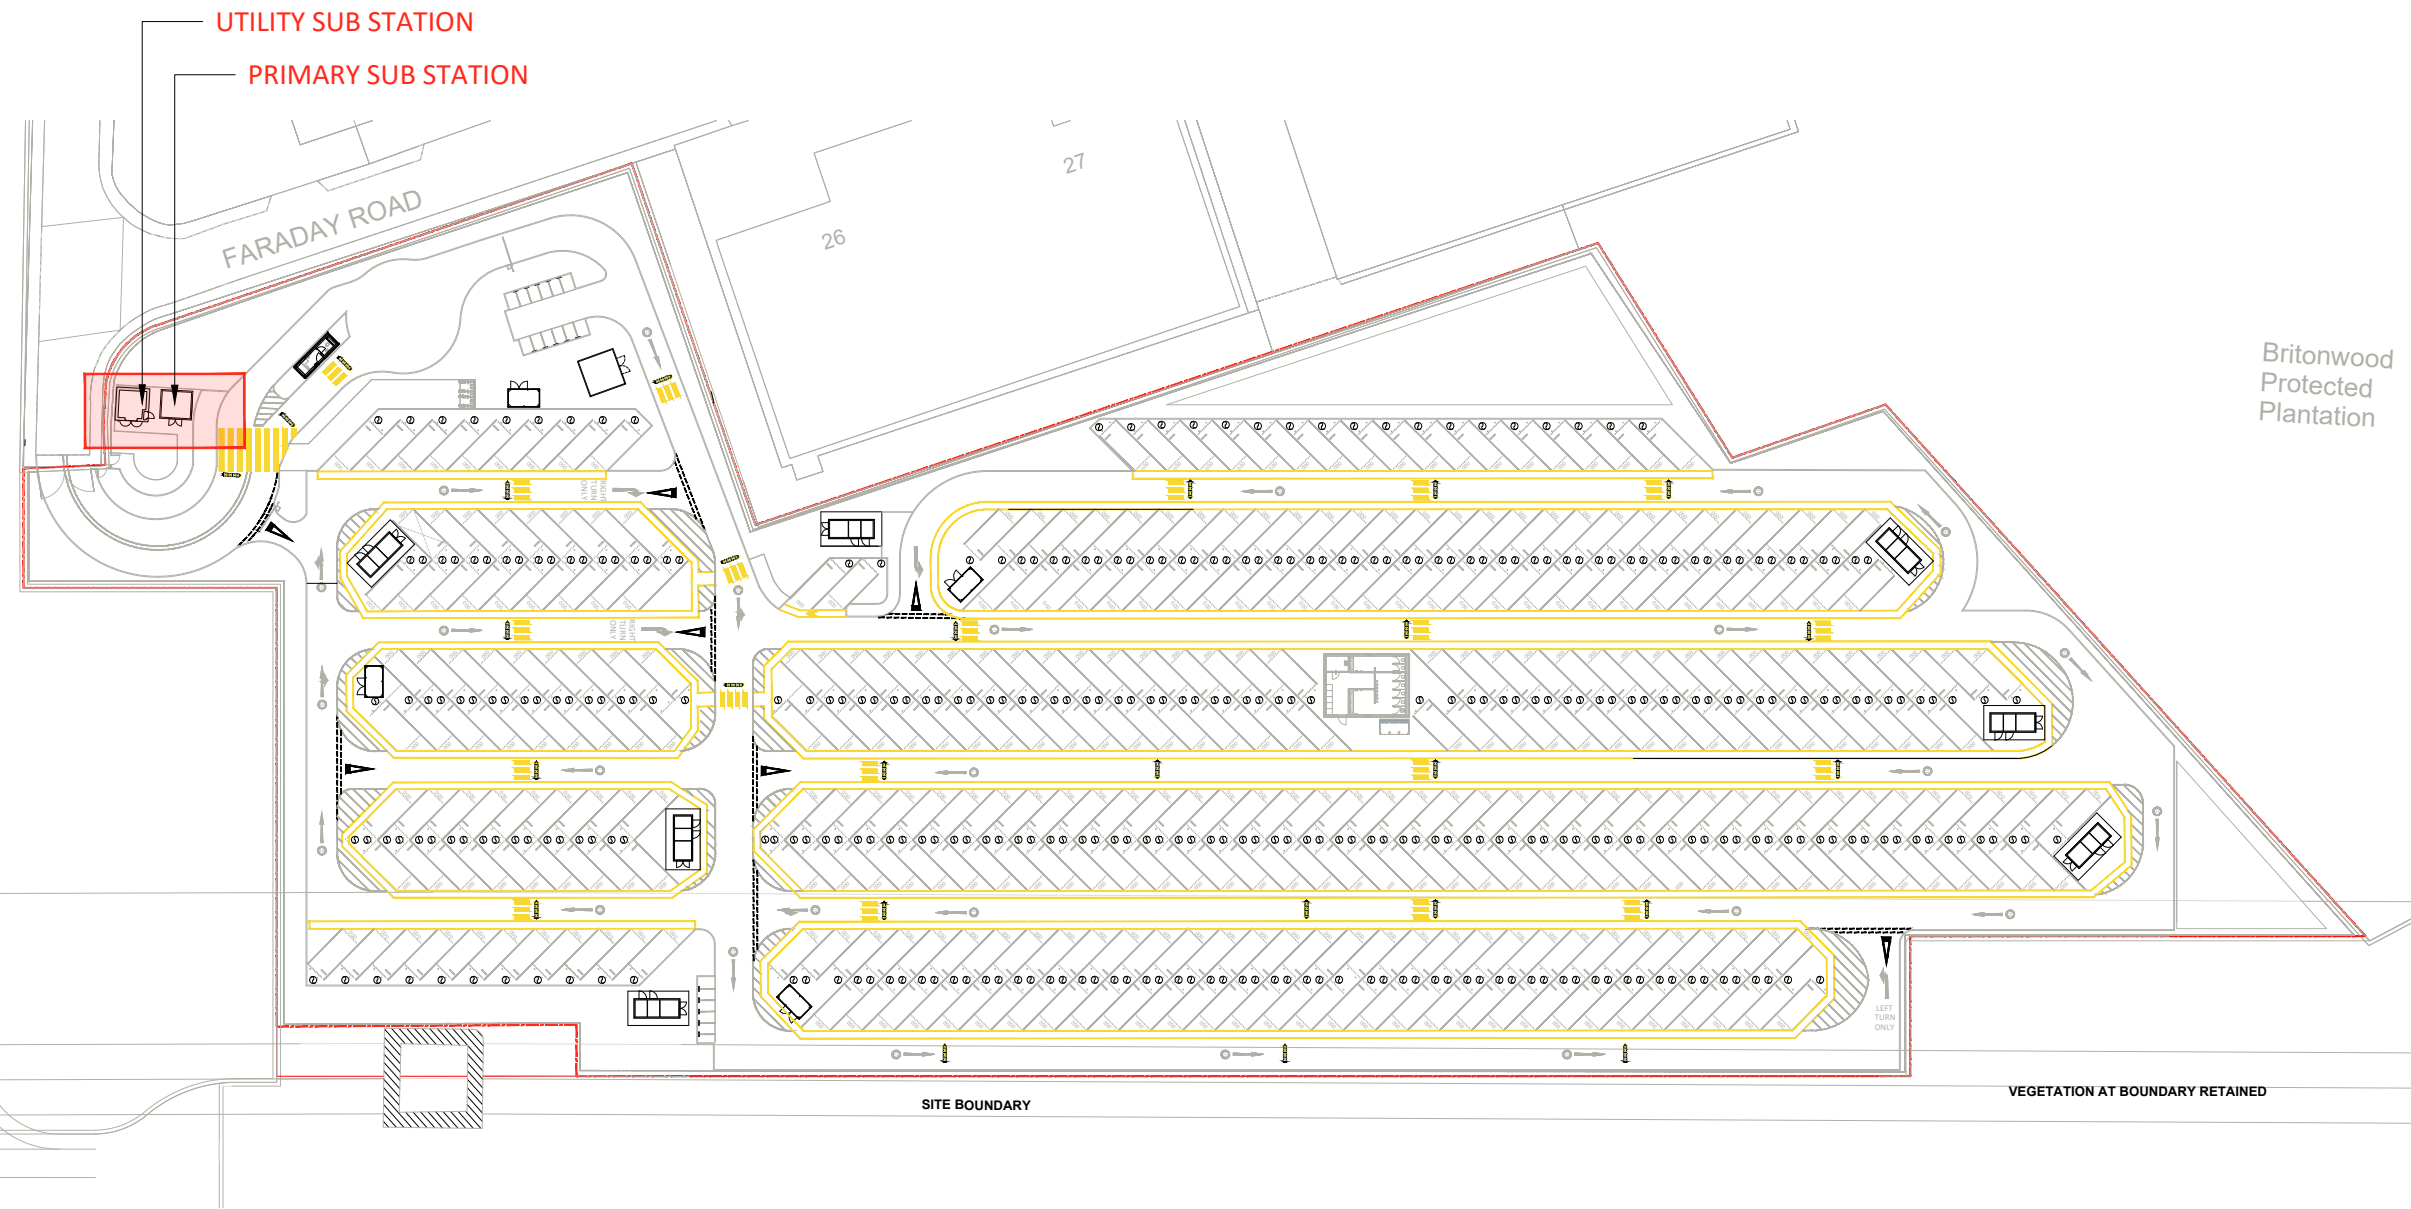



SITE PLAN SHOWING LOCATION OF SUB STATIONS
1:1000

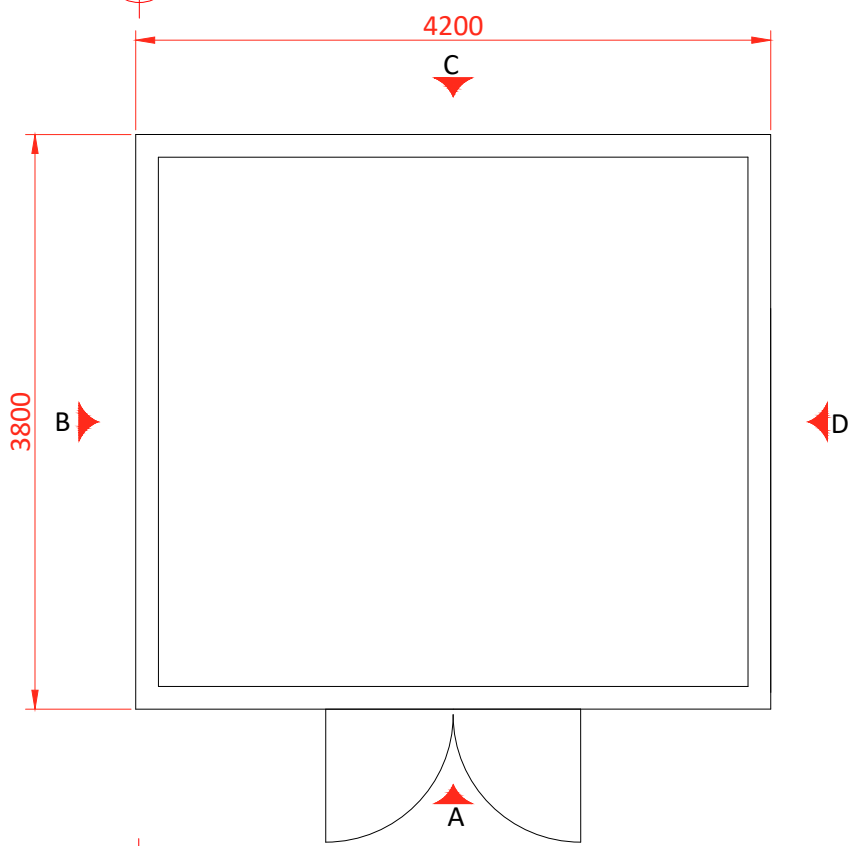


FLOOR PLAN
1:50

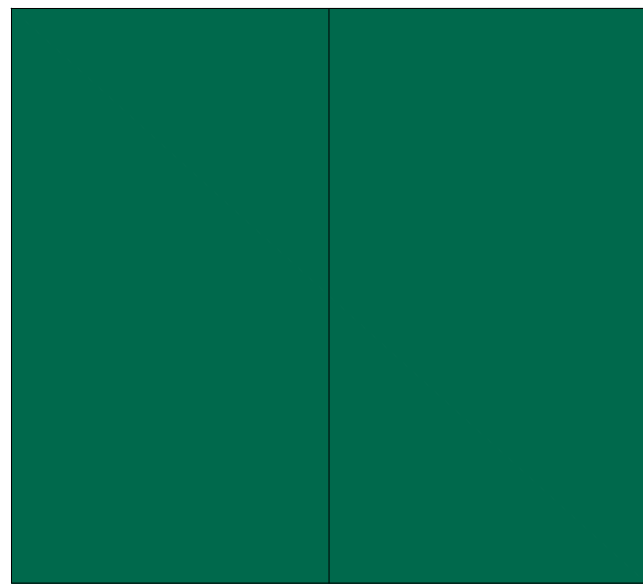


ROOF PLAN
1:50

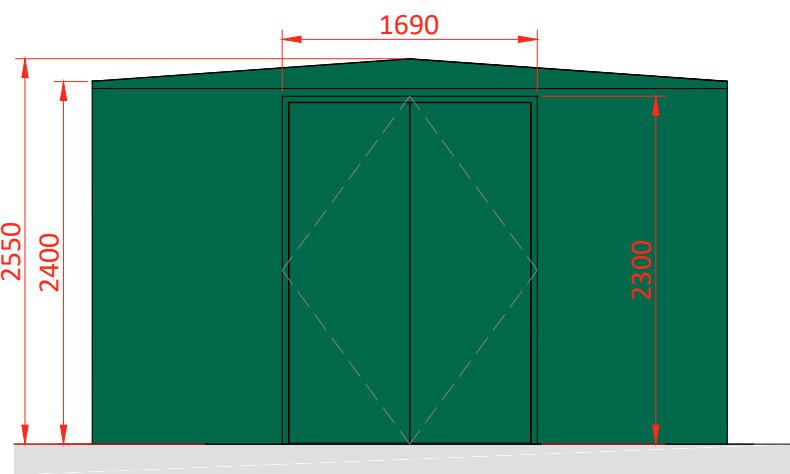


FRONT ELEVATION (A)
1:50

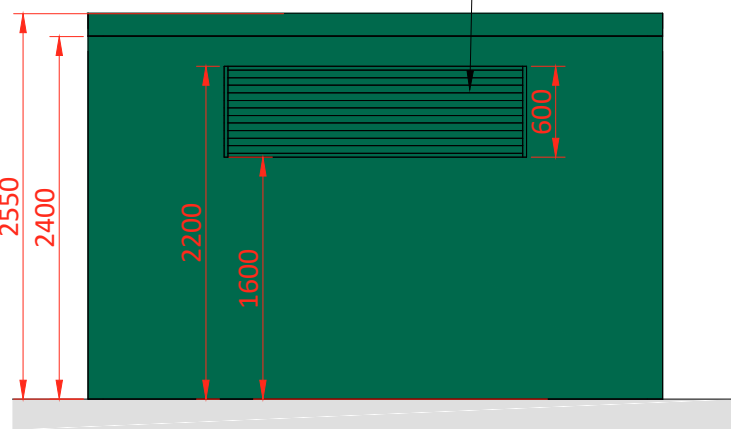

SIDE ELEVATION (B)
1:50

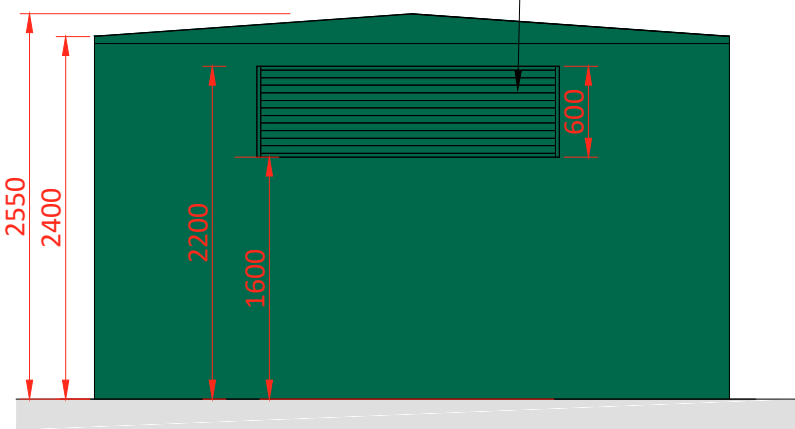

REAR ELEVATION (C)
1:50

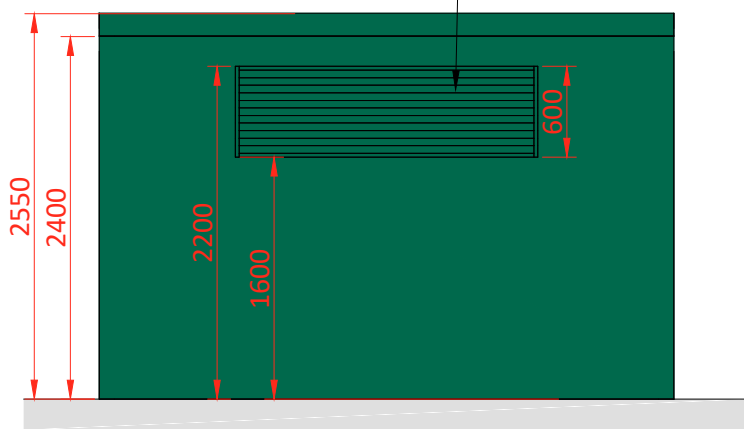

SIDE ELEVATION (D)
1:50


PRIMARY SUB STATION DETAILS
1:50

MATERIALS OF PRIMARY SUB STATION


EXTERNAL WALLS
GLASS REINFORCED PLASTIC
COLOUR - MOSS GREEN RAL 6005

DOORS
POLYESTER POWDER COATED STEEL DOORS
COLOUR - MOSS GREEN RAL 6005


ROOF
GLASS REINFORCED PLASTIC
COLOUR - MOSS GREEN RAL 6005

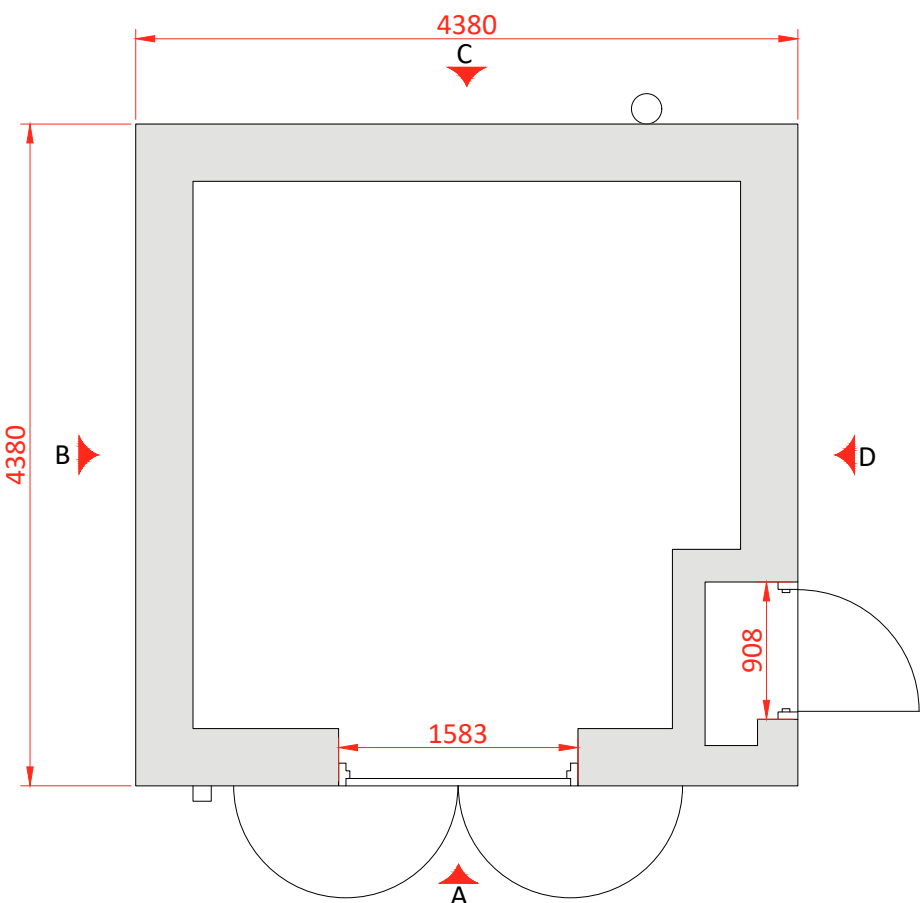


FLOOR PLAN
1:50

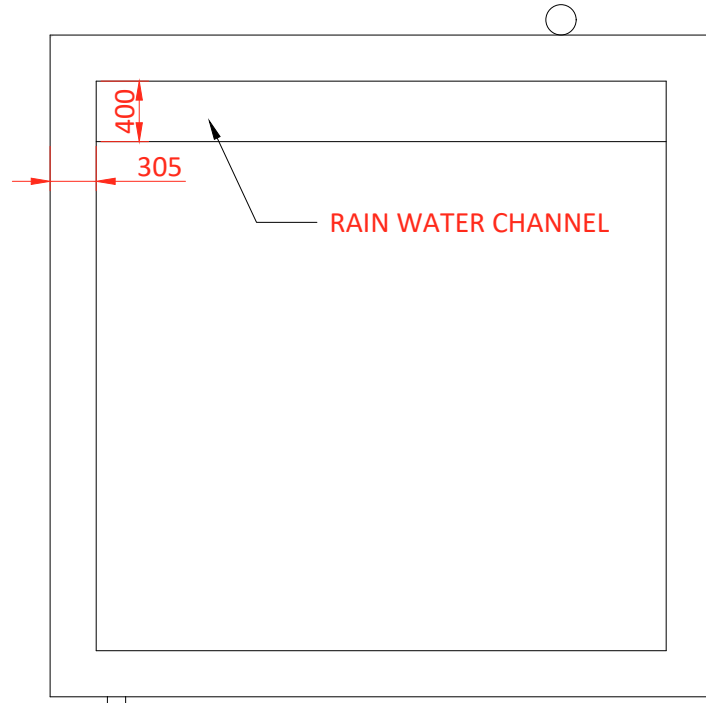


ROOF PLAN
1:50

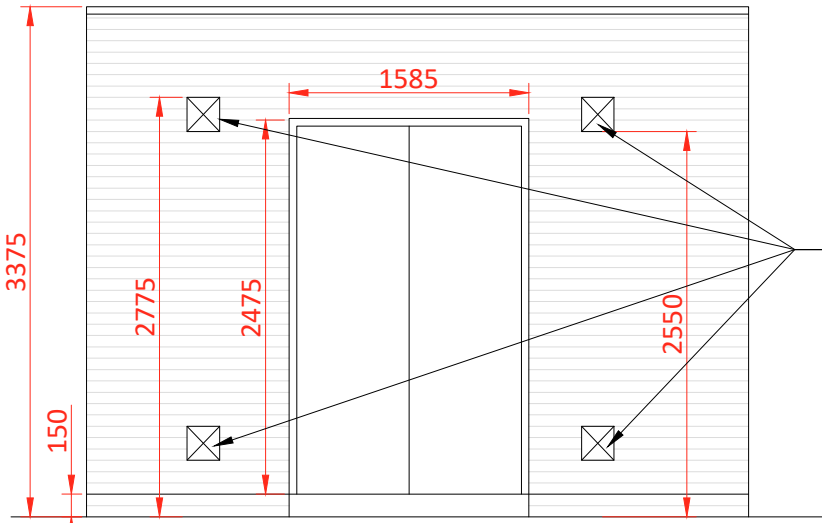


FRONT ELEVATION (A)
1:50

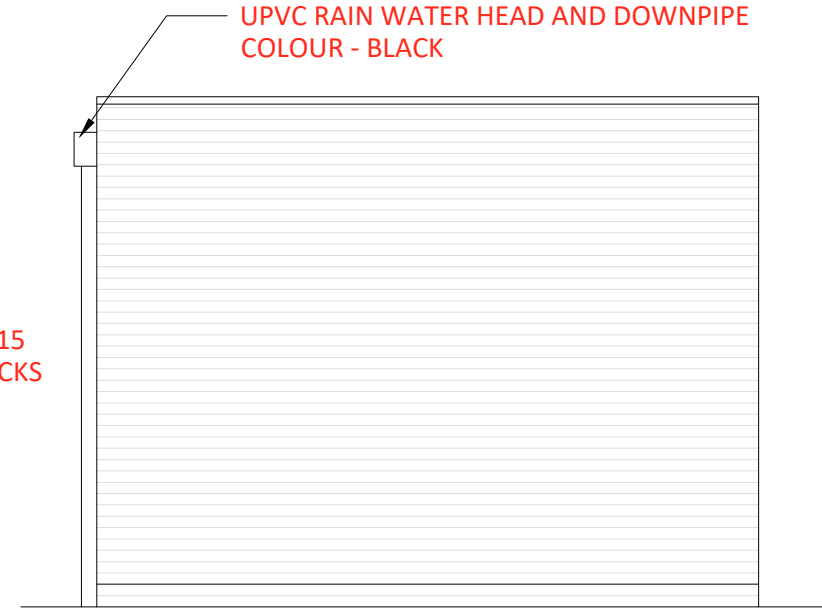

SIDE ELEVATION (B)
1:50

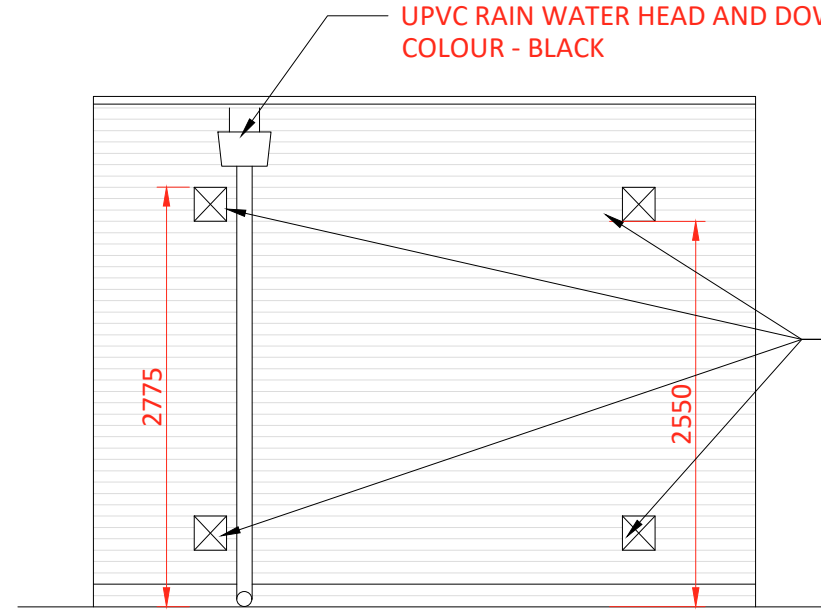

REAR ELEVATION (C)
1:50

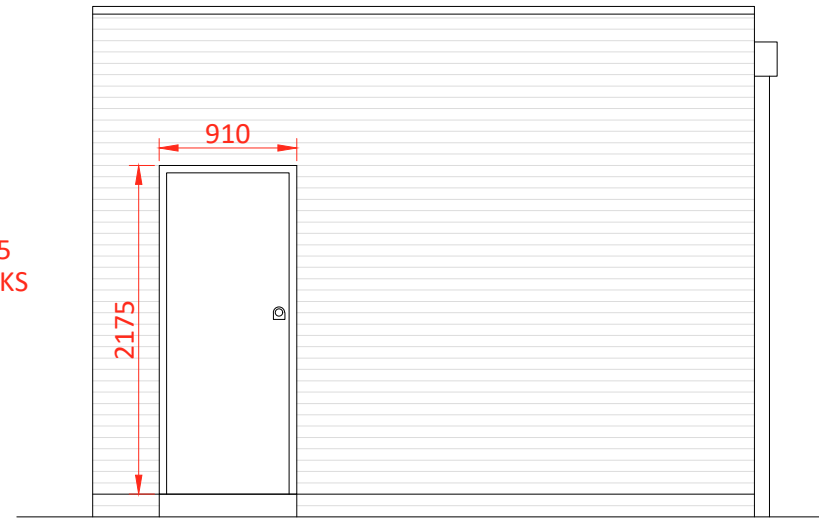

SIDE ELEVATION (D)
1:50

UTILITY SUB STATION DETAILS
1:50

MATERIALS OF PRIMARY SUB STATION

EXTERNAL WALLS
ENGLISH BOND BARE FACED ENGINEERING BRICKWORK
COLOUR - DARK GREY

DOORS
POLYESTER POWDER COATED STEEL DOORS
COLOUR - MOSS GREEN RAL 6005

ROOF
90mm THICK POLYISOCYANURATE INSULATION MATERIAL WITH GREY MINERALISED FELT,
GREY MINERALISED FELT FLASHING AND BLACK GRP EDGE TRIMMING

LOCATION PLAN:

NOTES:

Scale this drawing for planning purposes only
Ashton Smith to be notified of discrepancies in figured dimensions
Contractors must check all dimensions from site
This drawing is copyright and is for use on this site only
This drawing is to be used solely for information as entitled
For other information refer to the latest revision of any cross referenced drawing



REV	DATE	DESCRIPTION	DRAWN BY	CHECK BY
P1	10/05/2023	INITIAL ISSUE	KN	RR
REVISIONS				

PROJECT TITLE VAN STORAGE AREA FARADAY ROAD, KNOWSLEY			
DRAWING TITLE PROPOSED UTILITY AND PRIMARY SUB STATION DETAILS			
RIBA STAGE N/A	STATUS PLANNING	DRAWN BY KN	CHECKED BY RR
SHEET A1	SCALE VARIES	DATE 10/05/2023	SUITABILITY S2
DRAWING NO. 23013 - ASA - 00 - EX.SI - D - A - P09 _ (S2 - P1)			

CLIENT network space
AshtonSmith Beyond Design
Ashton Smith, Belvedere House, 2 Victoria Avenue, Harrrogate, North Yorkshire, HG1 1EL Tel: 01423 522883 Fax: 01423 565104 www.ashtonsmith.co.uk

JOB NO. 23013