


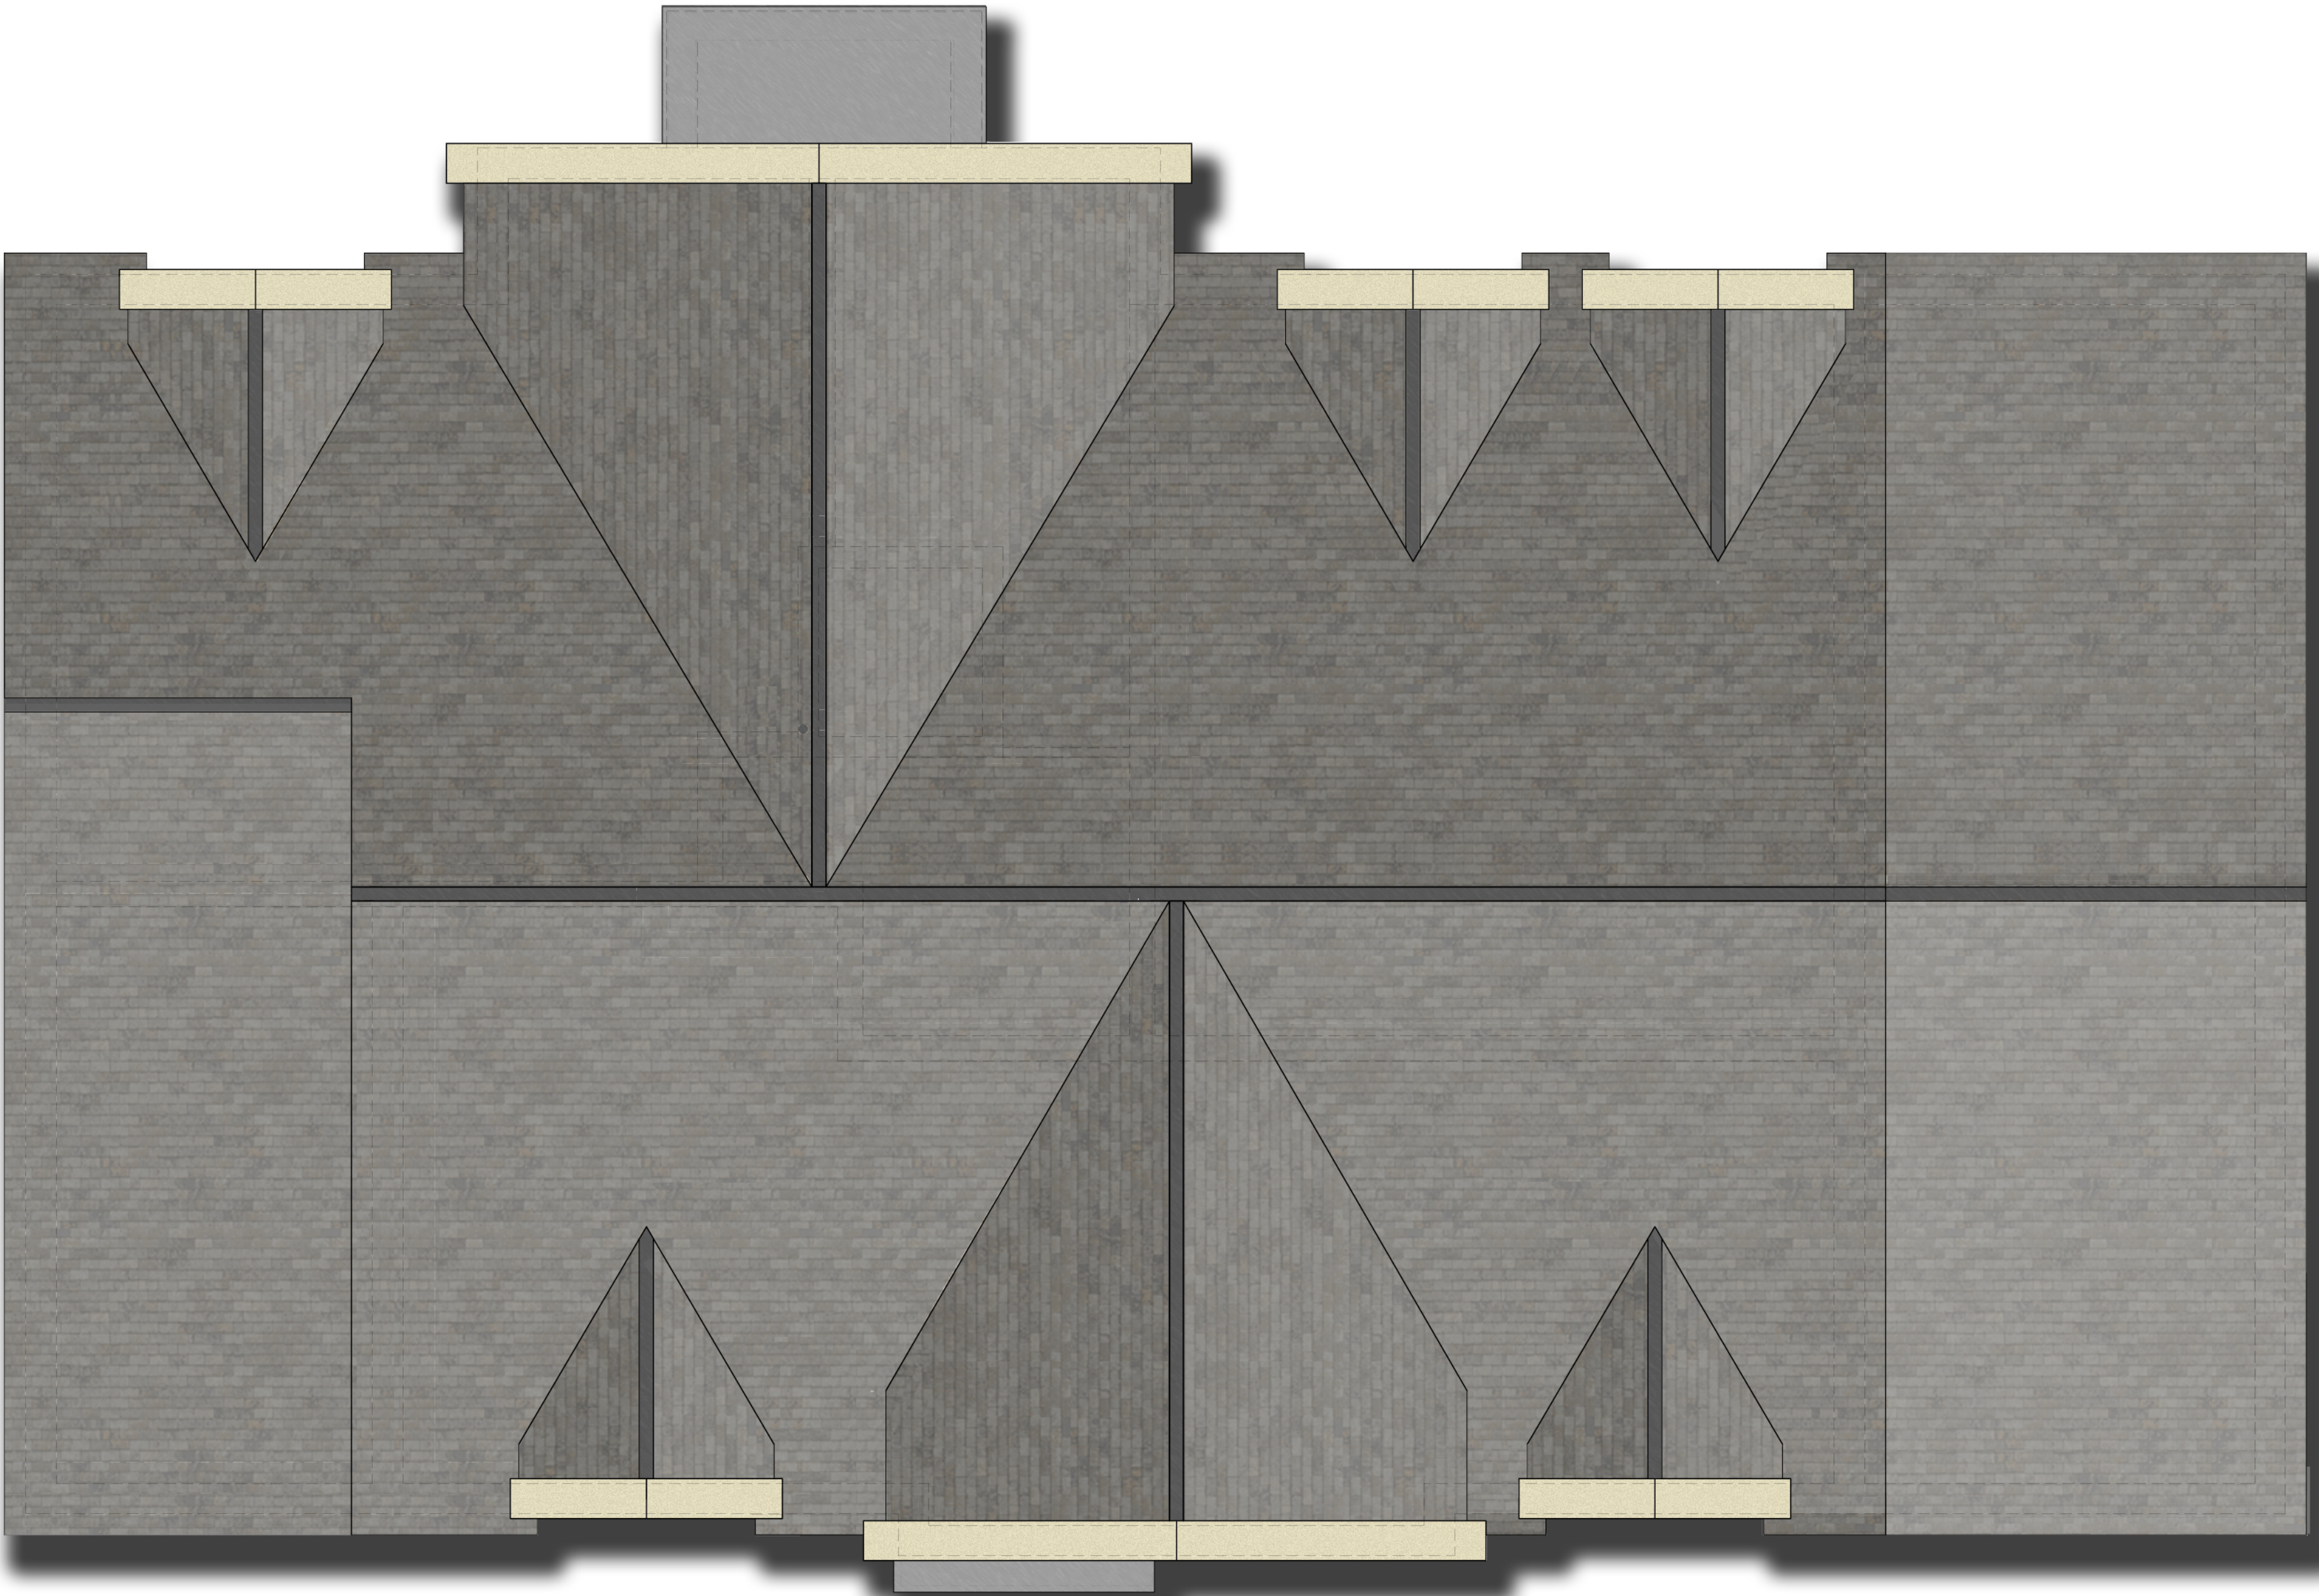

This drawing is covered by copyright which remains with KWL Architects Ltd. and must not be reproduced in any form without their express permission. This drawing should not be scaled for construction purposes, use figured dimensions only.

Revision	Date	Description	Drawn
Rev			

Client	PRIMA GROUP				 KWL Architects
Project	41 DINAS LANE, KNOWSLEY, LIVERPOOL, L36 4NL				
Drawing	BLOCK A - PROPOSED ROOF PLAN				
Scale	Date	Drawn	Checked		
1:50 @ A1	05.05.2021	JT	RJS		
Job No.	Dwg No.	Revision	Status	PLANNING	
5074	PL106				

Poplar House Hazell Drive
Newport S.Wales NP108FY
T. +44 (0)1633 81 71 71
www.kwlarchitects.co.uk