



This drawing is to be read alongside Drawing Nos LP1, EL1 & PL1.

LEGEND	
	Proposed Single Storey Front / Side Extension.
	Proposed Two Storey Side Extension.
	Line of Existing & Proposed Site Boundary

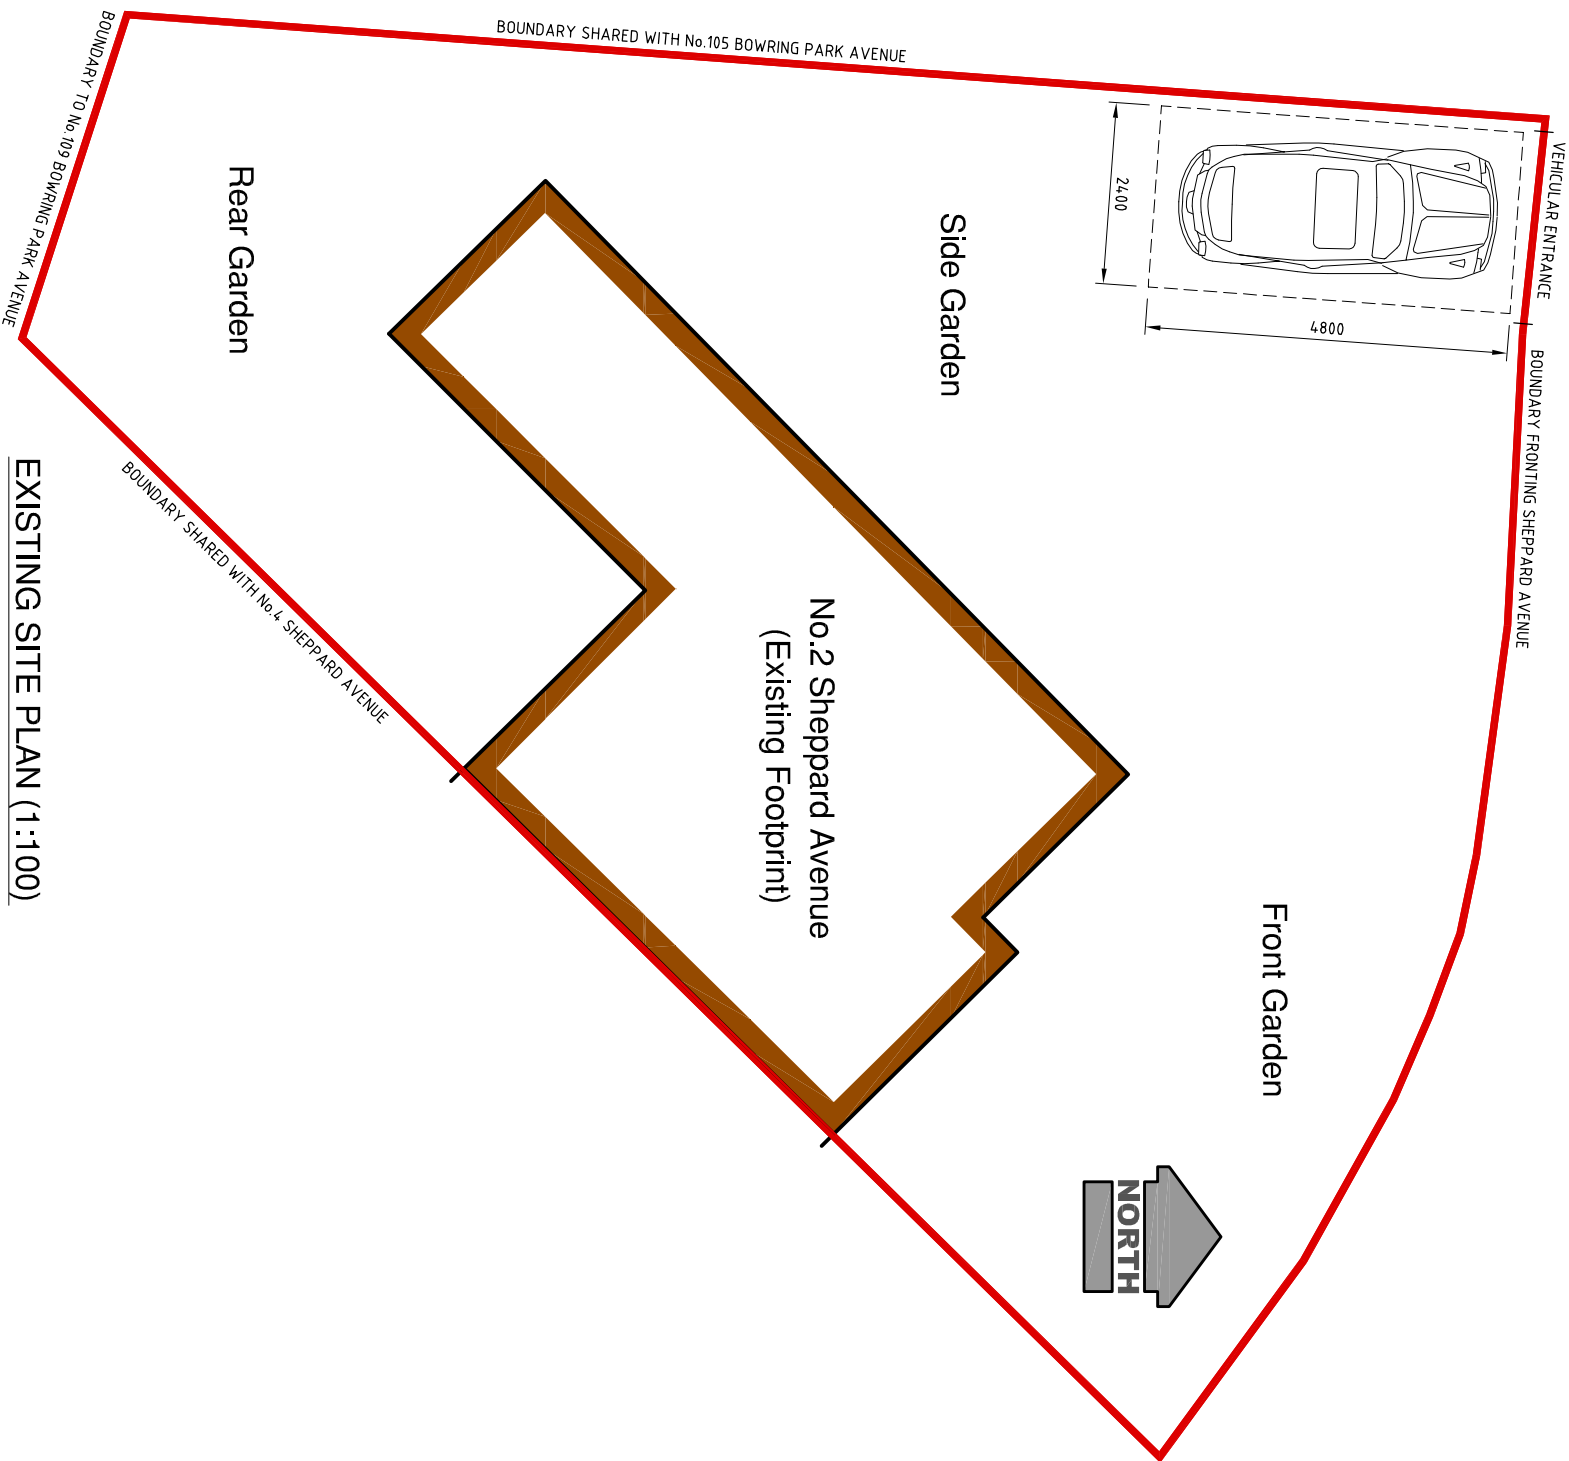

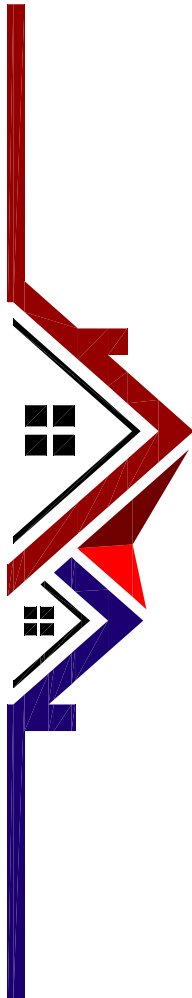

BUILDINGDESIGNSOLUTIONS

Architectural & Structural Design Services

1:100

1m

2m

3m

4m

5m

6m

8m

10m

12m

2 Sheppard Avenue, Bowring Park, Liverpool, L16 2LD			
A2	1:100	Drawing No.SP1 (Existing & Proposed Site Plans)	
June 2025			
Building Design Solutions Proprietor: Mr David P. Robinson Address: 22 Sudworth Road, New Brighton, Wirral, CH45 5BX Email: enquiries@buildingdesignsolutions.com Visit: www.buildingdesignsolutions.com Telephone: 0151 630 1234			