

Existing Front Elevation



Existing Side Elevation (as viewed from No. 78)




MATERIAL KEY

1. Brickwork
2. UPVC Door/Window
3. Roof Tile


Existing Rear Elevation



Existing Side Elevation (as viewed from No. 82)

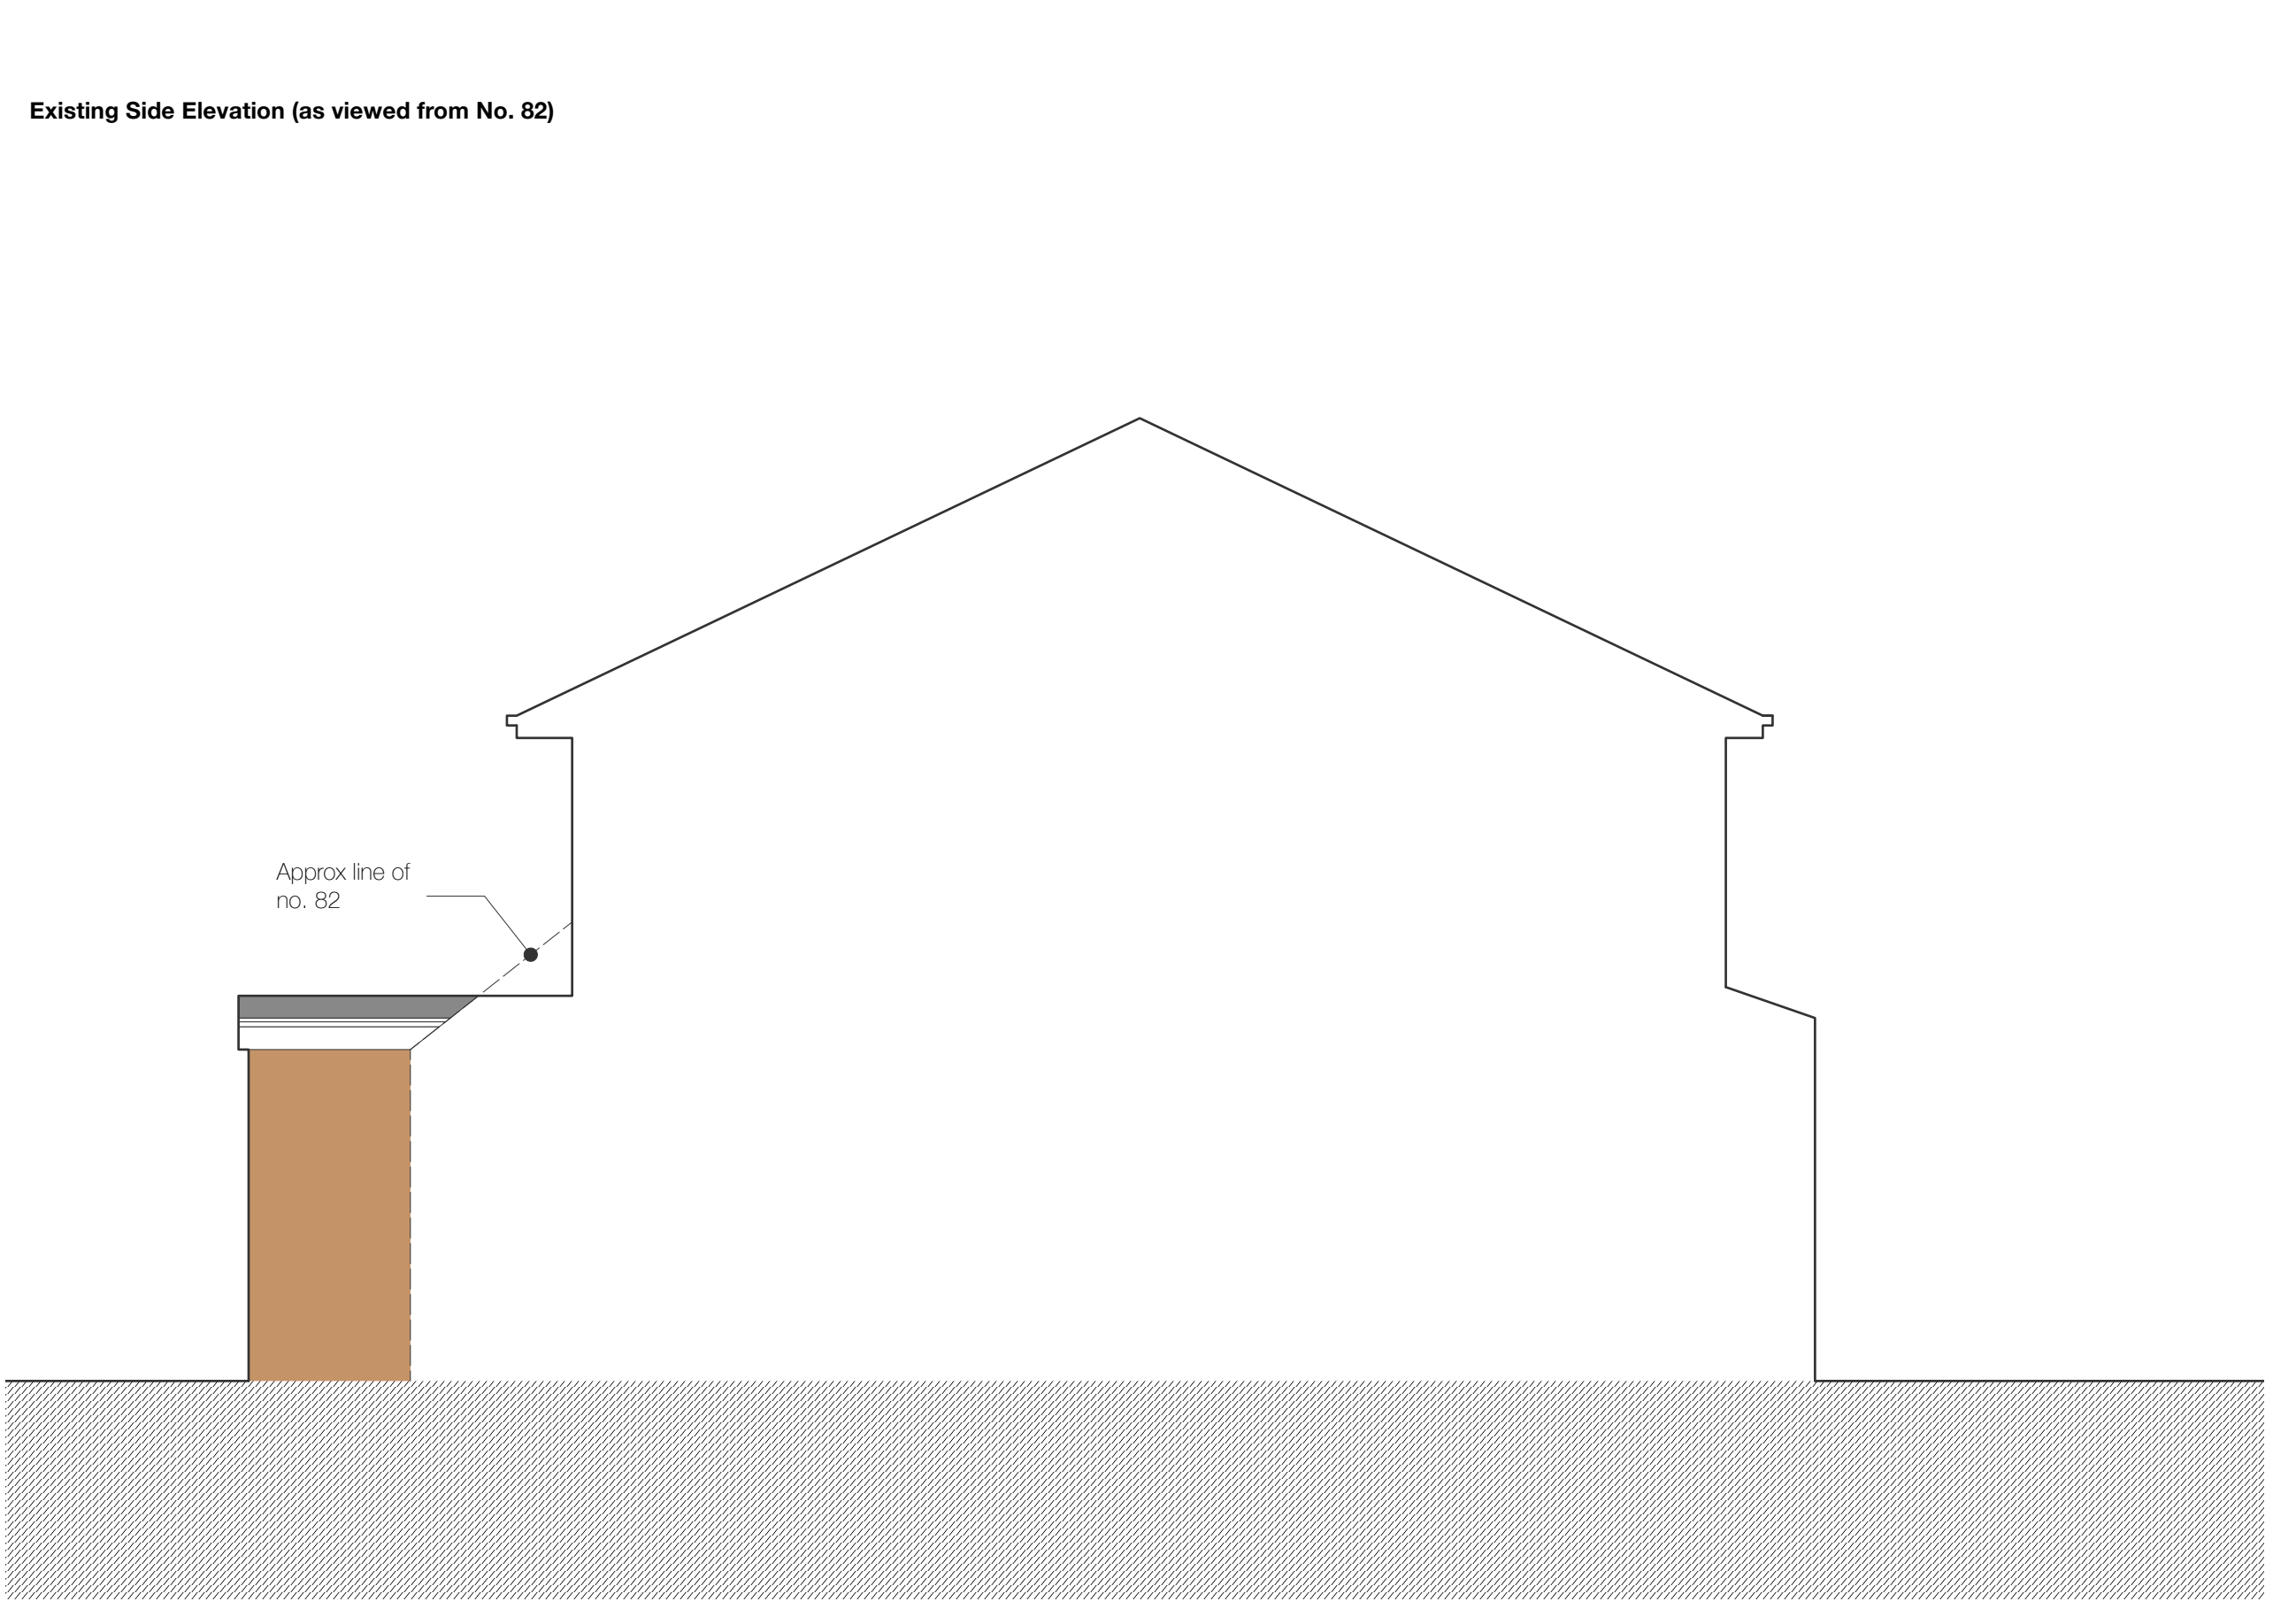

ELEVATION KEY

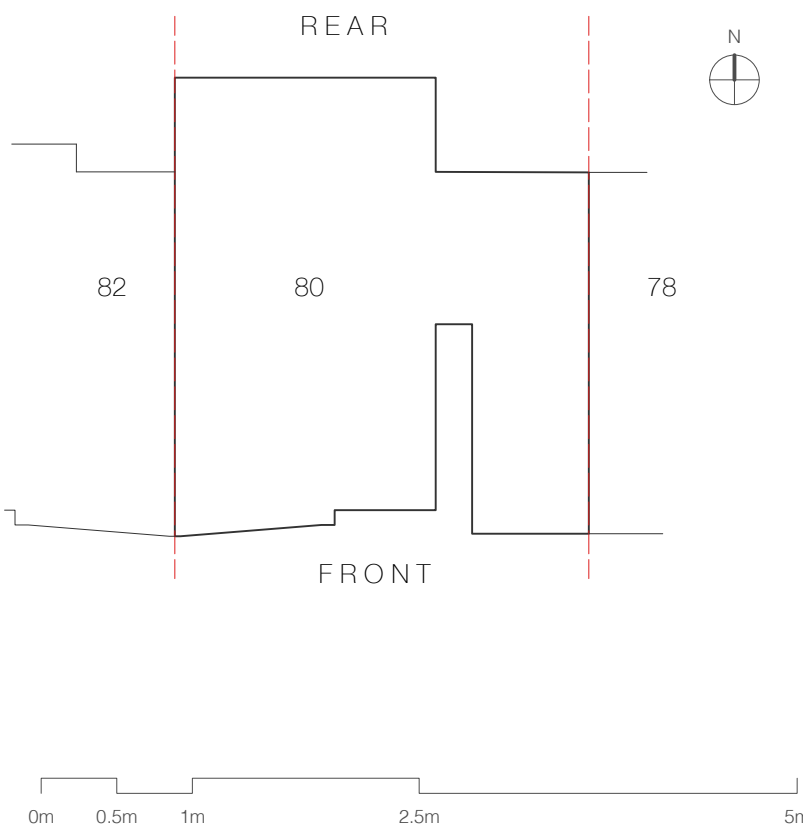

Revision	Date	Description
----------	------	-------------

REVISION NOTES

Additional Notes
Drawing to be scaled for Planning purposes ONLY.
Copyright of this drawing belongs solely to Acacia Architects.
All dimensions on this drawing are shown in millimeters unless stated otherwise.
All dimensions and levels on this drawing are to be checked by the contractor and any discrepancies must be reported back to the Architect prior to the commencement of works.
Please refer to M+E drawings for all Mechanical and Electrical information.
Please refer to SE Drawings for all Structural, Connection and Underground Details.

ACACIA Architects

acaciaarchitects mail@acacia-architects.co.uk

ISSUED FOR:

PLANNING	
Job:	80 LongMeadow Road
Client:	Mr. M Banks
Drawing Title:	Existing Elevations
Date:	10/03/2023
Drawing no:	043 - 03 revision
Scale:	1:50 @ A1