
 
 


19 Wood Lane Site Plan

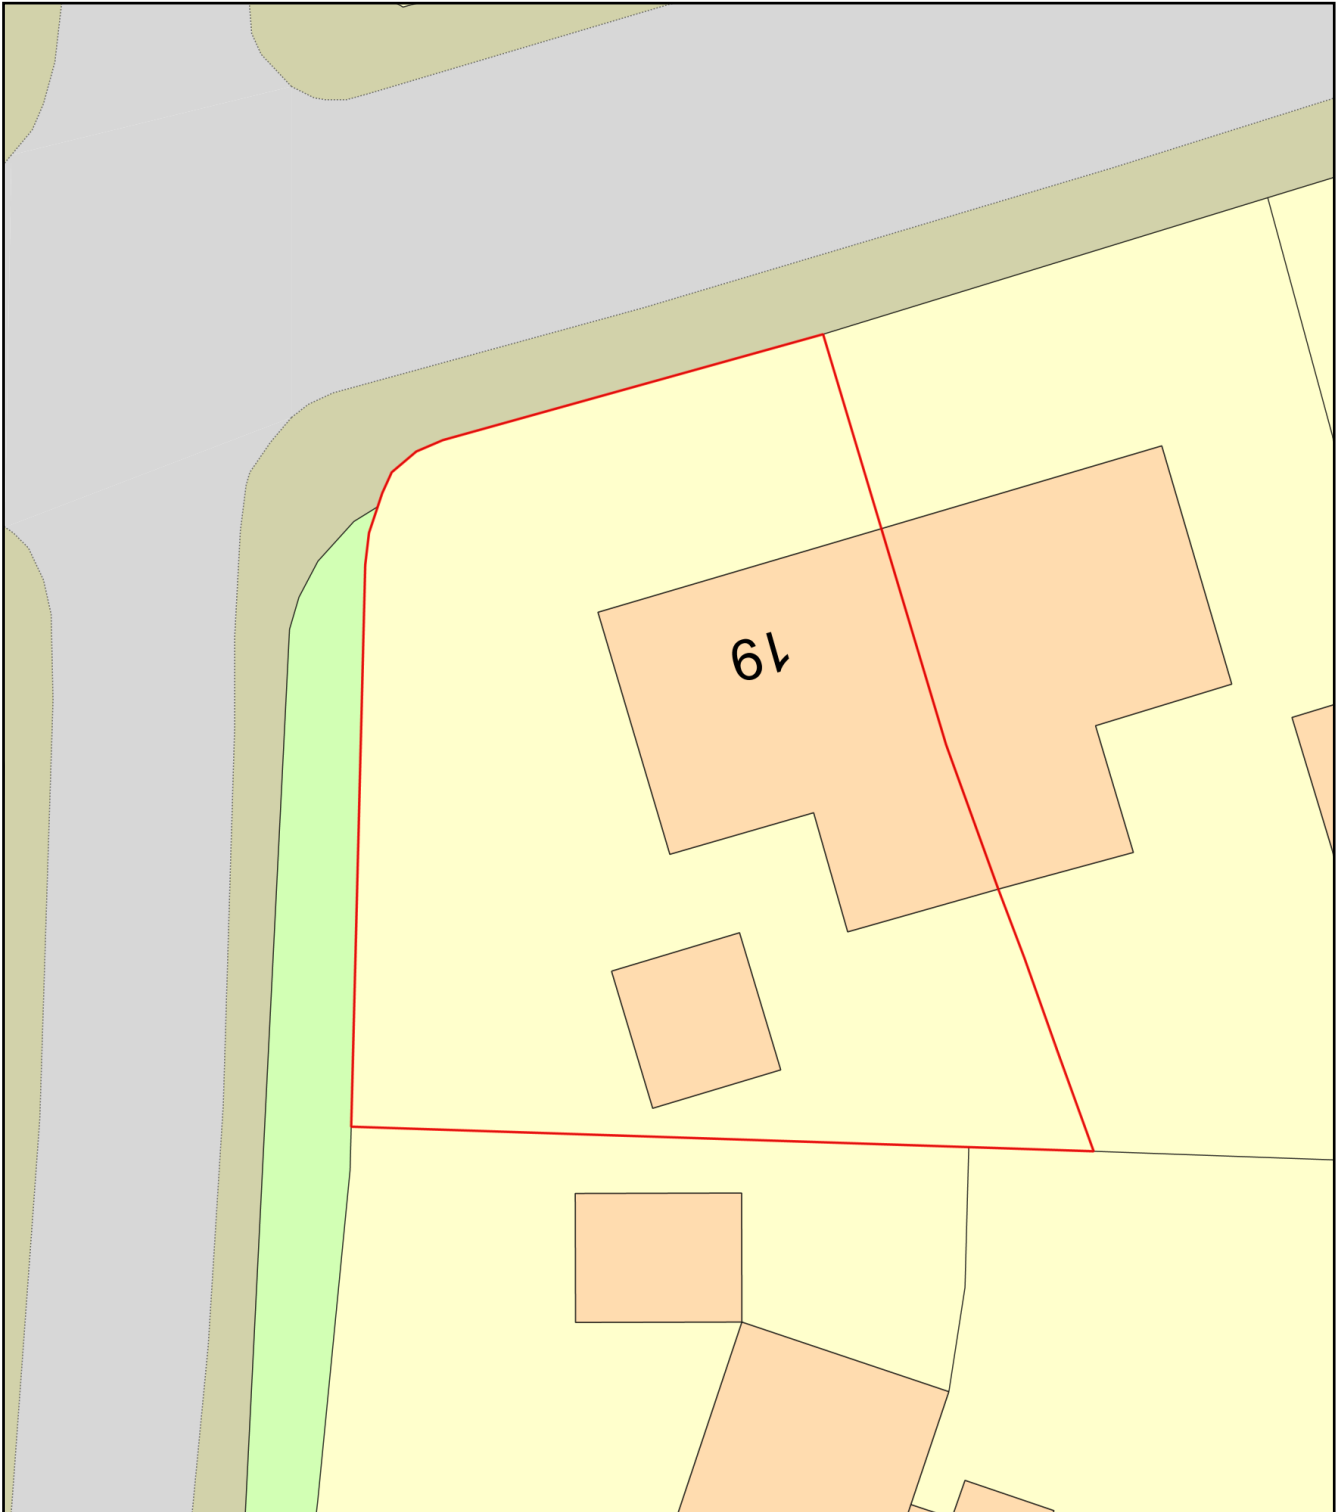

Plan Produced for: Supporting Futures Ltd

Date Produced: 25 Oct 2021

Plan Reference Number: TQRQM21298160241872

Scale: 1:200 @ A4