




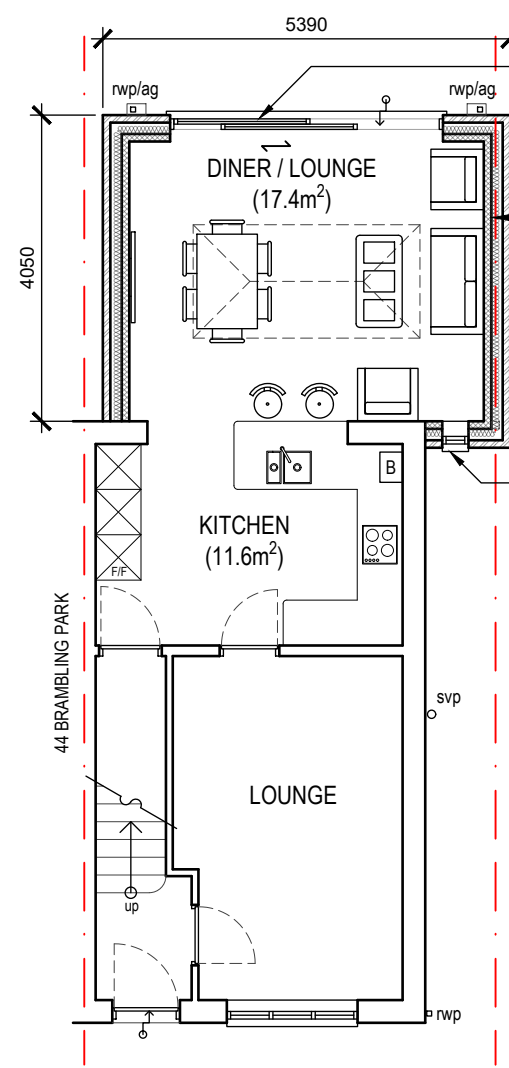

GROUND FLOOR PLAN

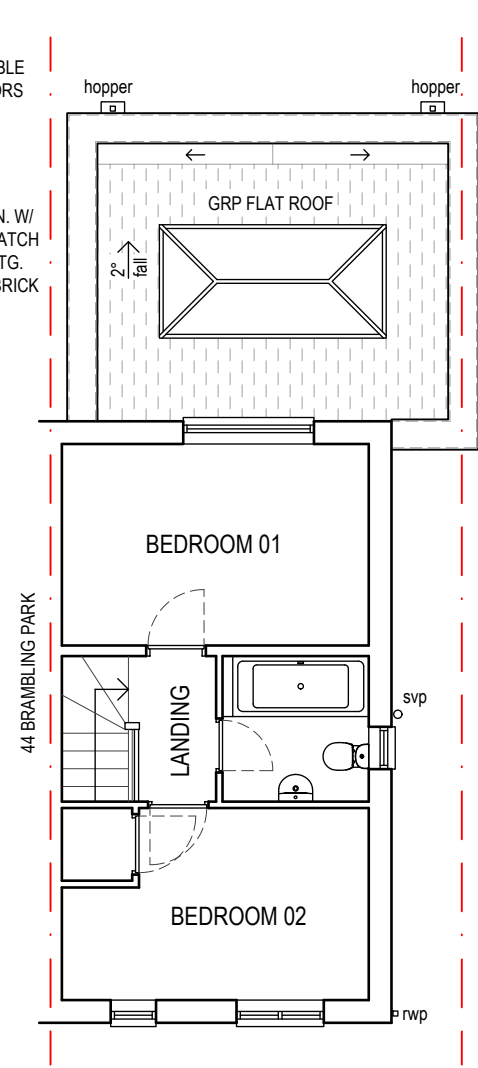


FIRST FLOOR PLAN

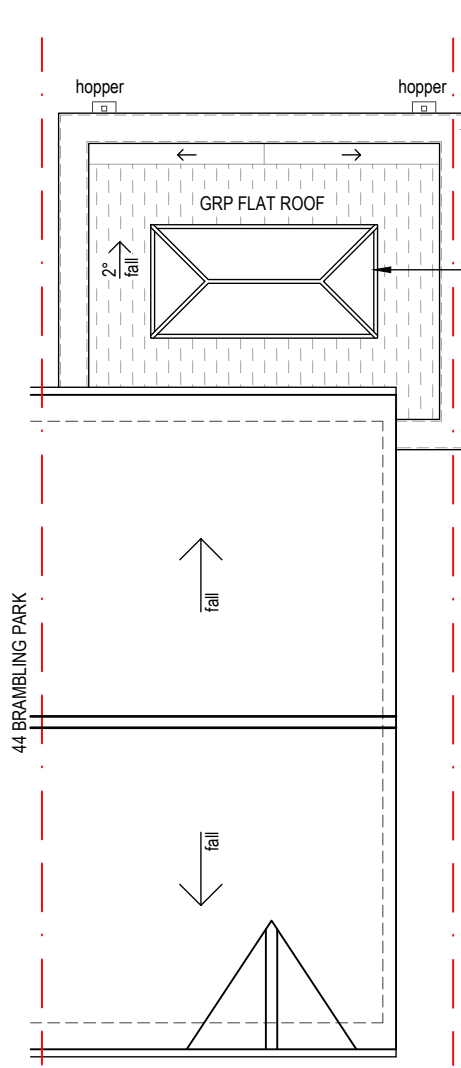


ROOF PLAN




NORTH-WEST (FRONT) ELEVATION

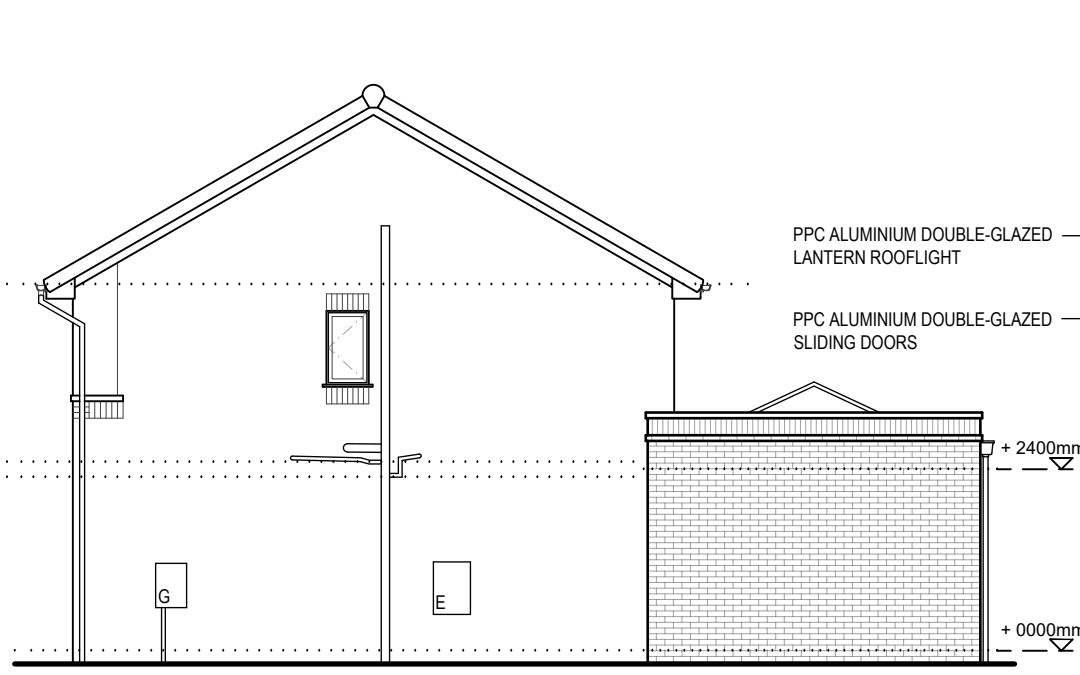

SOUTH-WEST (SIDE) ELEVATION

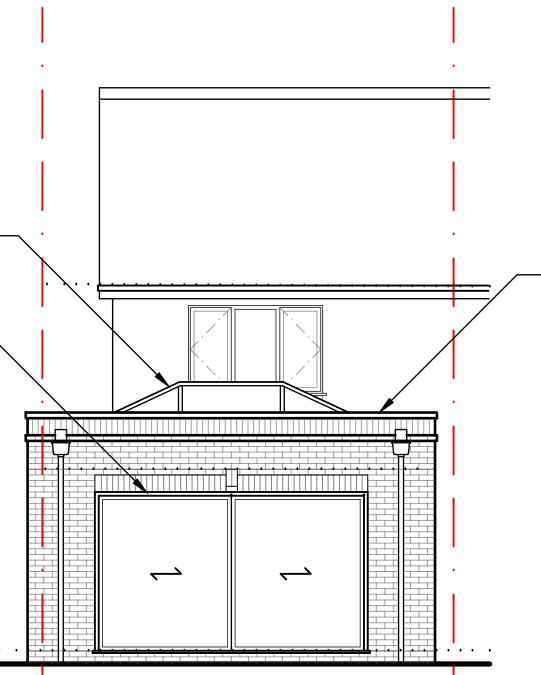

SOUTH-EAST (REAR) ELEVATION

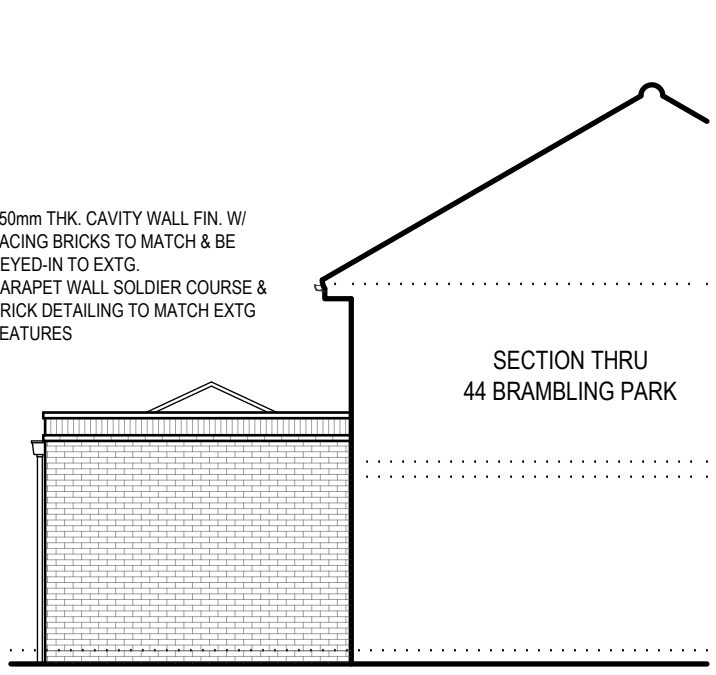

SOUTH-WEST (SIDE) ELEVATION



Copyright: All rights reserved.
This drawing must not be copied, transmitted or disclosed to any third party or unauthorised person without prior permission of ArchiTeh Ltd.
This drawing is to be read in conjunction with all other relevant drawings prepared by consultants and sub-contractors.
All dimensions must be checked on site.
Report any discrepancies to the Architect.



FOR PLANNING

Rev: Description:		Date:
Project No.: HE23-12	Drawing No.: AG(00)04	Rev.
Project Name: EXTENSION & ALTERATIONS 42 BRAMBLING PARK LIVERPOOL L26 7WE		
Drawing Title: PROPOSED PLANS & ELEVATIONS		
ArchiTeh Ltd. Bridge Chapel Heath Road Liverpool L19 4XR +44 (0)151 345 1810		
Scale: 1:100 @A3		Drawn by: AK
Date: 20/06/2024		Check by: ET