


BOUNDARY


BOUNDARY

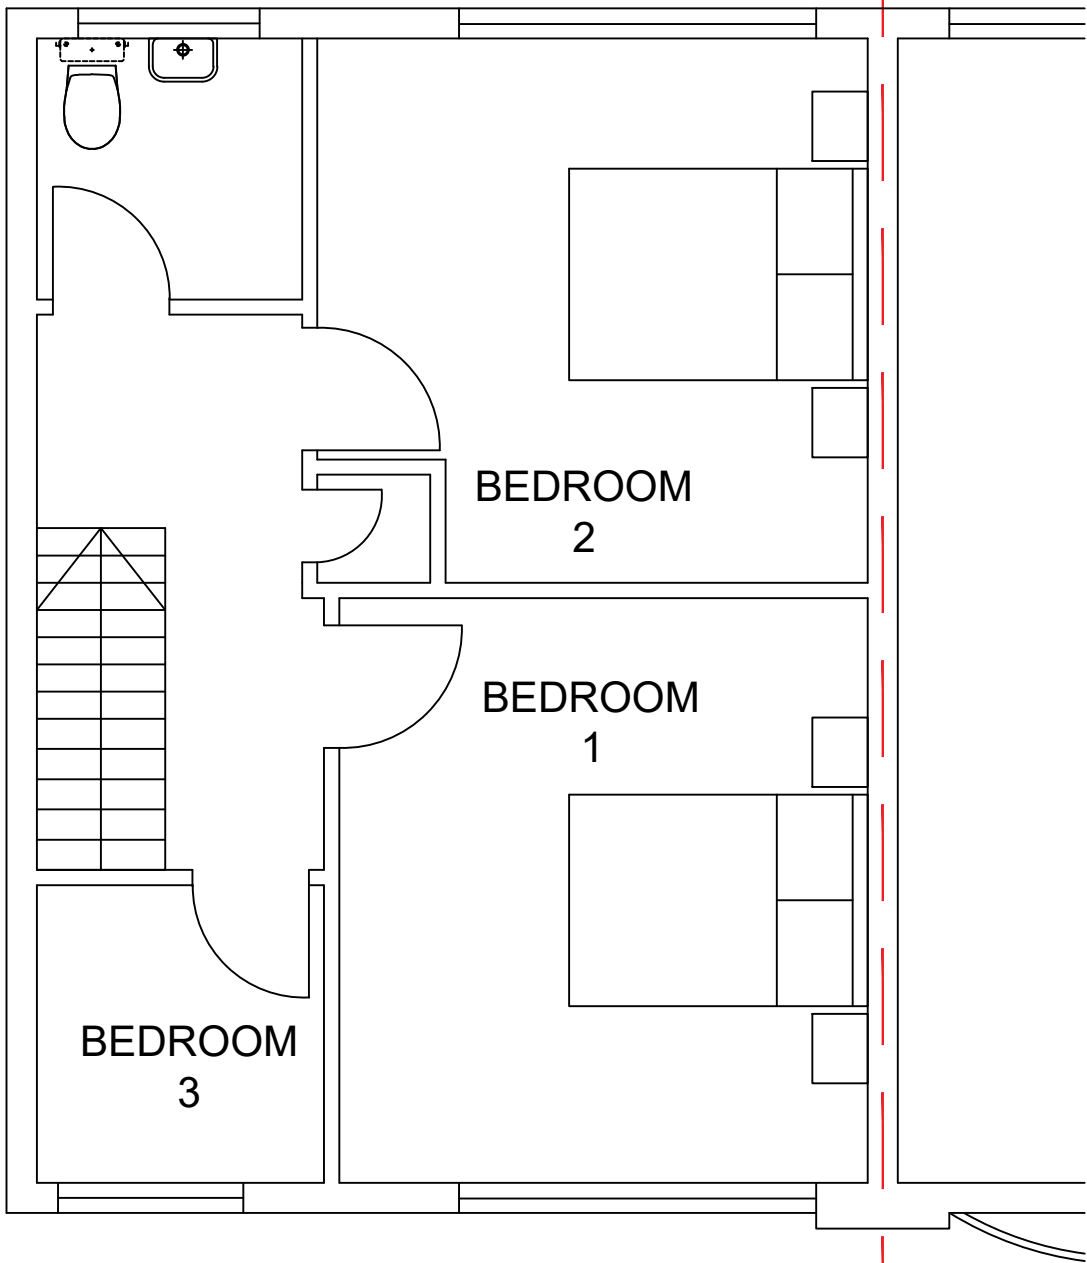

EXISTING FIRST FLOOR PLAN

BOUNDARY

BOUNDARY

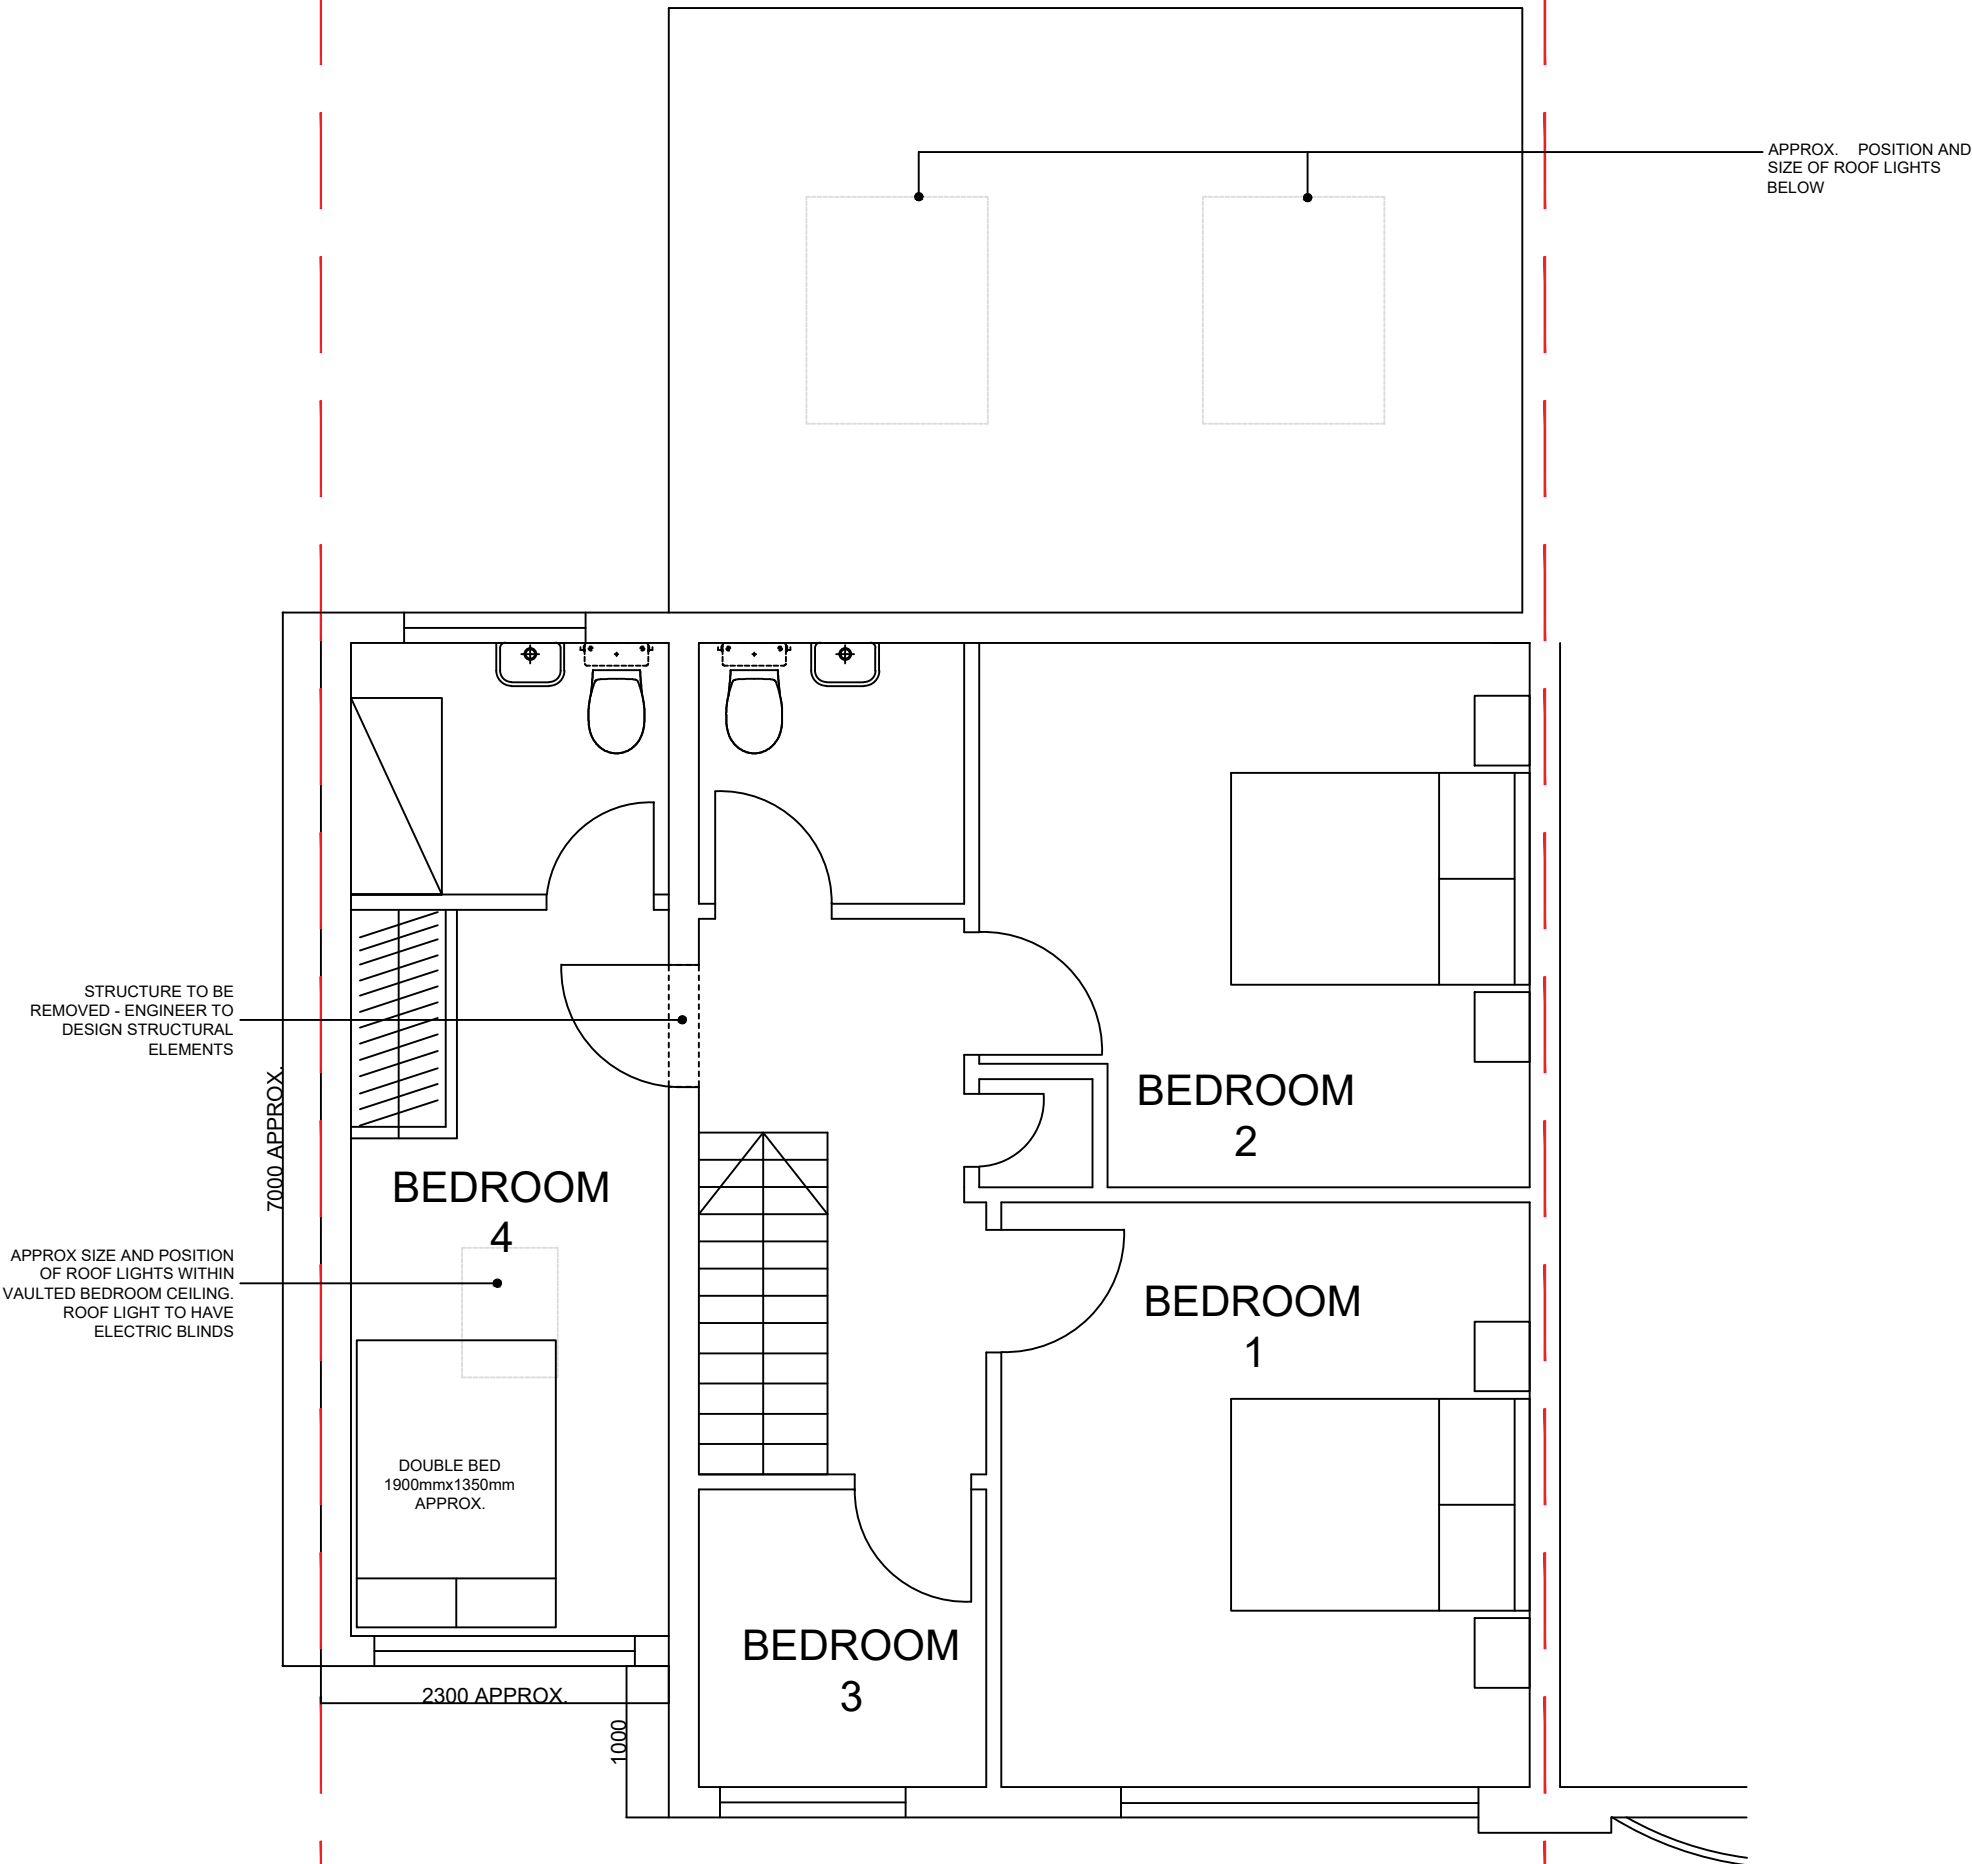

PROPOSED FIRST FLOOR PLAN

REV.	AMENDMENT	DATE	BY

CLIENT:
MR STEPHEN WHITTAKER

PROJECT:
45 HALL LANE
KIRKBY, LIVERPOOL
L33 4YE

DRAWING:
PROPOSED DOUBLE EXTENSION TO THE SIDE
AND SINGLE STOREY TO THE REAR
PROPOSED AND EXISTING FIRST FLOOR PLANS

STATUS:
PLANNING

SCALE: 1:50 DATE: 04.07.2021

JOB No.: HALL NAME: JTF

DRAWING No.: HALL-002 Rev: P1