


NOTES.

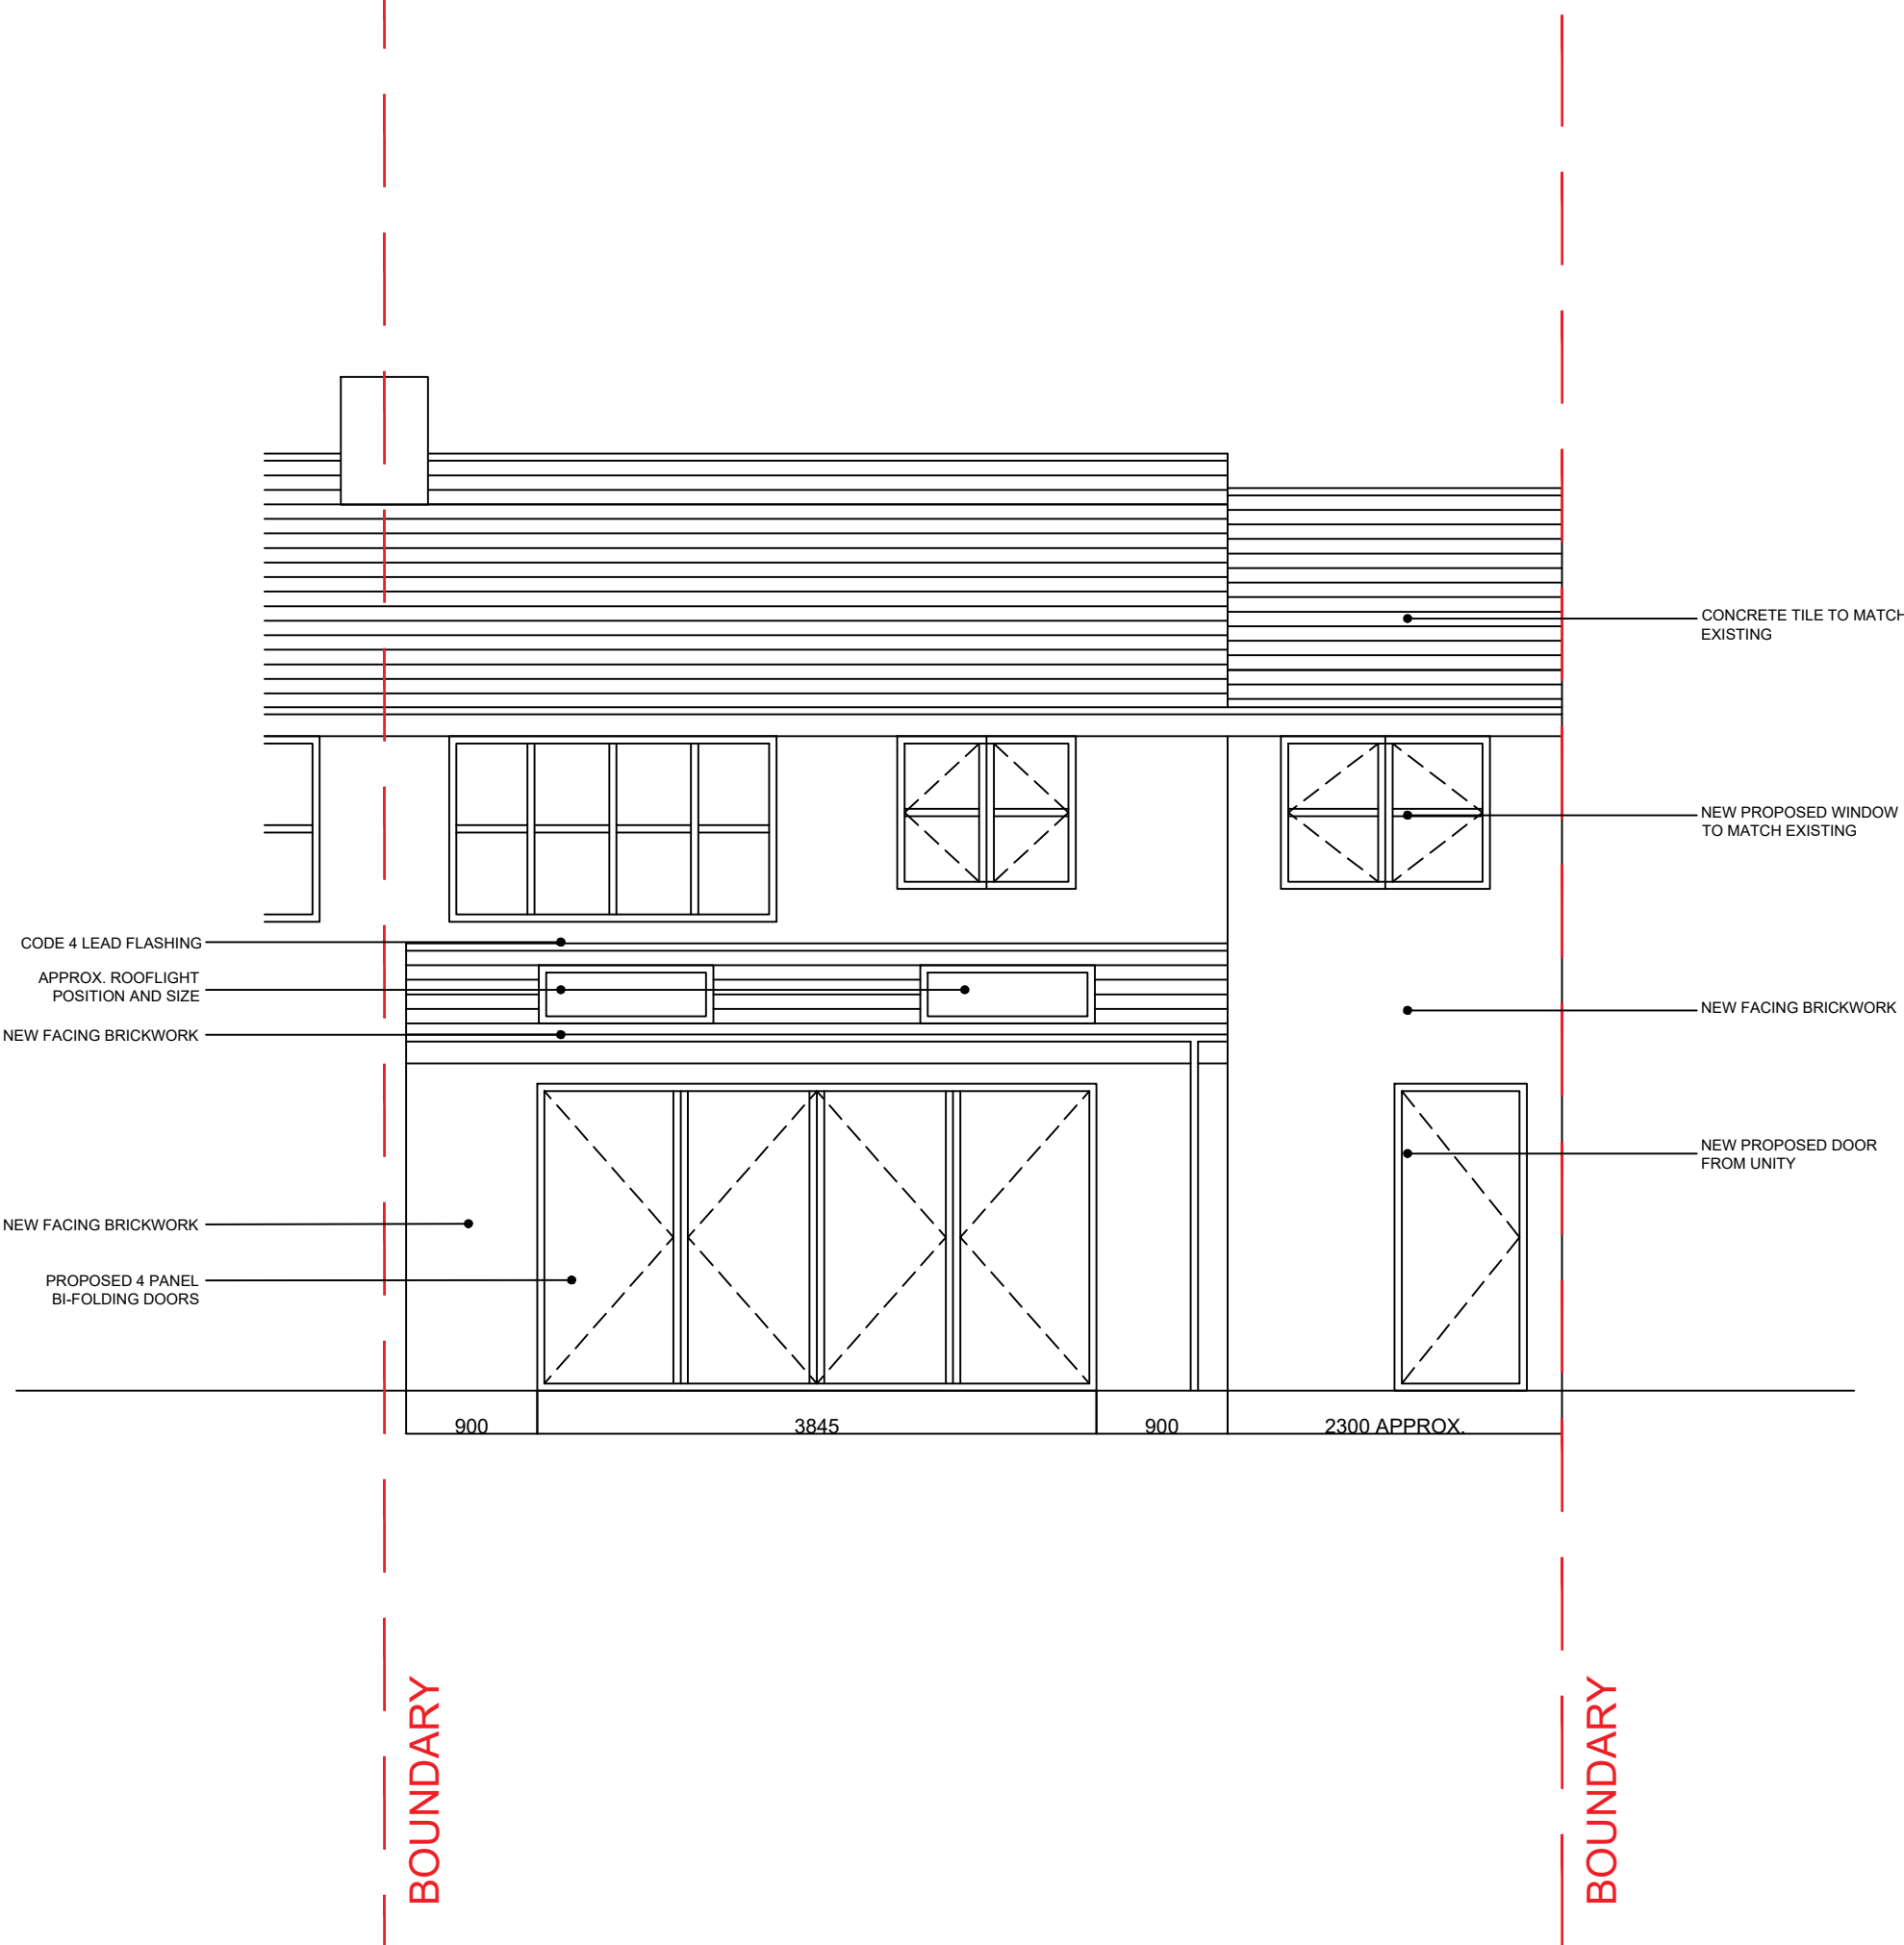

REV.	AMENDMENT	DATE	BY

CLIENT:
MR STEPHEN WHITTAKER

PROJECT:
45 HALL LANE
KIRKBY, LIVERPOOL
L33 4YE

DRAWING:
PROPOSED DOUBLE EXTENSION TO THE SIDE
AND SINGLE STOREY TO THE REAR
PROPOSED AND EXISTING REAR ELEVATIONS

STATUS:
PLANNING

SCALE: 1:50 DATE: 04.07.2021

JOB No.: HALL NAME: JTF

DRAWING No.: HALL-004 Rev. P1