




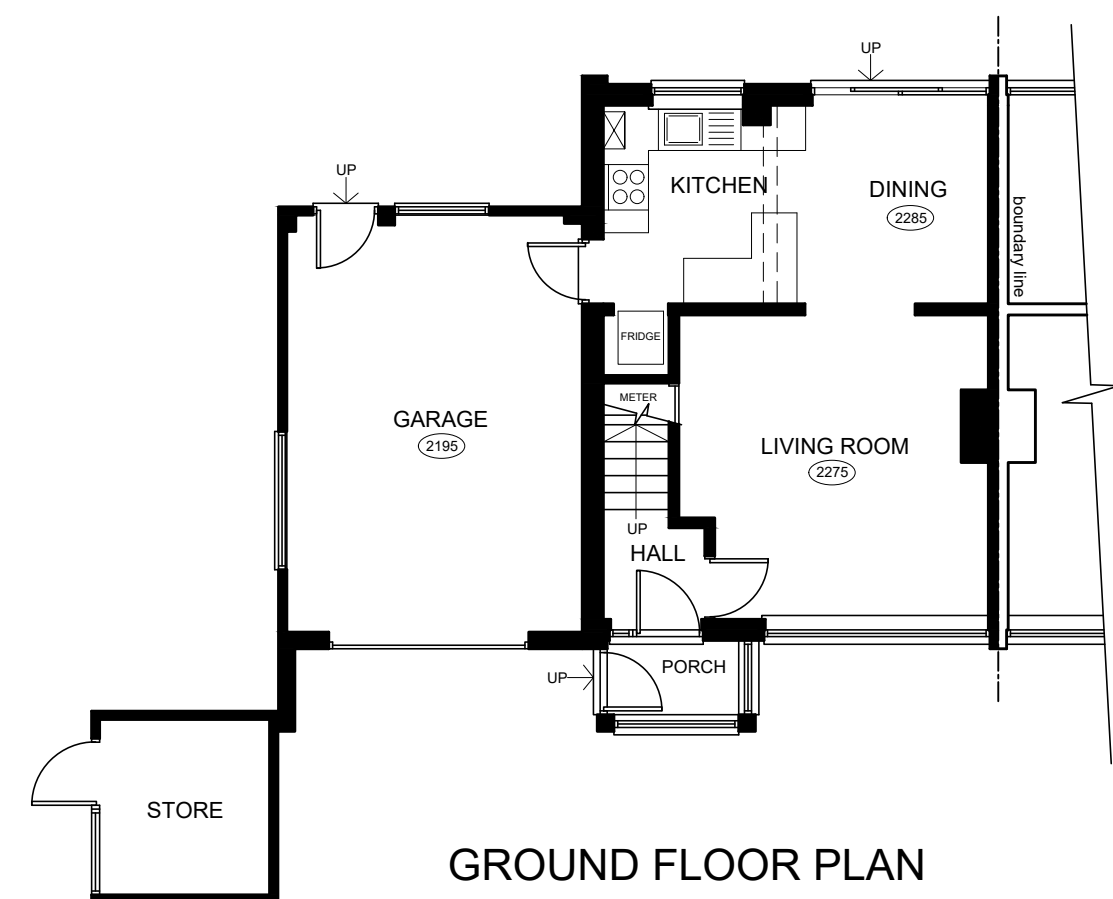


GROUND FLOOR PLAN

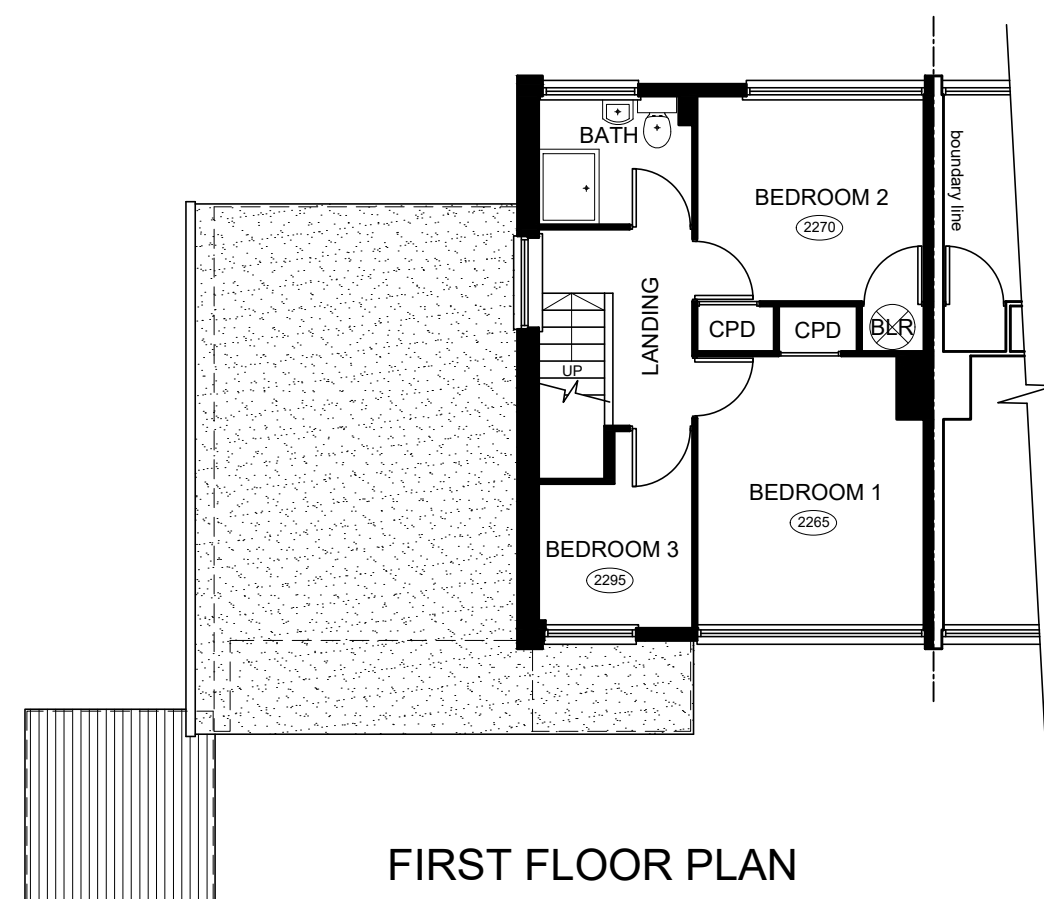


FIRST FLOOR PLAN

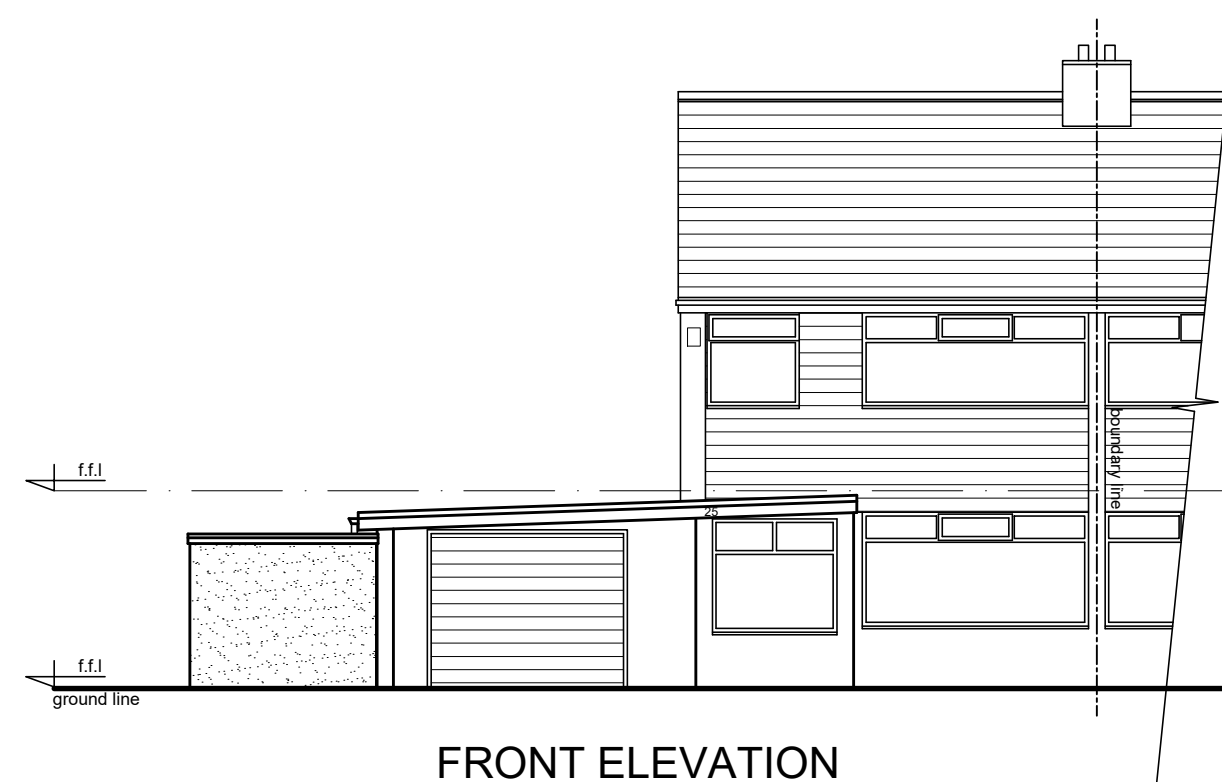

FRONT ELEVATION

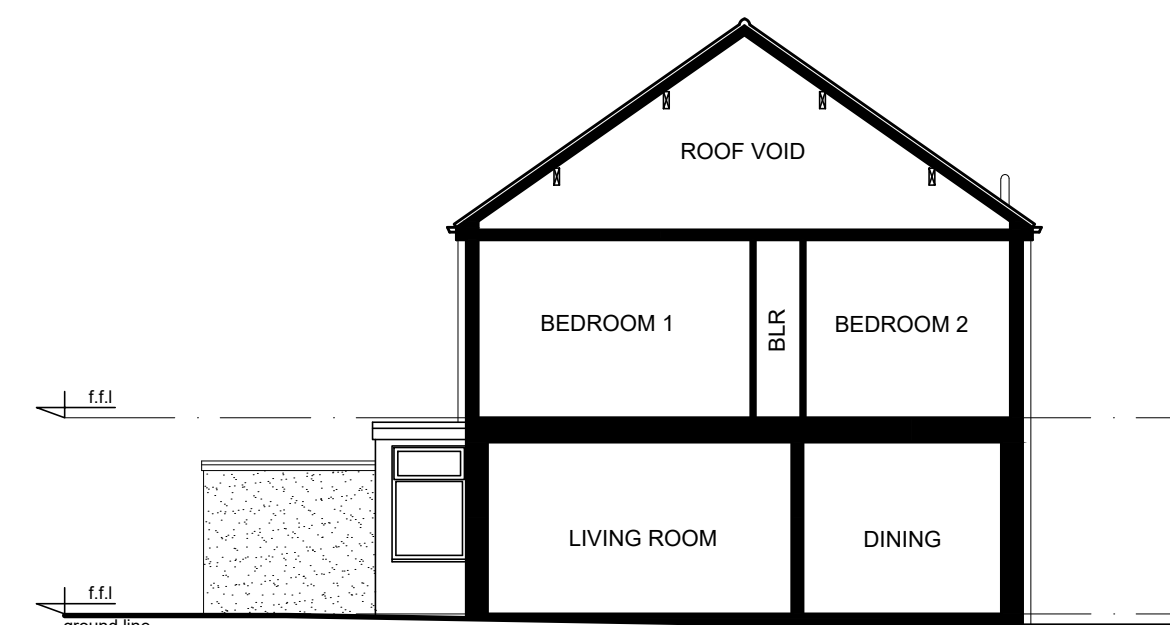

RIGHT SIDE ELEVATION

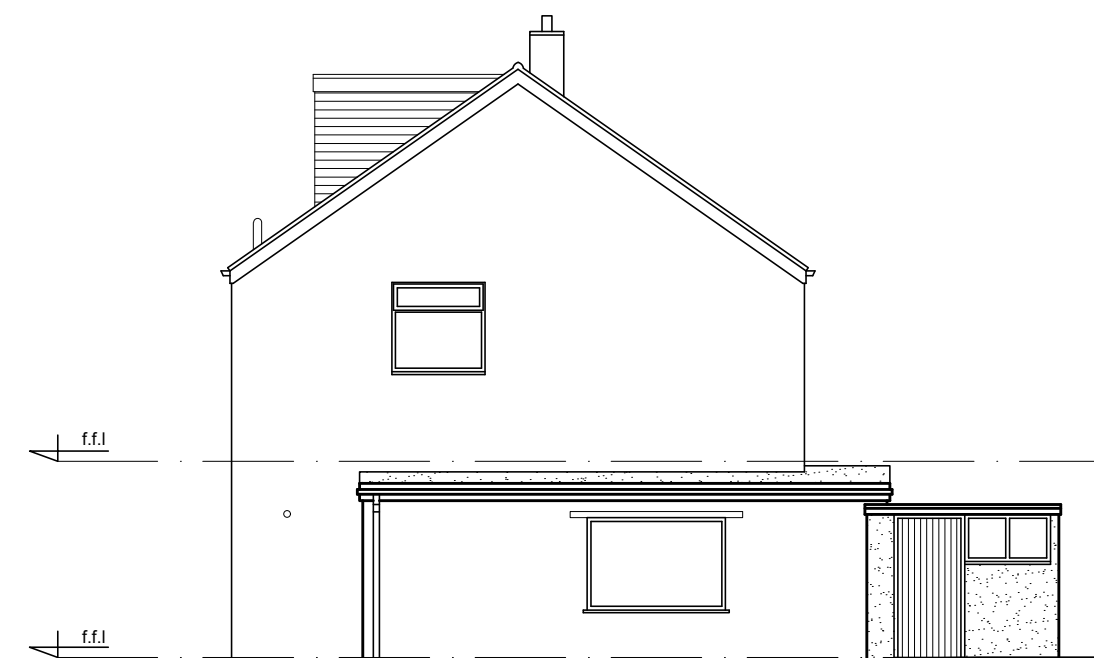


LEFT SIDE ELEVATION




REAR ELEVATION

1:100 scale bar 0 1 2 3 4 5metres

EXISTING PLANS & ELEVATIONS

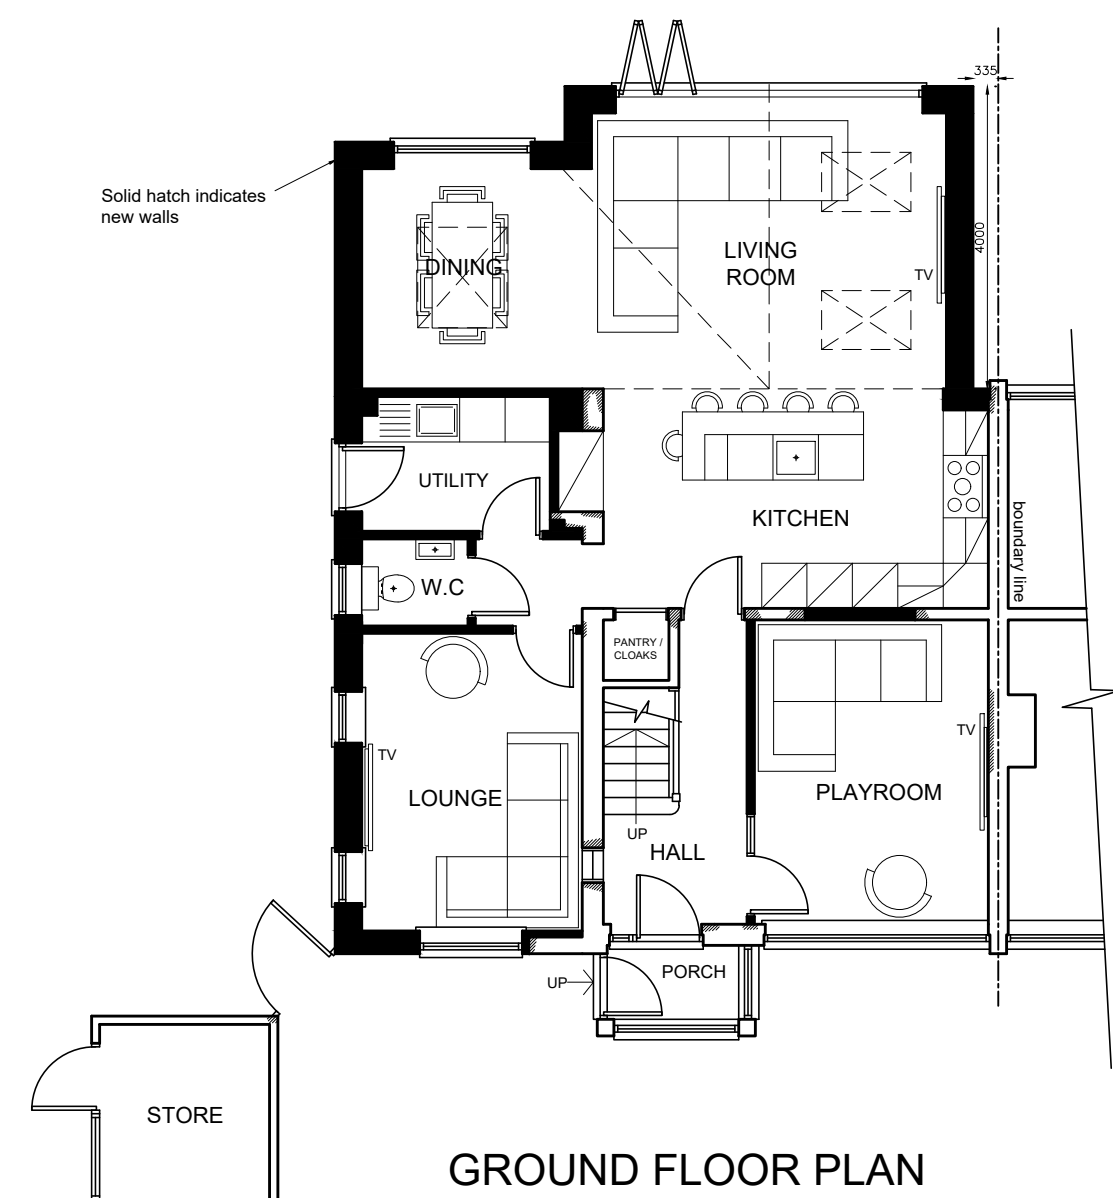


GROUND FLOOR PLAN

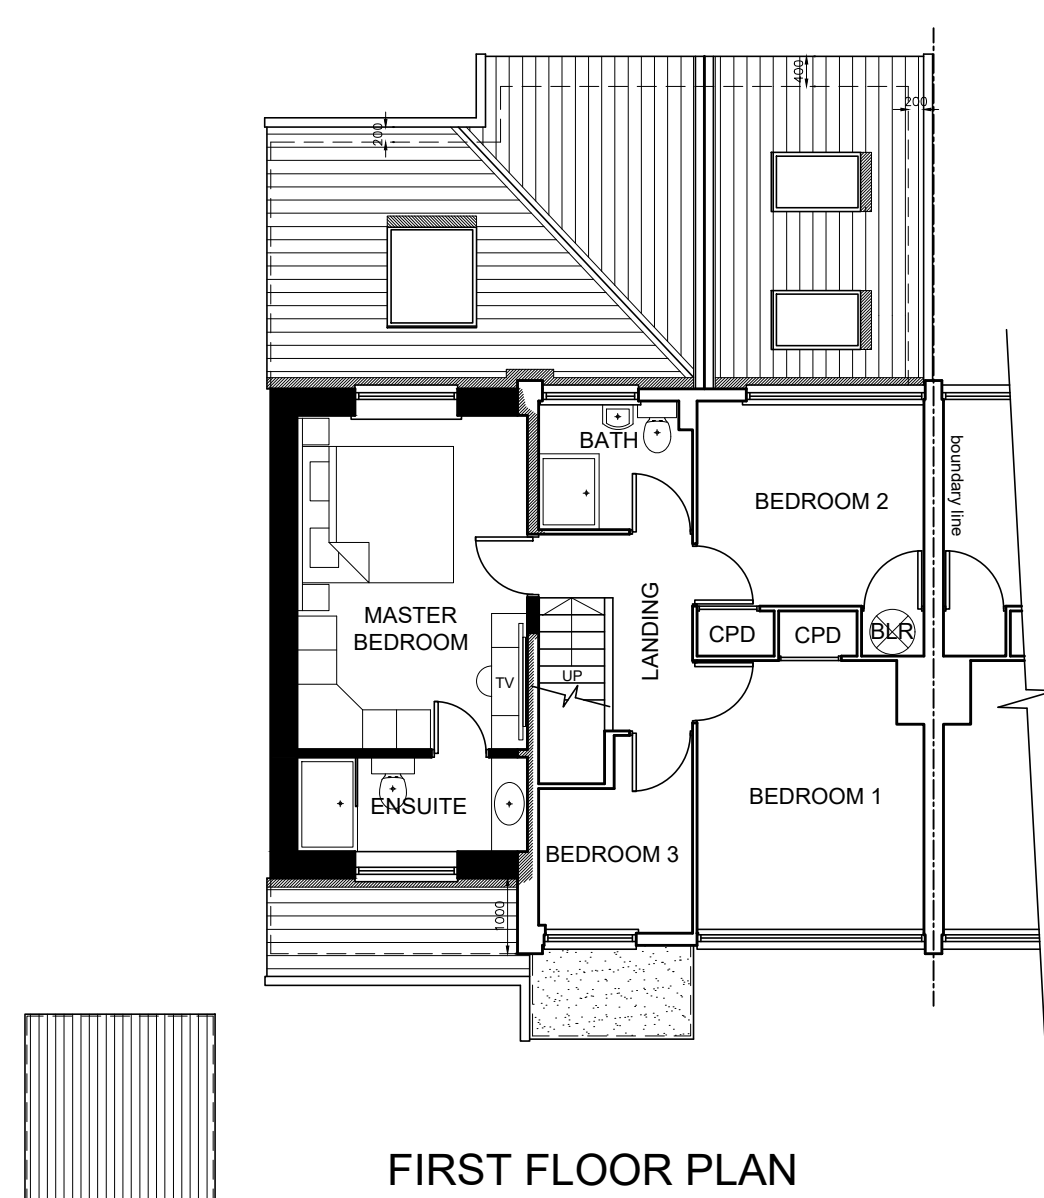


FIRST FLOOR PLAN




FRONT ELEVATION

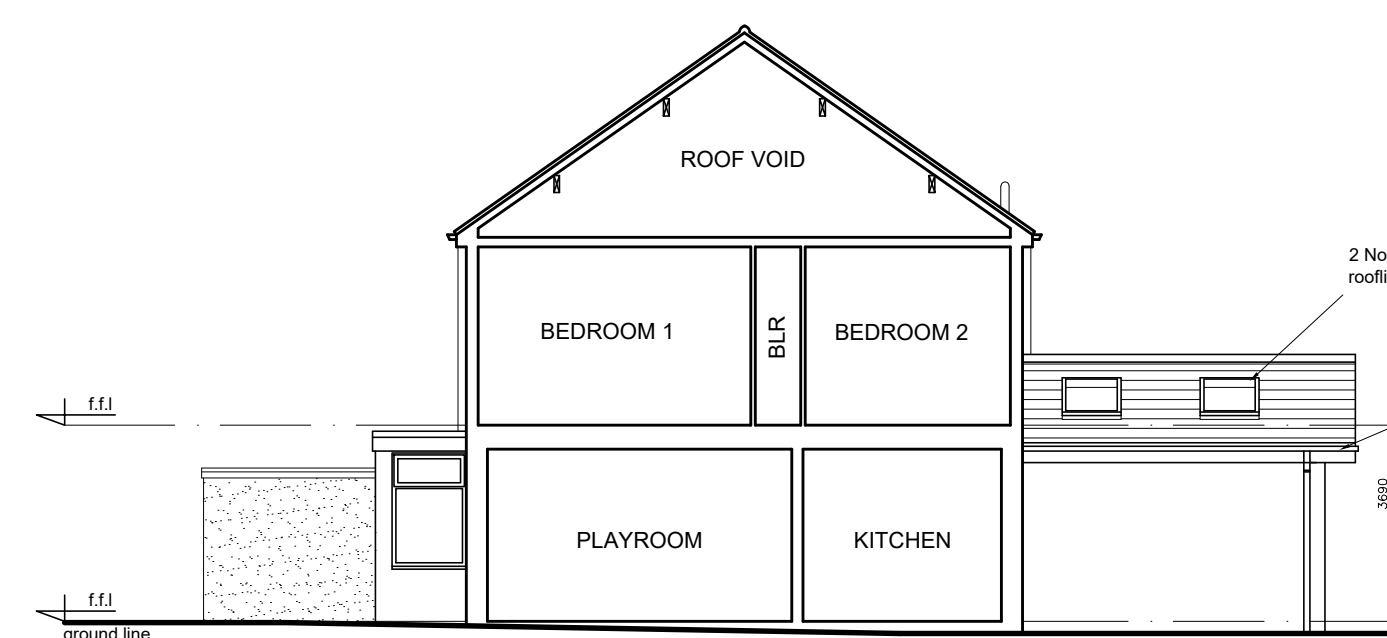

RIGHT SIDE ELEVATION

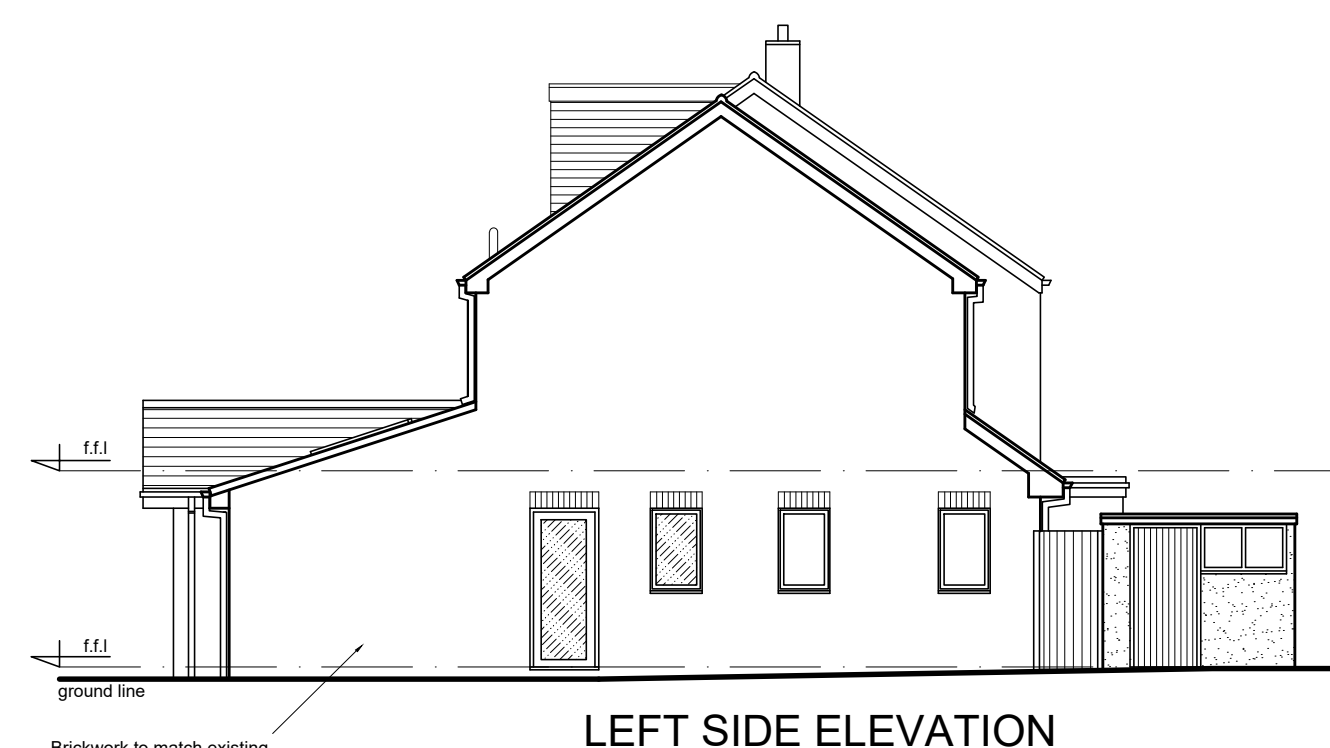

LEFT SIDE ELEVATION

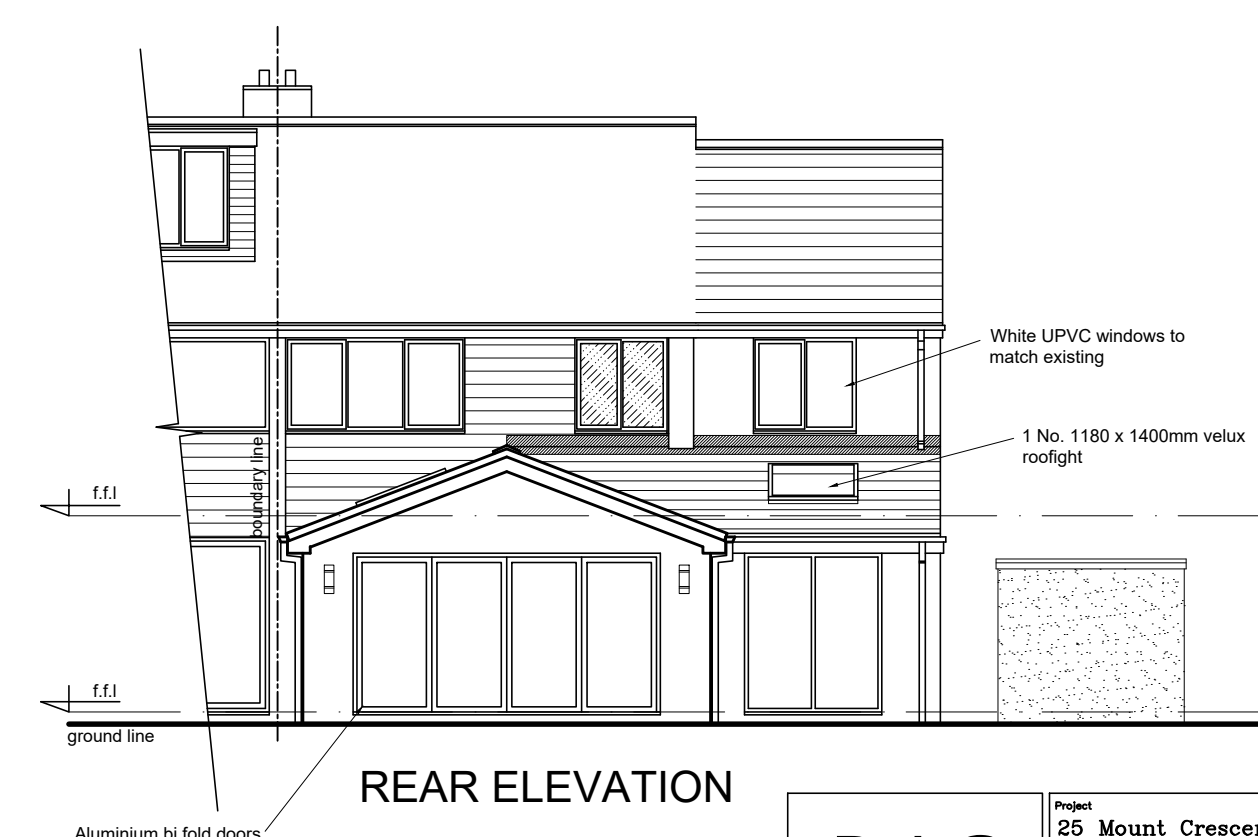

REAR ELEVATION

1:100 scale bar 0 1 2 3 4 5metres

PROPOSED PLANS & ELEVATIONS

RJG Architecture LTD For All Your Architectural Design Requirements	Project 25 Mount Crescent Kirkby Liverpool		
	Drawing Title Existing and Proposed Plans & Elevations		
Ref : 0185/0185 e-mail: info@rjgarchitecture.co.uk	Drawing No 01855/SK/01	Scale 1:100	Date Oct '24