


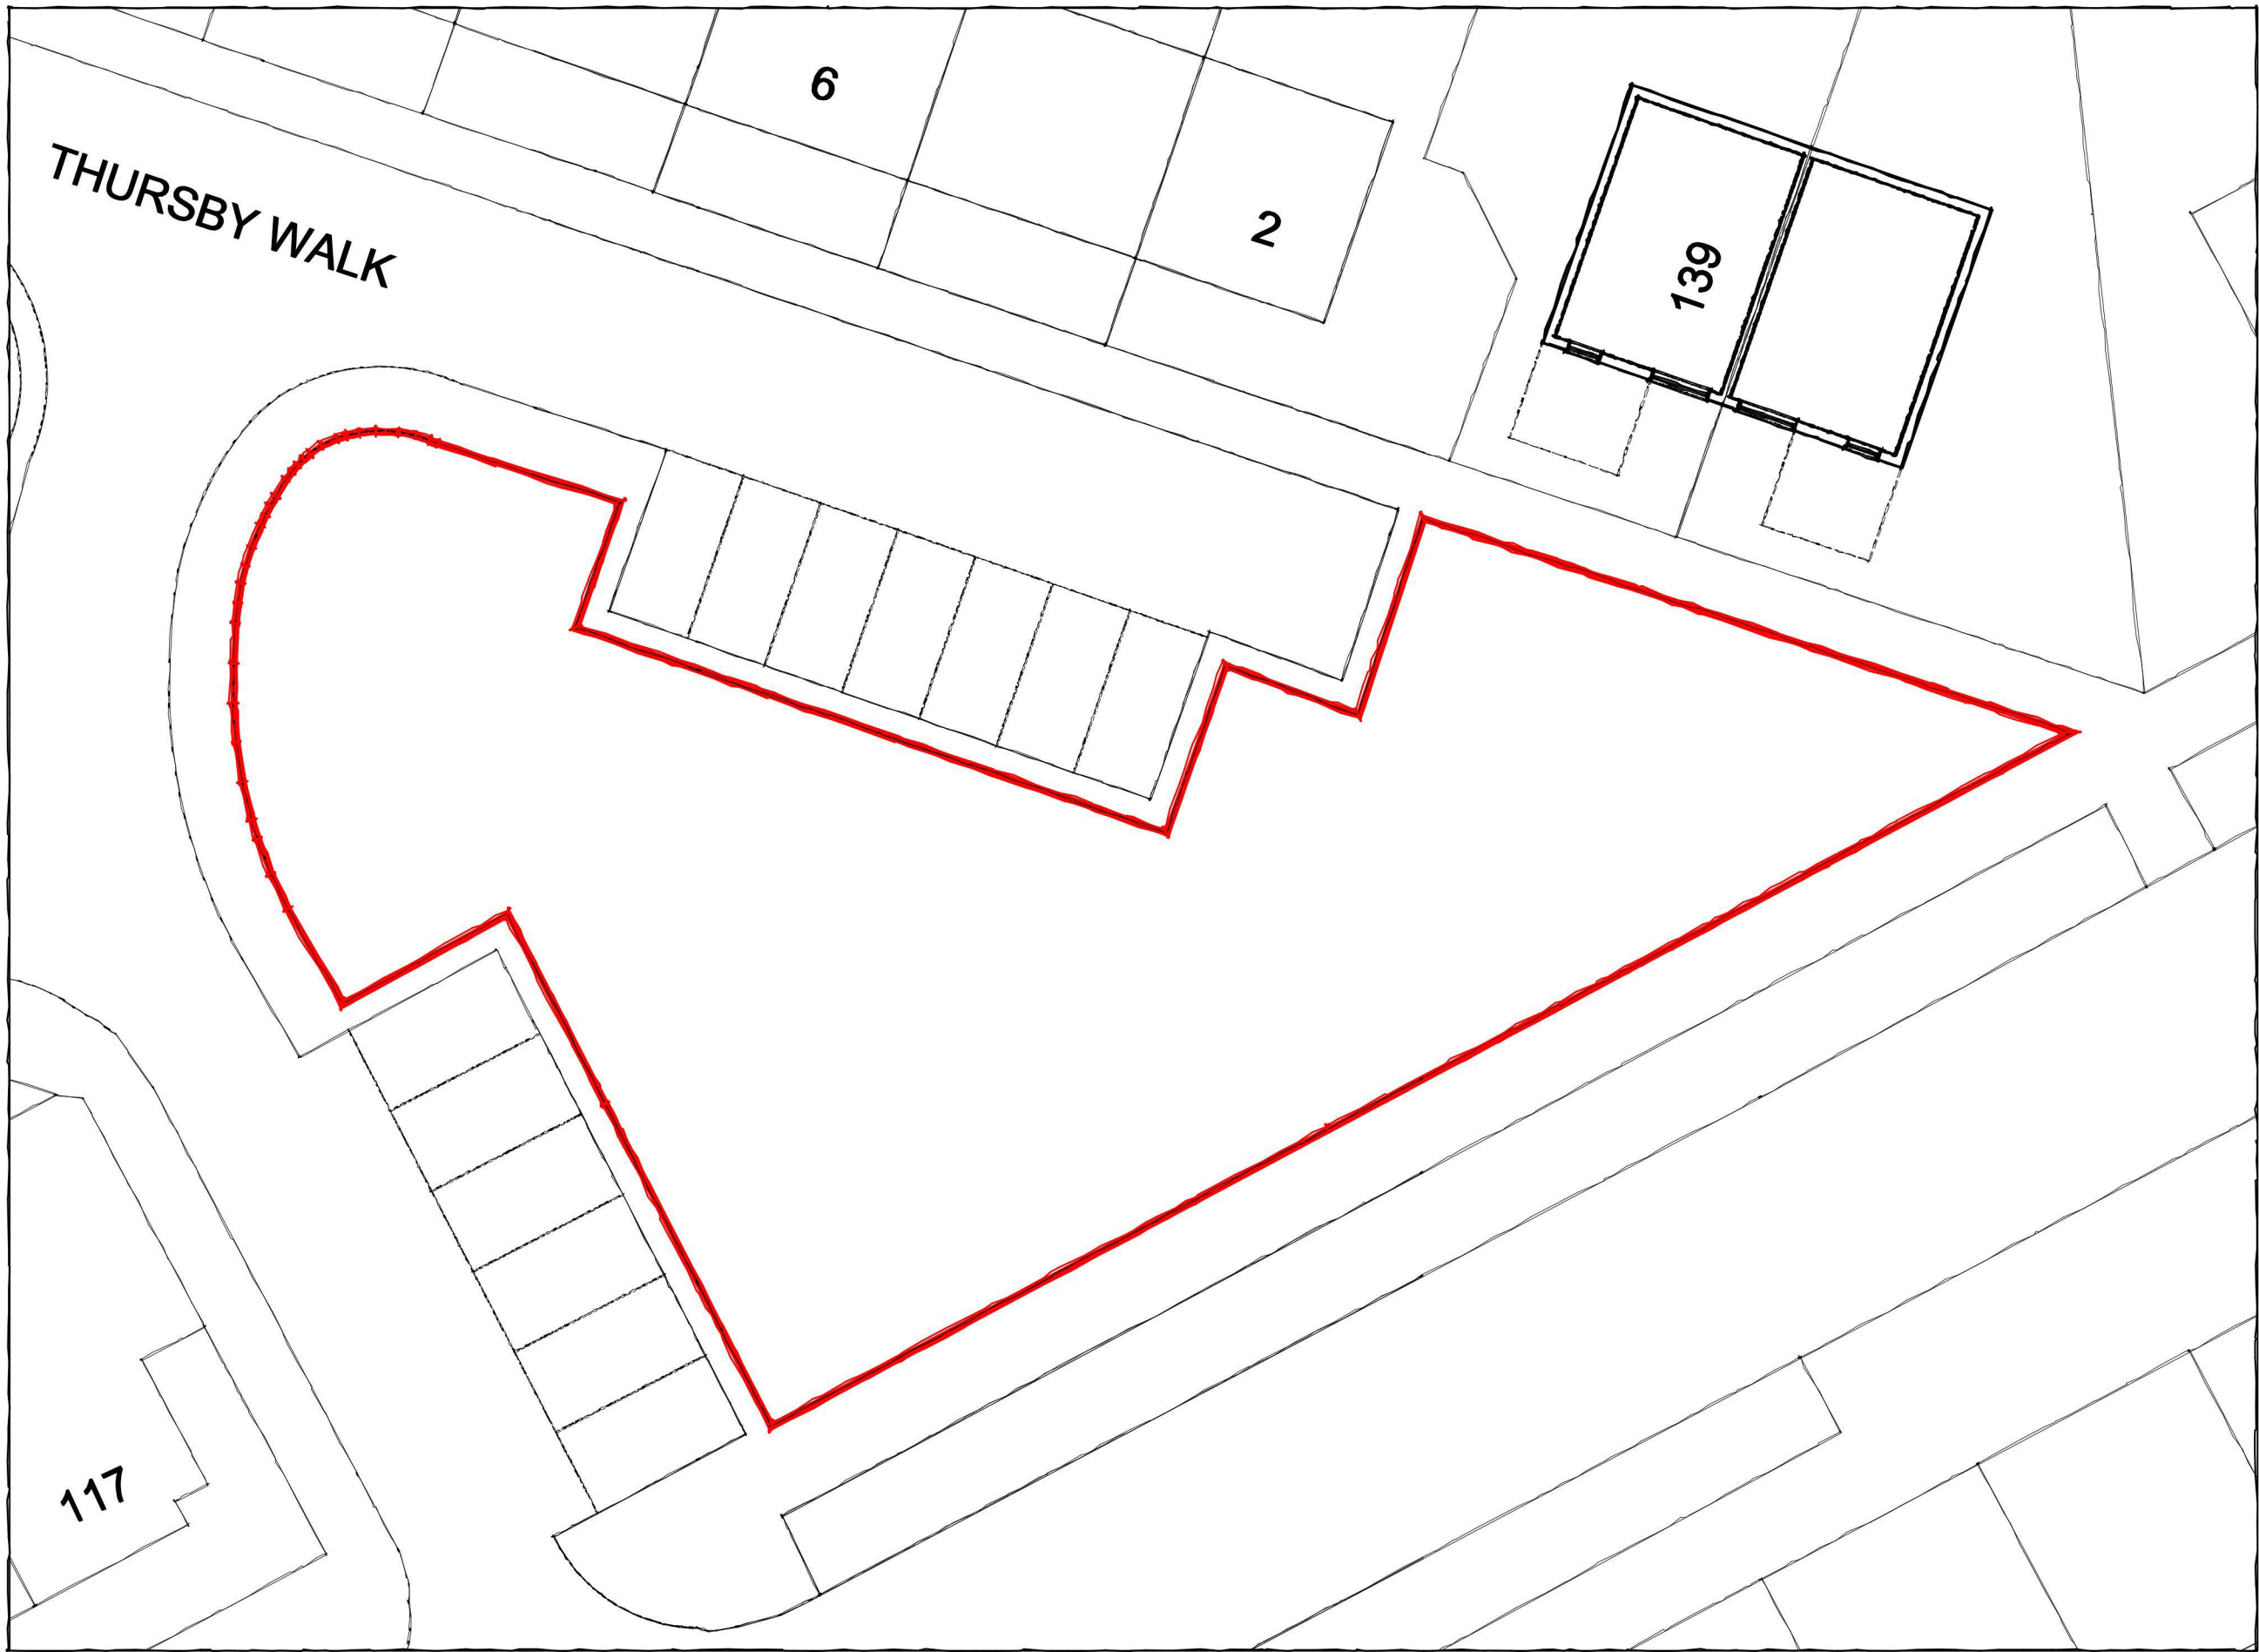

Existing Site Plan
Scale 1:200



Rev	Amendment	Drawn	Checked	Date
1				19.05.25
2				19.05.25
3				19.05.25



RA
Revival Architecture
revivalarchitecture.co.uk

Dream. Plan. Begin.
0151 702 6700

This drawing is copyright and remains the property of Revival Architecture Ltd. This drawing must only be used for the purpose for which it is supplied and its contents must not be reproduced for any purpose without written permission.

Project:	Thursby Walk, Kirkby
Client:	TBC
Title:	Existing Site Plan
Date:	19.05.25
Drawn:	CW
Check:	GNP
Scale@A3:	1:200
Revision:	-
Status:	Planning
Drawing Number:	

1373-RA-XX-XX-DR-A-0050