




SEMI-DETACHED

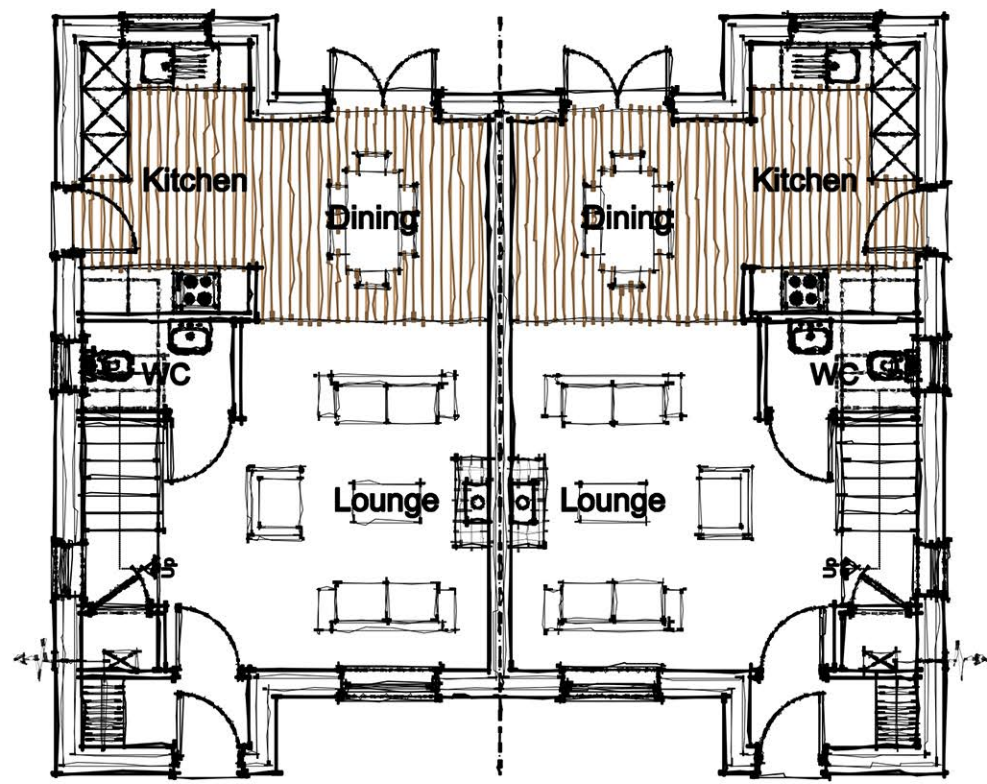


Proposed Ground Floor Plan
Scale 1:100

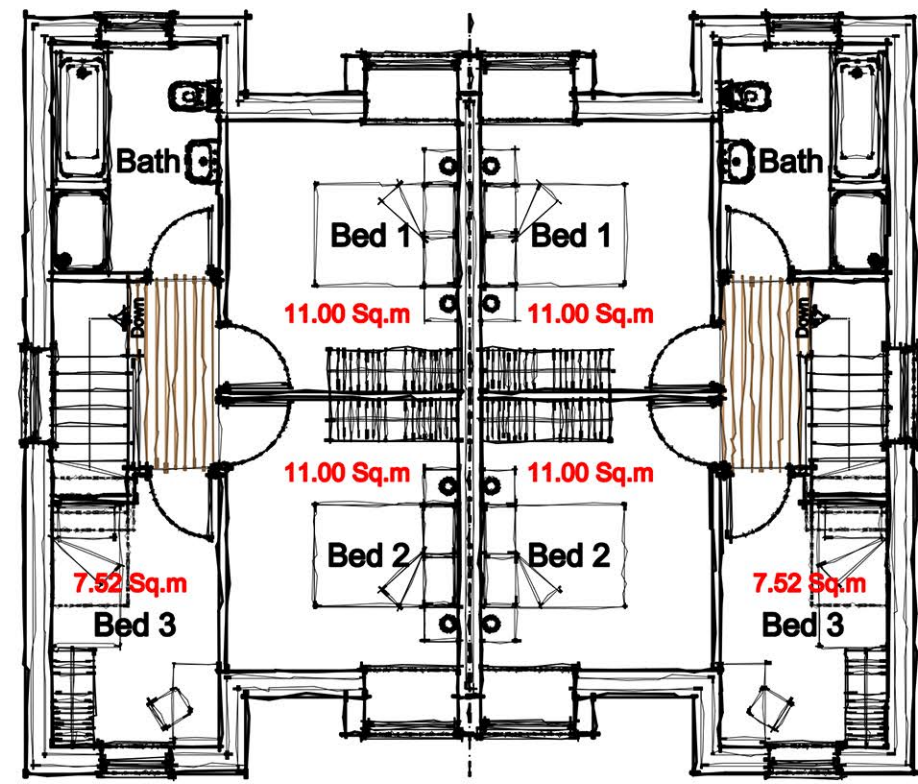

Proposed First Floor Plan
Scale 1:100

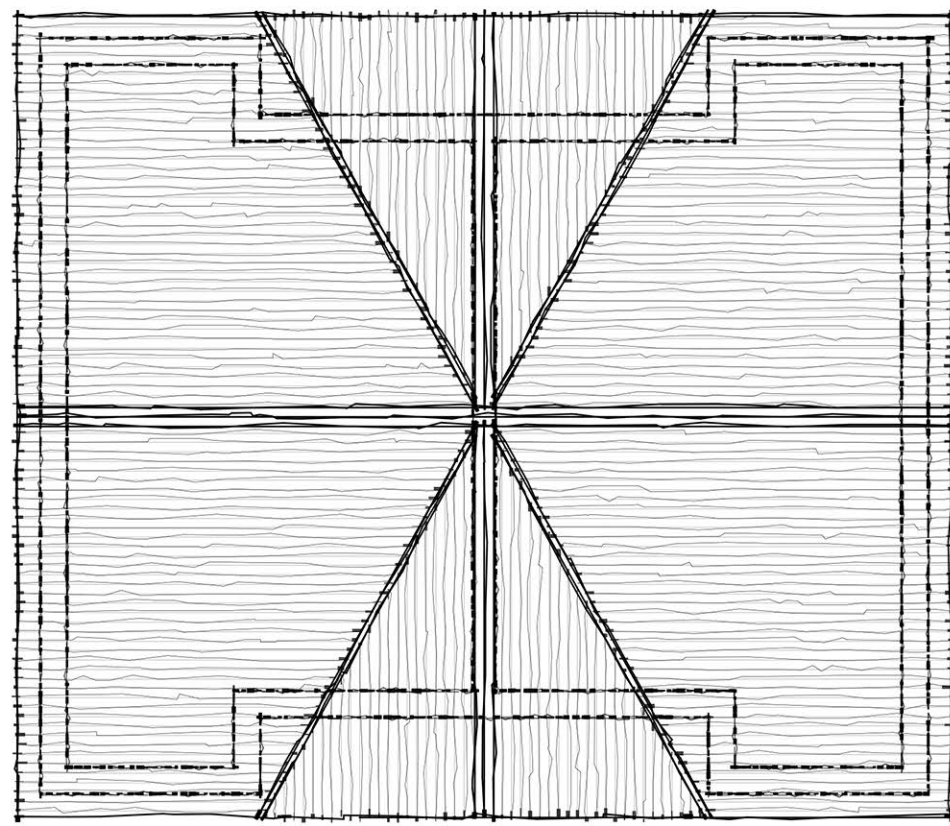


Proposed Roof Plan
Scale 1:100

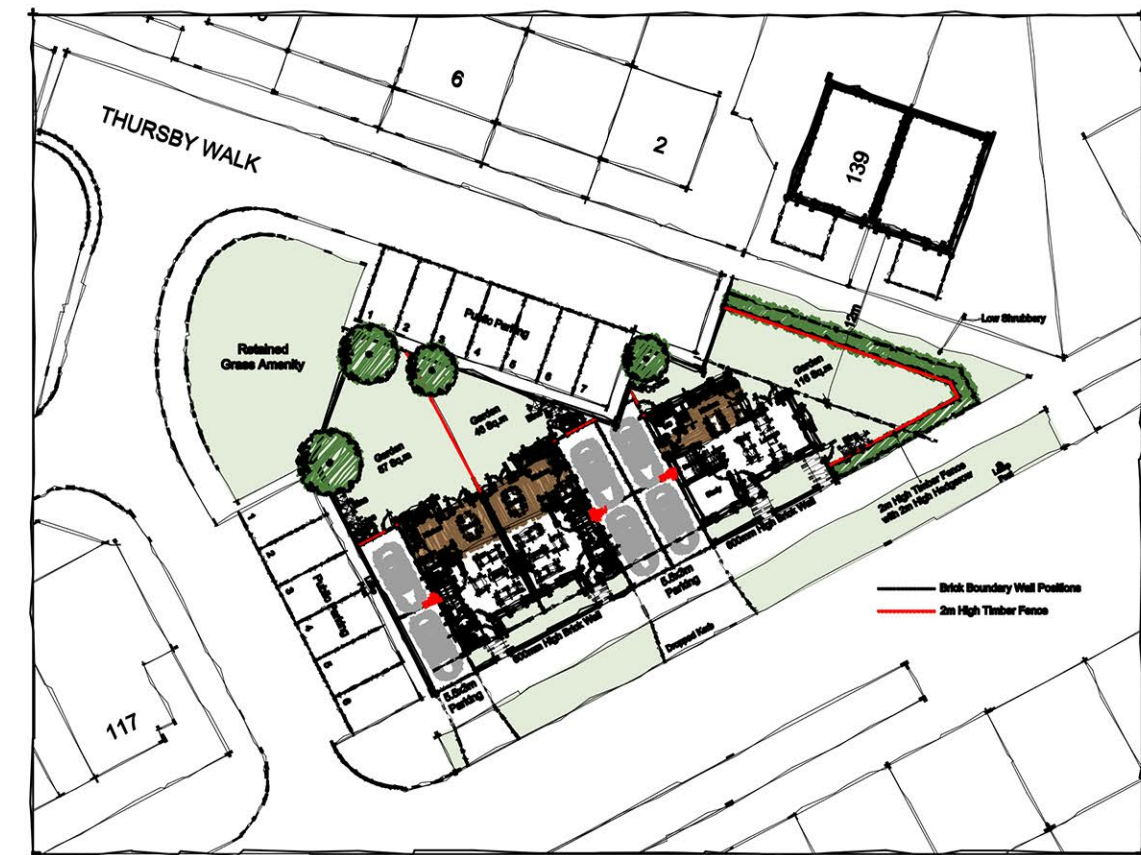

Location Key
Scale 1:500



Proposed Front Elevation (South)
Scale 1:100

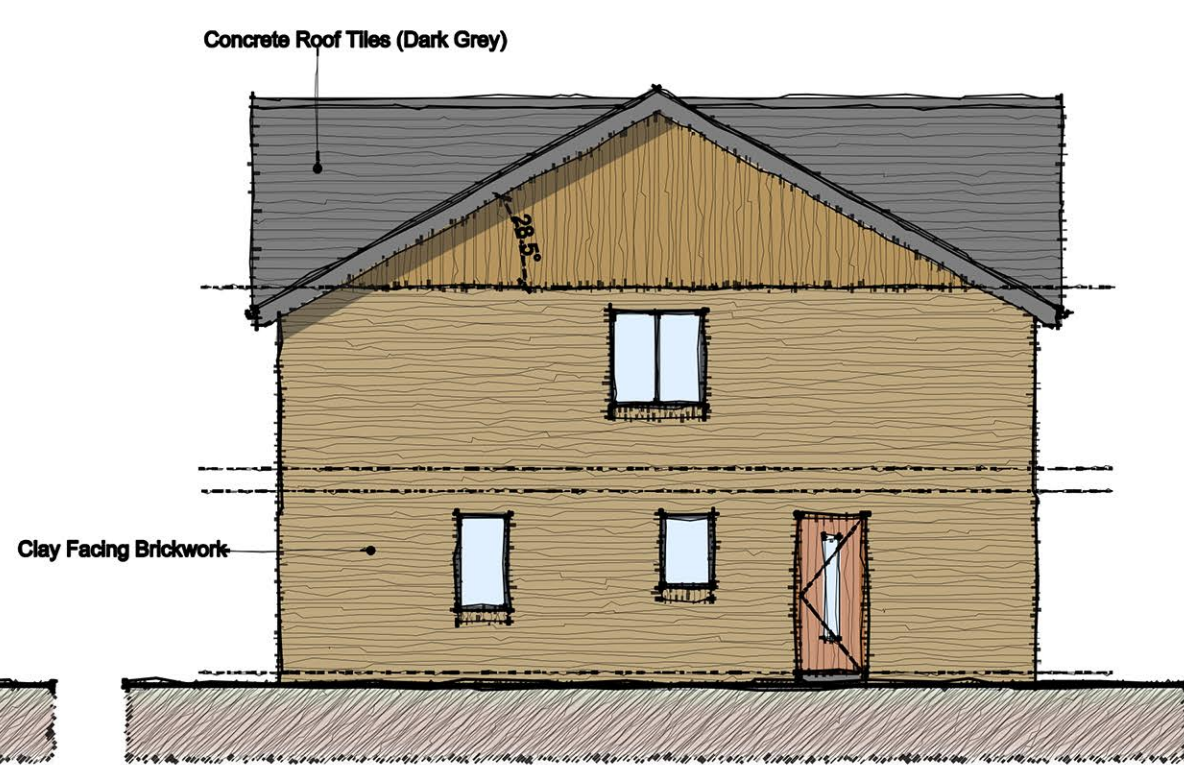

Proposed Side Elevation (East)
Scale 1:100




Proposed Rear Elevation (North)
Scale 1:100




Proposed Side Elevation (West)
Scale 1:100


DETACHED

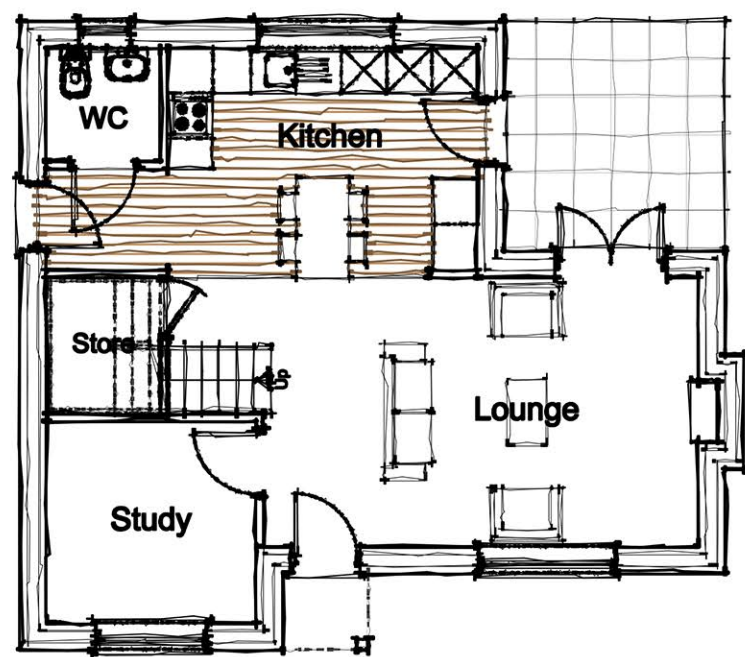

Proposed Ground Floor Plan
Scale 1:100

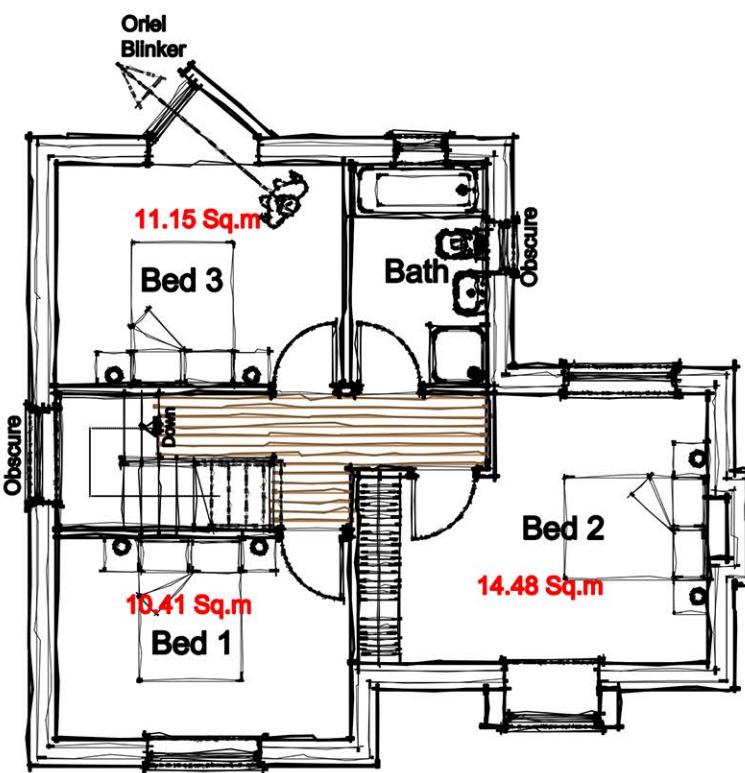

Proposed First Floor Plan
Scale 1:100

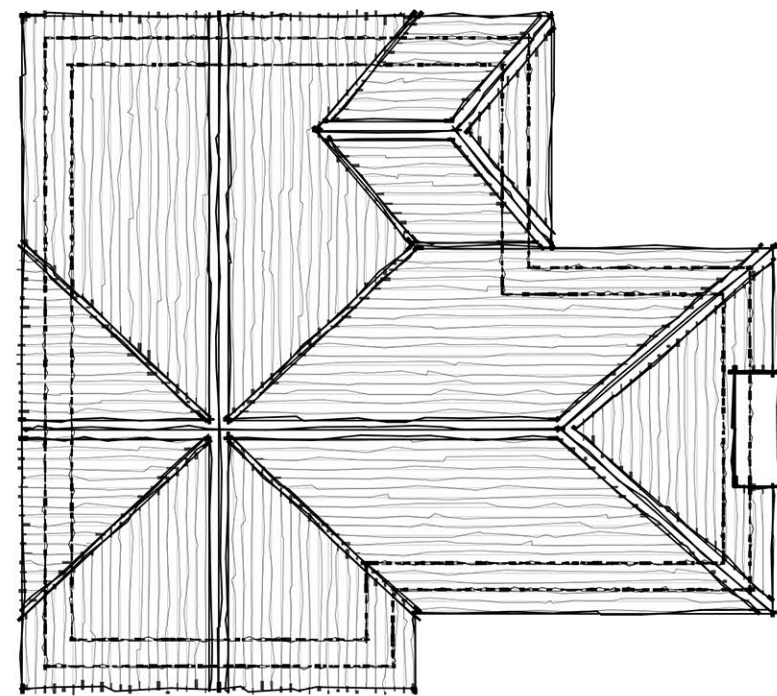

Proposed Roof Plan
Scale 1:100




Proposed Front Elevation (South)
Scale 1:100



Proposed Side Elevation (East)
Scale 1:100



Proposed Rear Elevation (North)
Scale 1:100

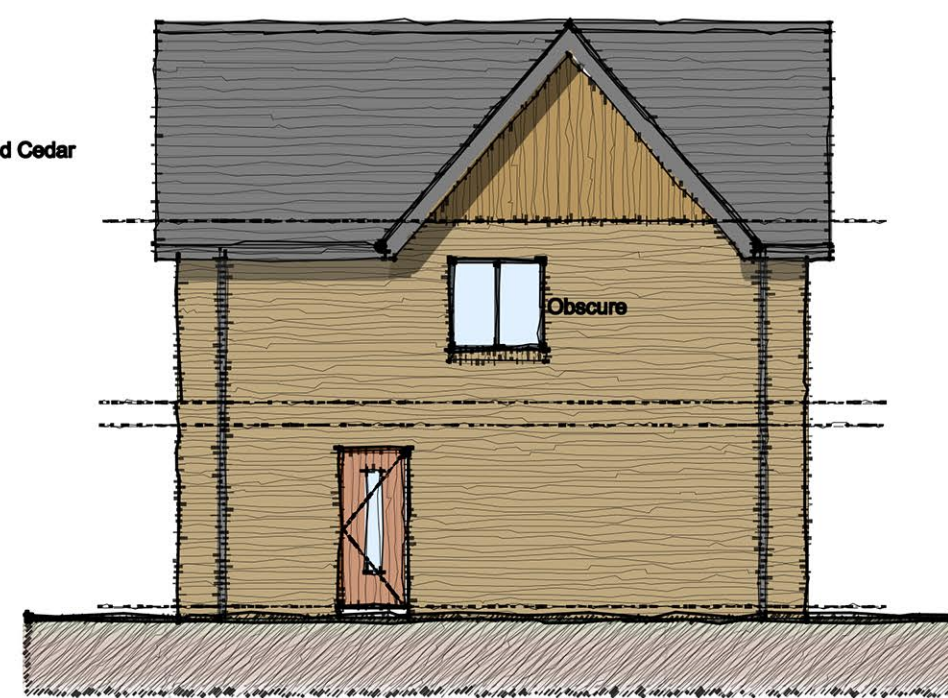


Proposed Side Elevation (West)
Scale 1:100


Rev	Amendment	Drawn	Checked	Date
P01	Location key and orientation label to Elevations	RM	GNP	15.10.25
P02	Scheme Amendments and Materials Added	CW	GNP	09.01.26
				---25



Zinc Cladding

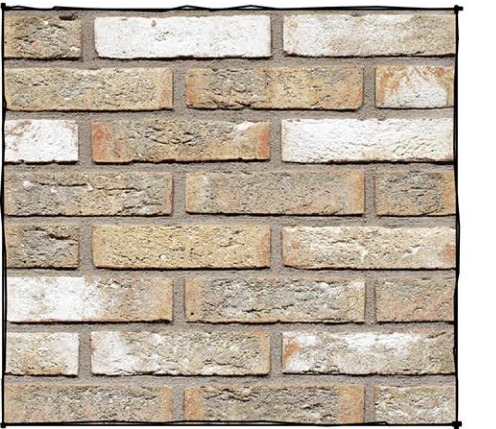

Facing Brick

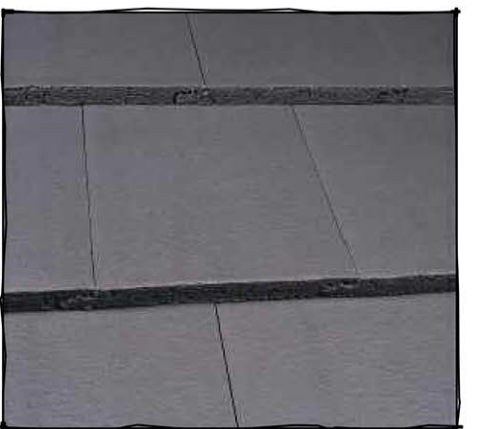

Concrete Roof Tiles



UPVC Windows



Black Square Gutters

RA

Revival Architecture

Dream. Plan. Begin.

revivalarchitecture.co.uk 0151 702 6700

Do not scale from this drawing. Use figured dimensions only, which are displayed in millimeters unless stated otherwise. The contractor is requested to check all dimensions before work is put in hand. Any discrepancies within the drawing should be reported prior to commencement of works.

This drawing is copyright and remains the property of Revival Architecture Ltd. This drawing must only be used for the purpose for which it is supplied and its contents must not be reproduced for any purpose without written permission.

Project:	Thursby Walk, Kirby
Client:	TBC
Title:	Proposed Plans & Elevations
Date:	12.09.25
Drawn:	CW
Check:	GNP
Scale@A1:	1:100
Revision:	P02
Status:	Planning
Drawing Number:	1373-RA-XX-XX-DR-A-0120