


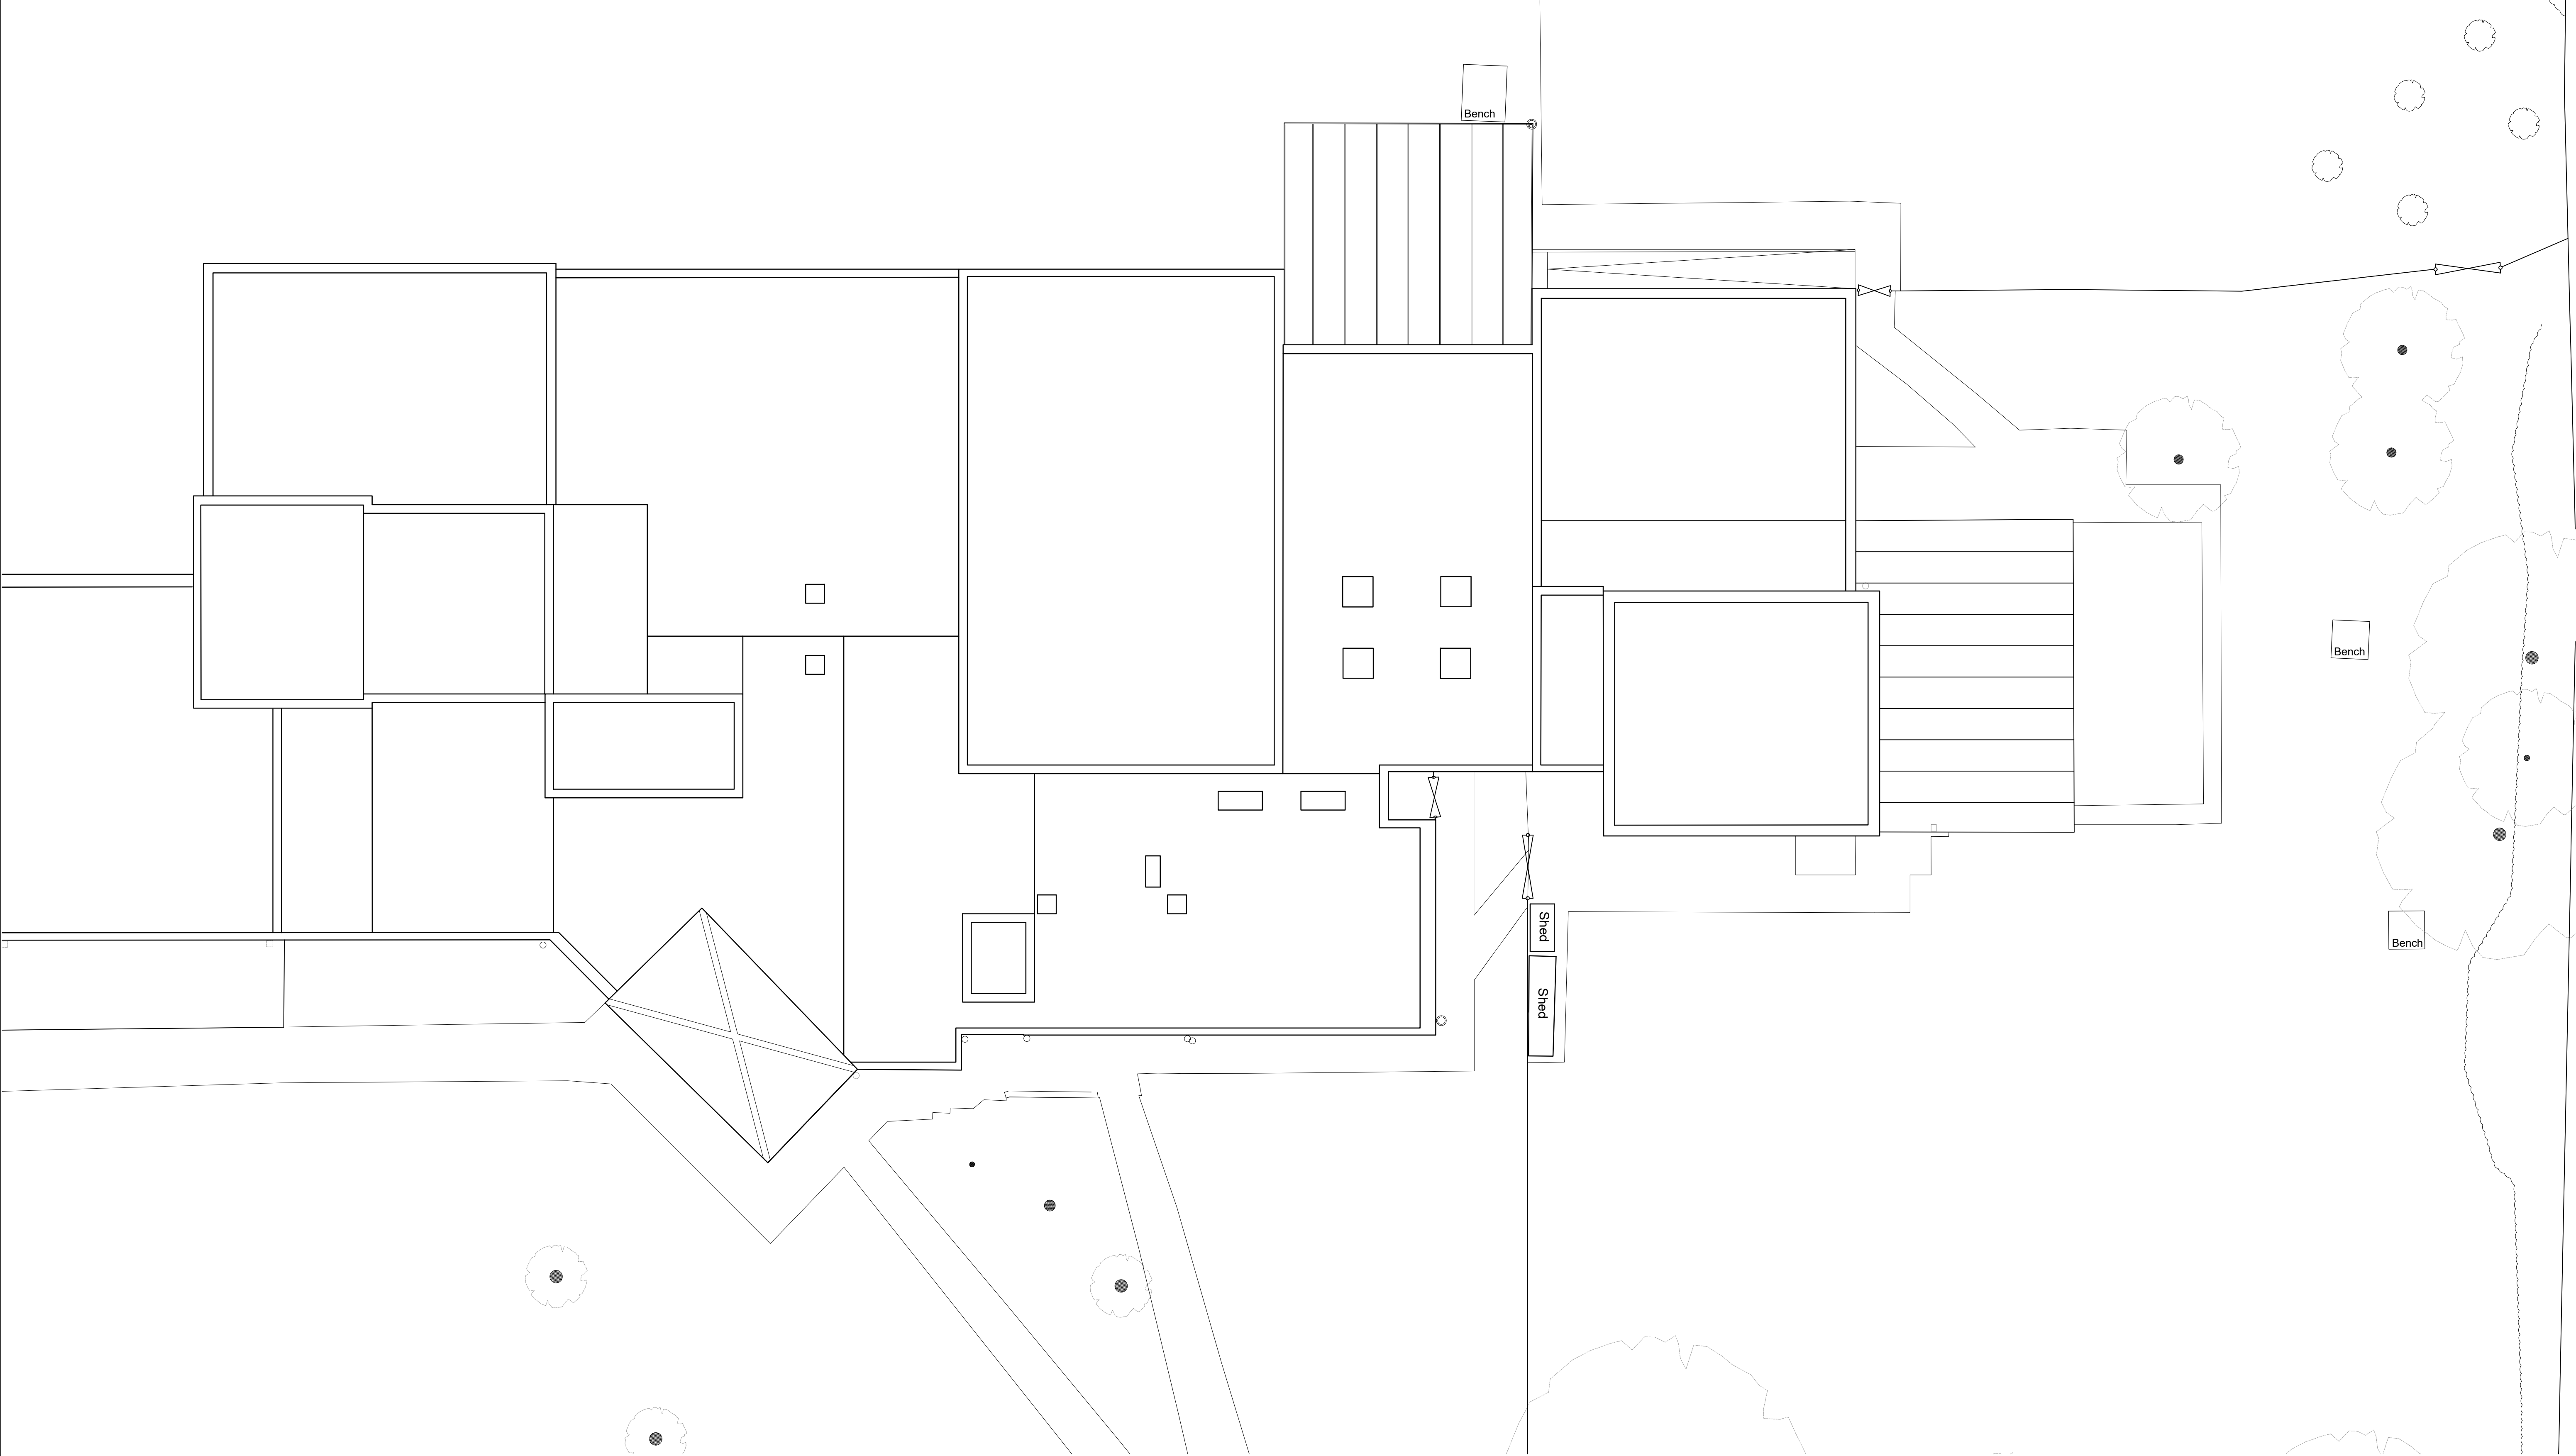

P02	Planting and tree locations updated.	EV	MG	16.01.26
Rev	Amendments	Dwn.	Ck.	Date

PLANNING

RIBA WS3

CUNLIFFES PROPERTY & CONSTRUCTION CONSULTANTS Claire Court Oriol Road Boottle Liverpool L20 7AD Tel No: (0151) 944 2030 Fax No: (0151) 944 1625 E-mail: cs@cunliffes.com RIBA Chartered Practice RICS		Client Tuneside Limited Croxteth Drive L17 1AA		Drawing Title Existing Roof Plan	
Project Title Holy Family CPS Cronton Nursery Extension Hall Lane, Widnes, WA8 5DW		Drawn	Date	Checked	
		EV	25.11.25	MG	
		SCALE	1:100 @ A1		
DWG no.	7757-HFC-CUN-XX-01-DR-A-2002	STATUS	A3	REVISION	P02