


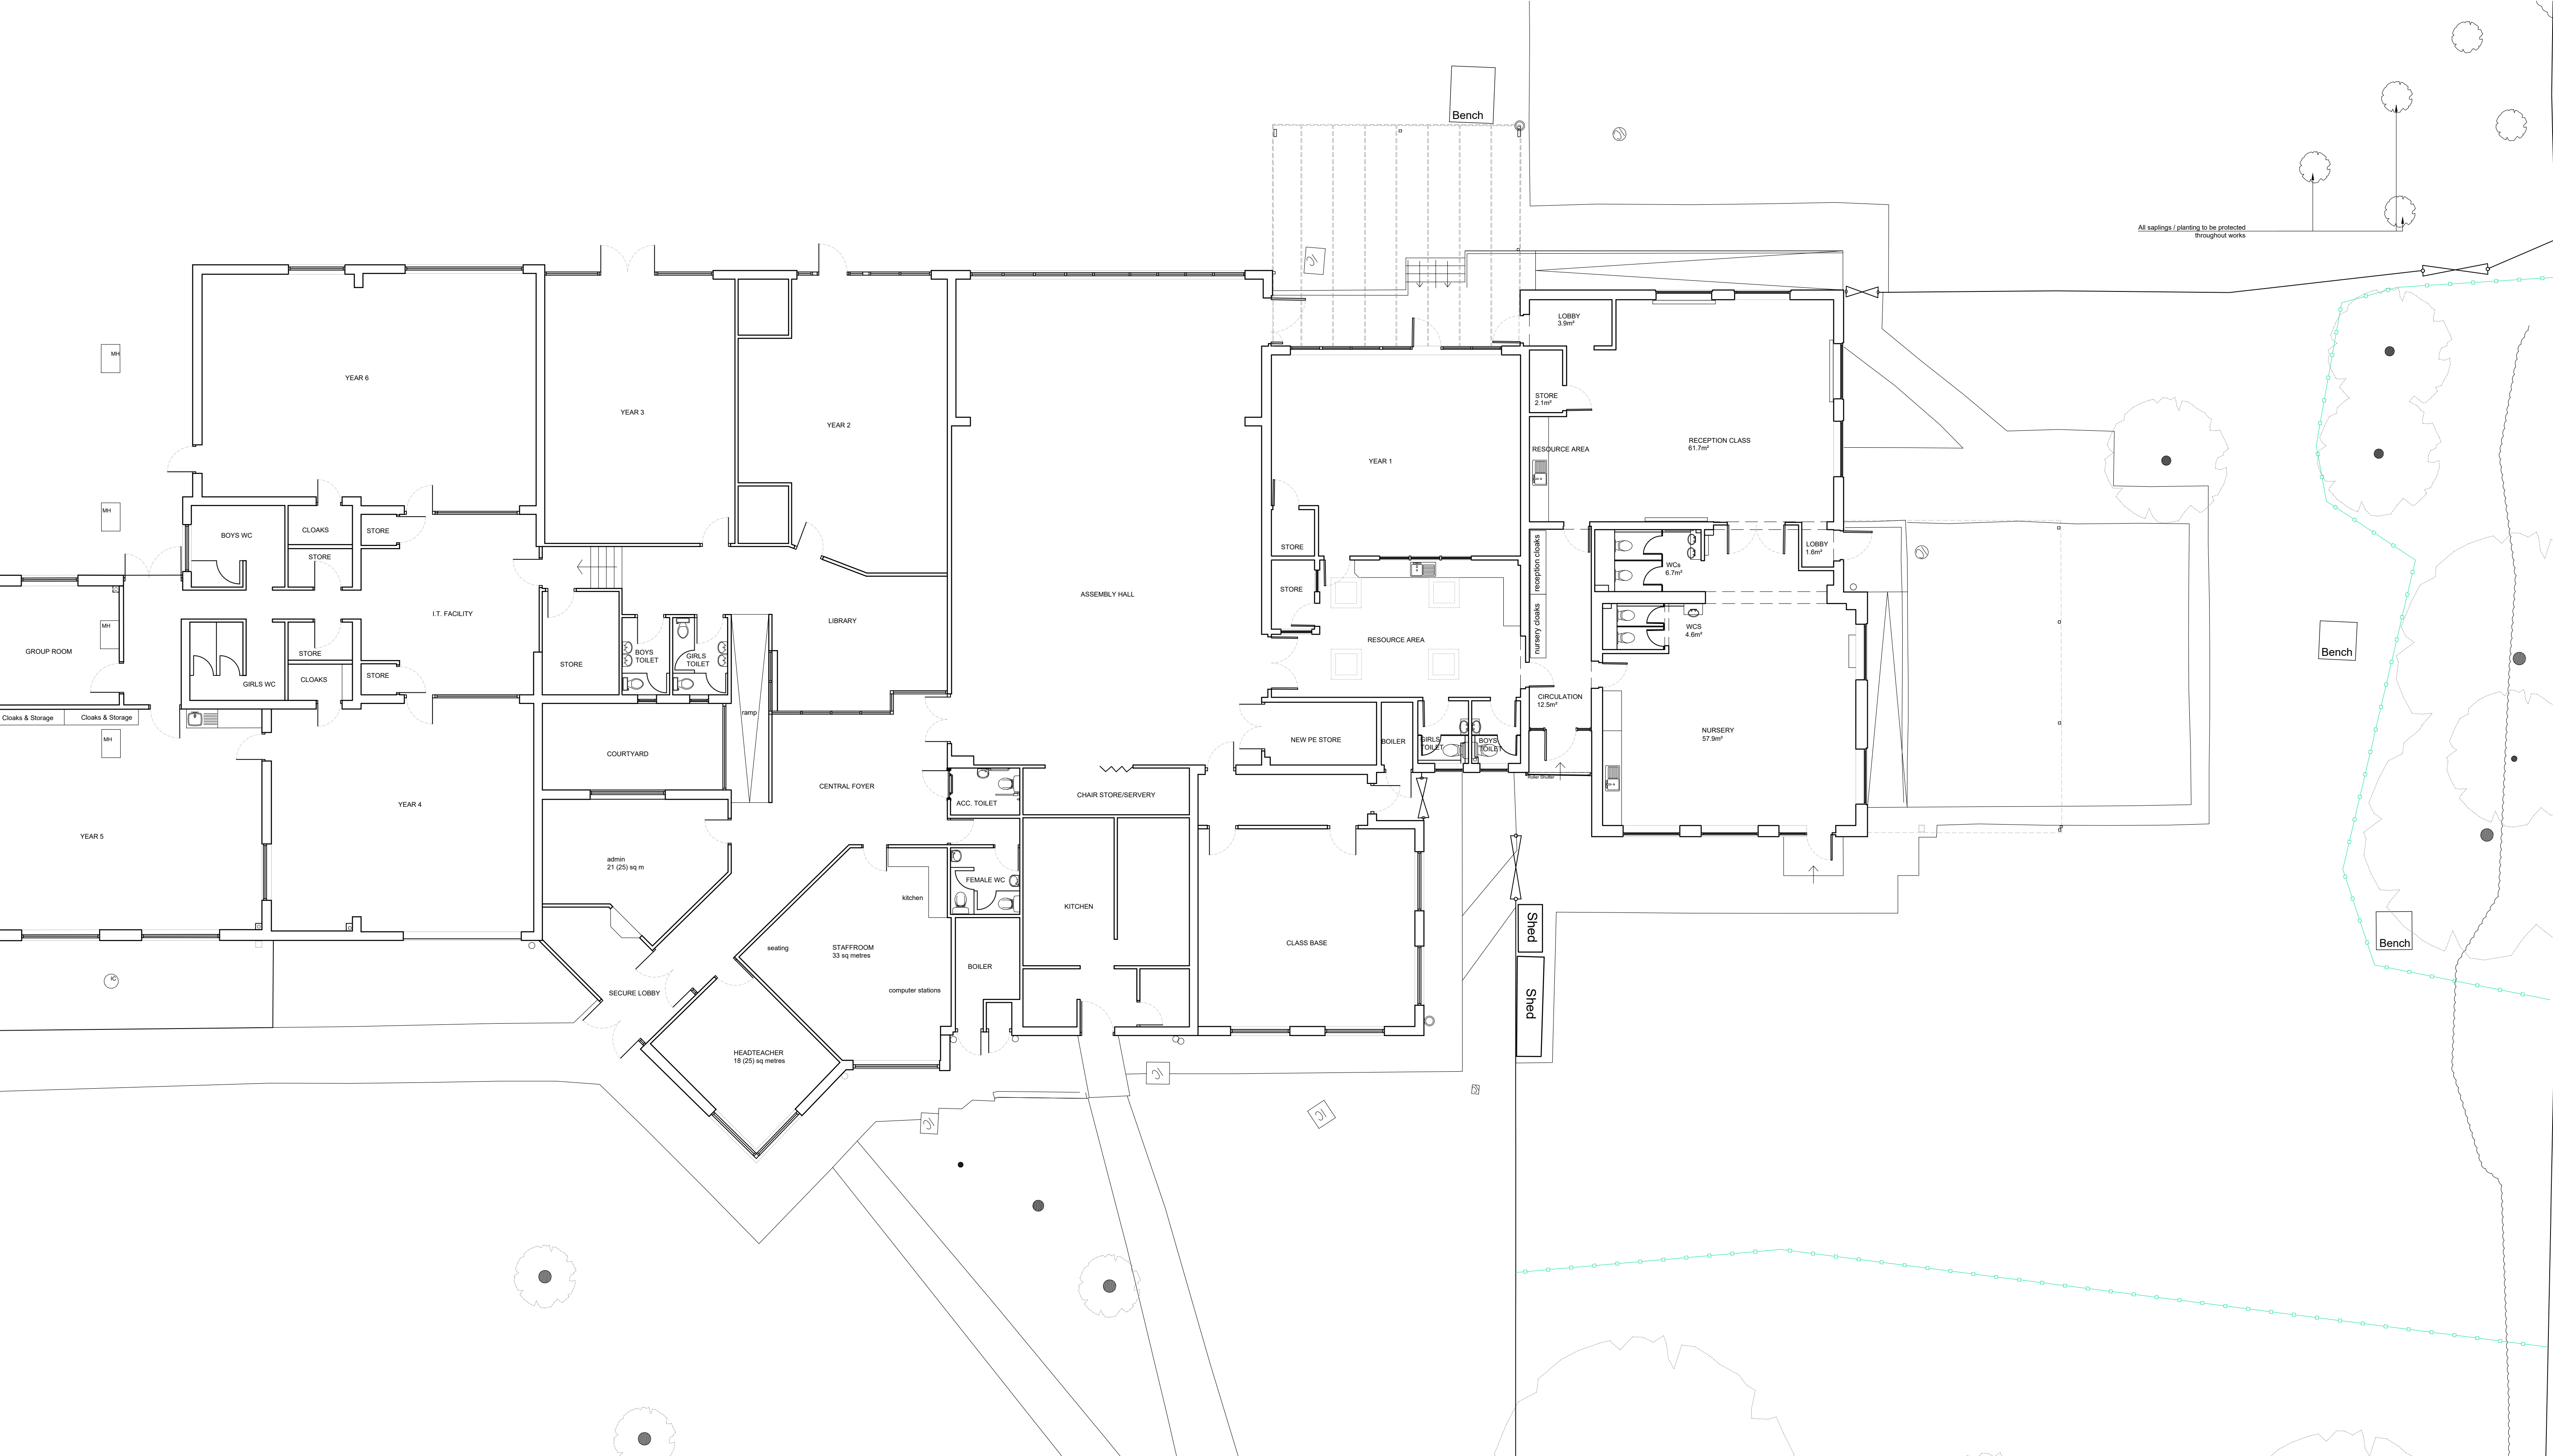

P05	Protection for sapling amended as per british standard, tree protection amended.	EV	MG	13.01.26
P04	Drawing state amended to planning.	EV	MG	25.11.25
P03	Indicative tree protection fencing added to drawing.	EV	MG	18.11.25
P02	Existing plan updated following measured survey of nursery and reception classroom.	EV	MG	29.09.25
Rev	Amendments	Dwn.	Ck.	Date

PLANNING

RIBA WS3

CUNLIFFES PROPERTY & CONSTRUCTION CONSULTANTS Claire Court Oriol Road Booths Liverpool L20 7AD Tel No: (0151) 944 2030 Fax No: (0151) 944 1625 E-mail: cs@cunliffes.com RIBA Chartered Practice  RICS Client Tuneside Limited Croxteth Drive L17 1AA Drawing Title Existing Floor Plan				
	Project Title Holy Family CPS Cronton Nursery Extension Hall Lane, Widnes, WA8 5DW	Drawn EV	Date 16.07.25	Checked EV
	DWG No. 7757-HFC-CUN-ZZ-00-DR-A-2000	SCALE 1:100 @ A1		
		STATUS	A3	REVISION P05