


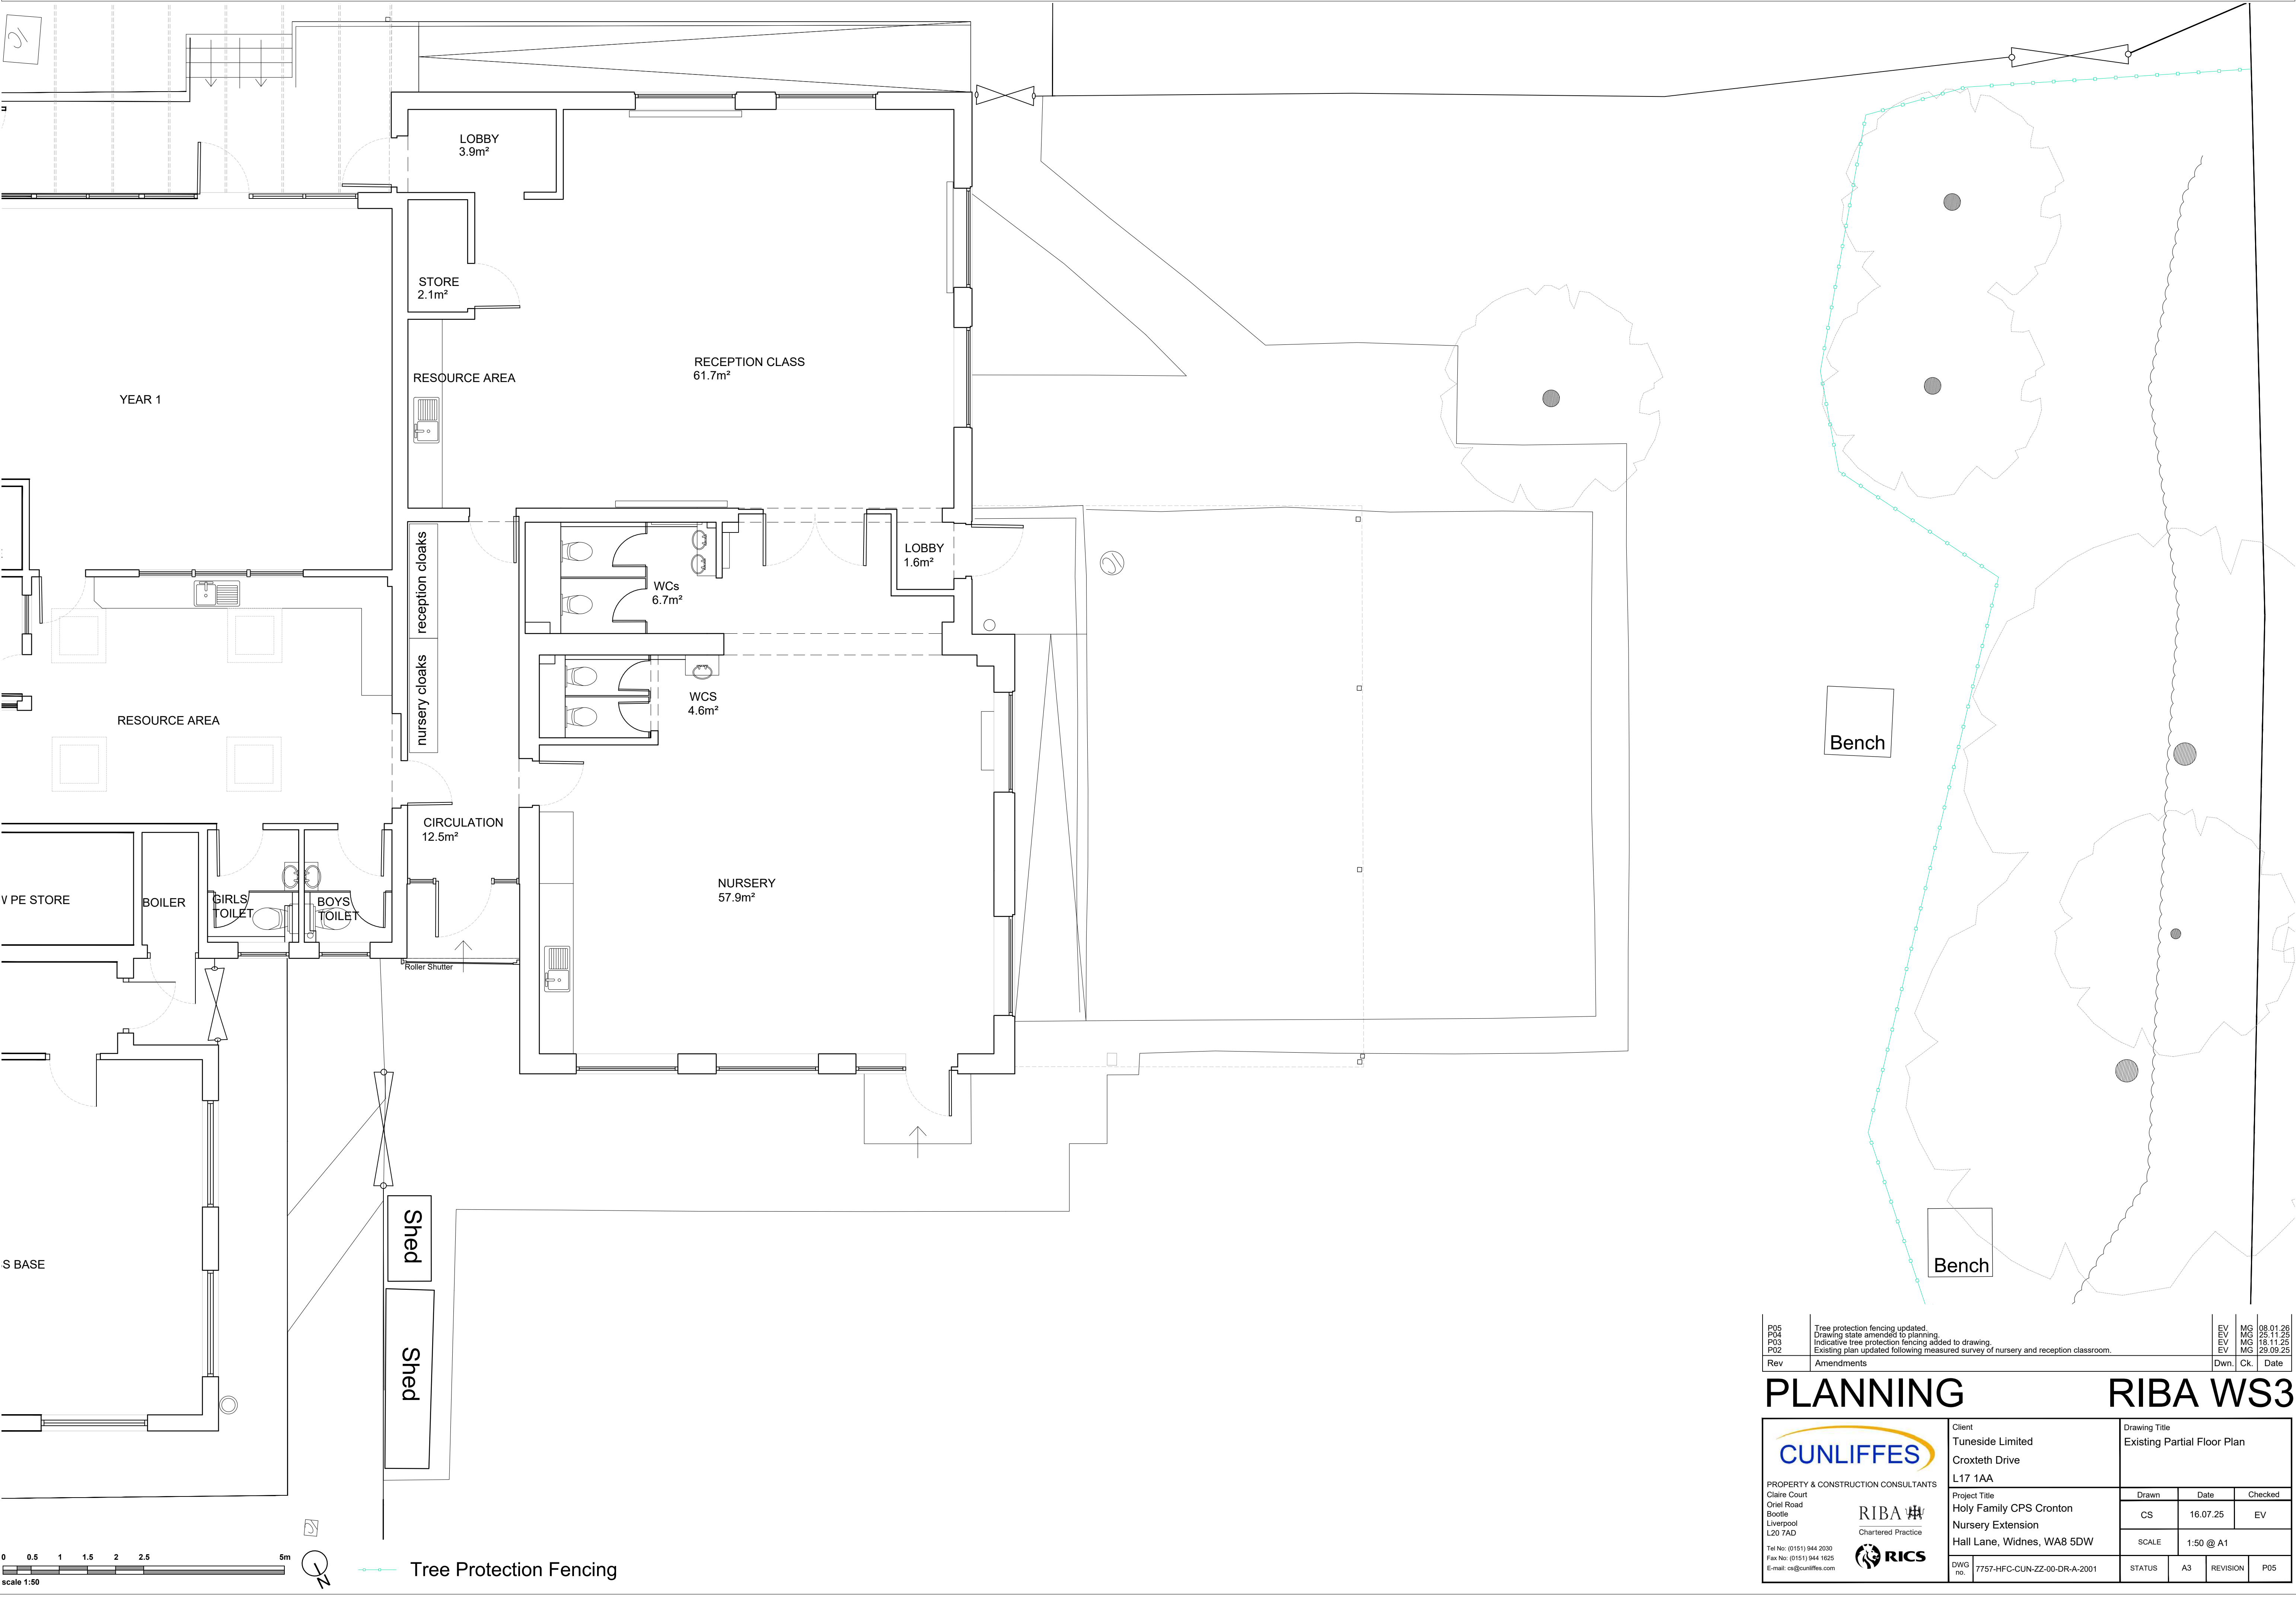

P05	Tree protection fencing updated.	EV	MG	08.01.26
P04	Drawing state amended to planning.	EV	MG	25.11.25
P03	Indicative tree protection fencing added to drawing.	EV	MG	18.11.25
P02	Existing plan updated following measured survey of nursery and reception classroom.	EV	MG	29.09.25
Rev	Amendments	Dwn.	Ck.	Date

PLANNING RIBA WS3

CUNLIFFES PROPERTY & CONSTRUCTION CONSULTANTS Claire Court Oriol Road Bootle Liverpool L20 7AD Tel No: (0151) 944 2030 Fax No: (0151) 944 1625 E-mail: cs@cunliffes.com RIBA Chartered Practice RICS	Client Tuneside Limited Croxteth Drive L17 1AA		Drawing Title Existing Partial Floor Plan	
	Project Title Holy Family CPS Cronton Nursery Extension Hall Lane, Widnes, WA8 5DW		Drawn	CS
	DWG No. 7757-HFC-CUN-ZZ-00-DR-A-2001		Date	16.07.25
	STATUS		Checked	EV
SCALE		1:50 @ A1		
		A3	REVISION	P05