


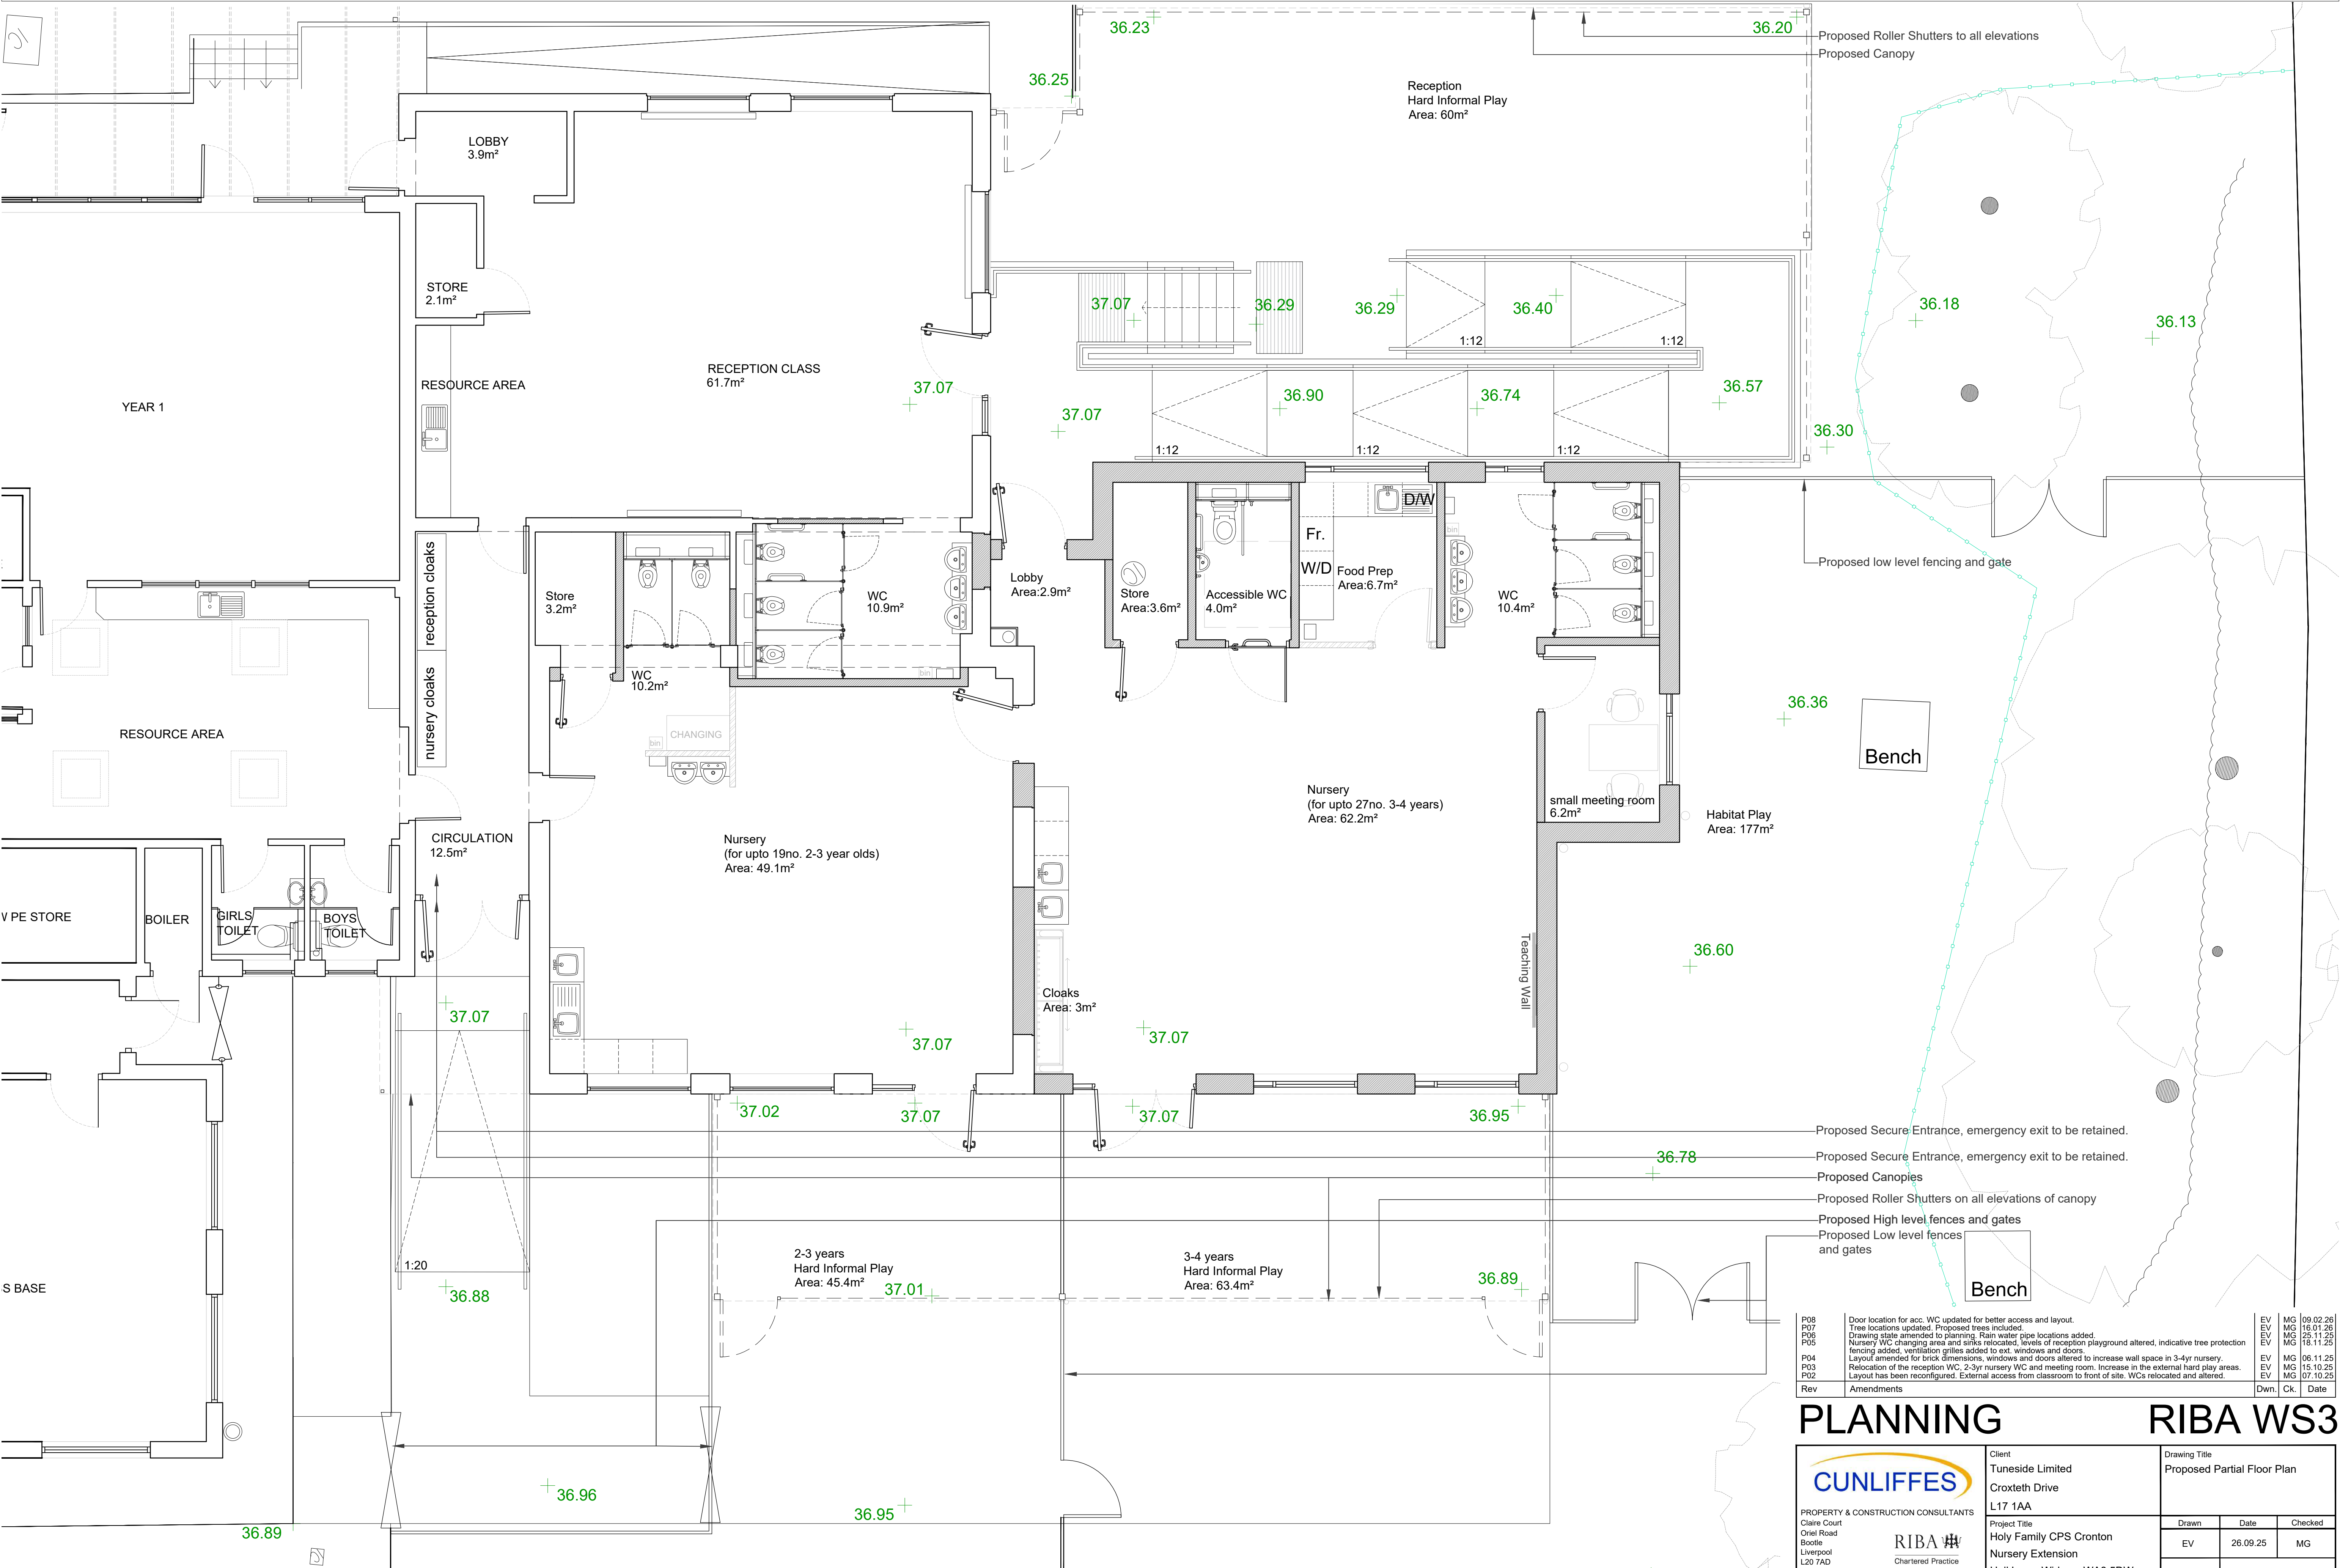

0 0.5 1 1.5 2 2.5 5m
scale 1:50

GEA of Extension: 117m²

36.89+ Site Levels

Tree Protection Fencing

P08	Door location for acc. WC updated for better access and layout.	EV	MG	09.02.26
P07	Tree locations updated. Proposed trees included.	EV	MG	16.01.26
P06	Drawing state amended to planning. Rain water pipe locations added.	EV	MG	25.11.25
P05	Nursery WC changing area and sinks relocated. Levels of reception playground altered, indicative tree protection fencing added, ventilation grilles added to ext. windows and doors.	EV	MG	18.11.25
P04	Layout amended for brick dimensions, windows and doors altered to increase wall space in 3-4yr nursery.	EV	MG	06.11.25
P03	Relocation of the reception WC, 2-3yr nursery WC and meeting room. Increase in the external hard play areas.	EV	MG	15.10.25
P02	Layout has been reconfigured. External access from classroom to front of site. WCs relocated and altered.	EV	MG	07.10.25
Rev	Amendments	Dwn.	Ck.	Date

PLANNING

RIBA WS3

PROPERTY & CONSTRUCTION CONSULTANTS

Claire Court
Oriol Road
Bootle
Liverpool
L20 7AD

Tel No: (0151) 944 2020
Fax No: (0151) 944 1626
E-mail: cs@cunliffes.com

Chartered Practice

Client	Tuneside Limited Croxteth Drive L17 1AA	Drawing Title	Proposed Partial Floor Plan
Project Title	Holy Family CPS Cronton Nursery Extension Hall Lane, Widnes, WA8 5DW	Drawn	Date
		EV	26.09.25
		MG	
SCALE	1:50 @ A1	Checked	
DWG NO.	7757-HFC-CUN-ZZ-00-DR-A-2011	STATUS	A3
		REVISION	P08