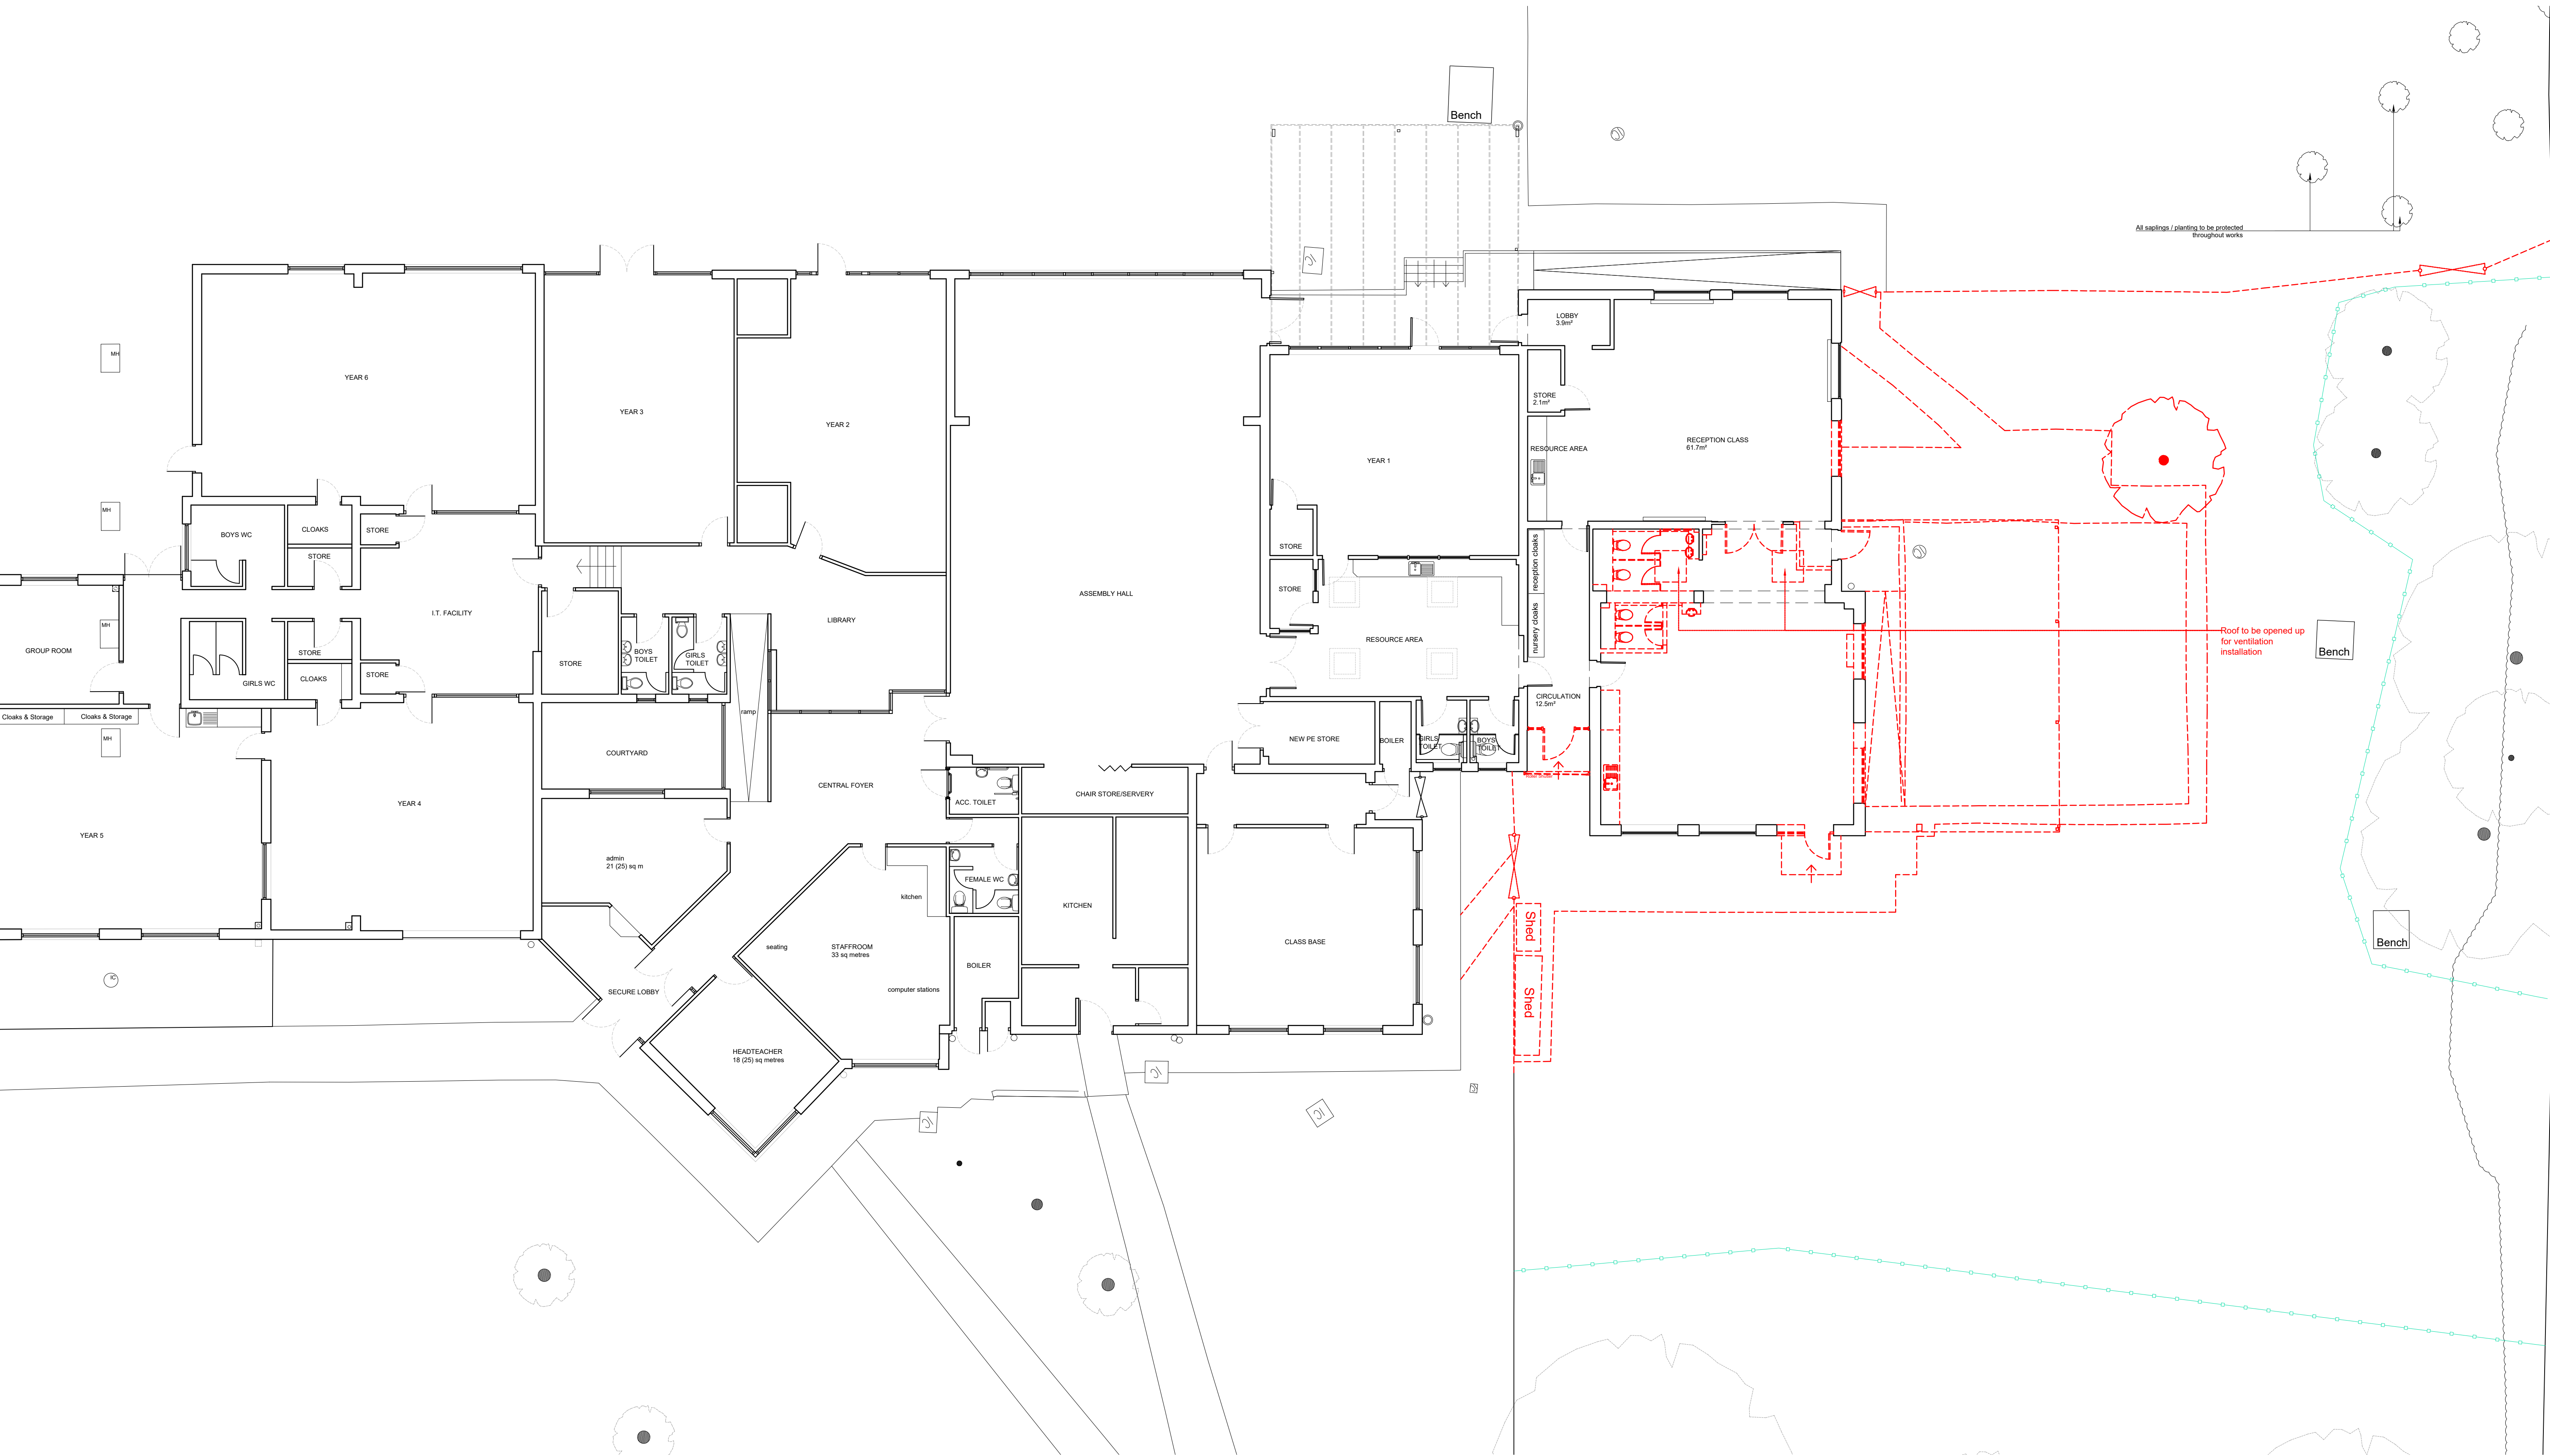


--- Demolition Works

--- Tree Protection Fencing

P05	Tree protect amended for trees and saplings. Opening up of roof for ventilation indicated.	EV	MG	13.01.26
P04	Drawing state amended to planning.	EV	MG	25.11.25
P03	Indicative tree protection fencing added to drawing.	EV	MG	18.11.25
P02	Existing reception WC to be demolished and external gate to main playground to be removed.	EV	MG	15.10.25
Rev	Amendments	Dwn.	Ck.	Date

PLANNING RIBA WS3

 PROPERTY & CONSTRUCTION CONSULTANTS Clair Court Oriel Road Booths Liverpool L20 7AD Tel No: (0151) 944 2030 Fax No: (0151) 944 1625 E-mail: cs@cunliffes.com	 Chartered Practice 	Client Tuneside Limited Croxteth Drive L17 1AA		Drawing Title Demolition Floor Plan	
		Project Title Holy Family CPS Cronton Nursery Extension Hall Lane, Widnes, WA8 5DW		Drawn	Checked
		SCALE 1:100 @ A1		EV	MG
		DWG NO. 7757-HFC-CUN-ZZ-00-DR-A-3011	STATUS A3	REVISION	P05