


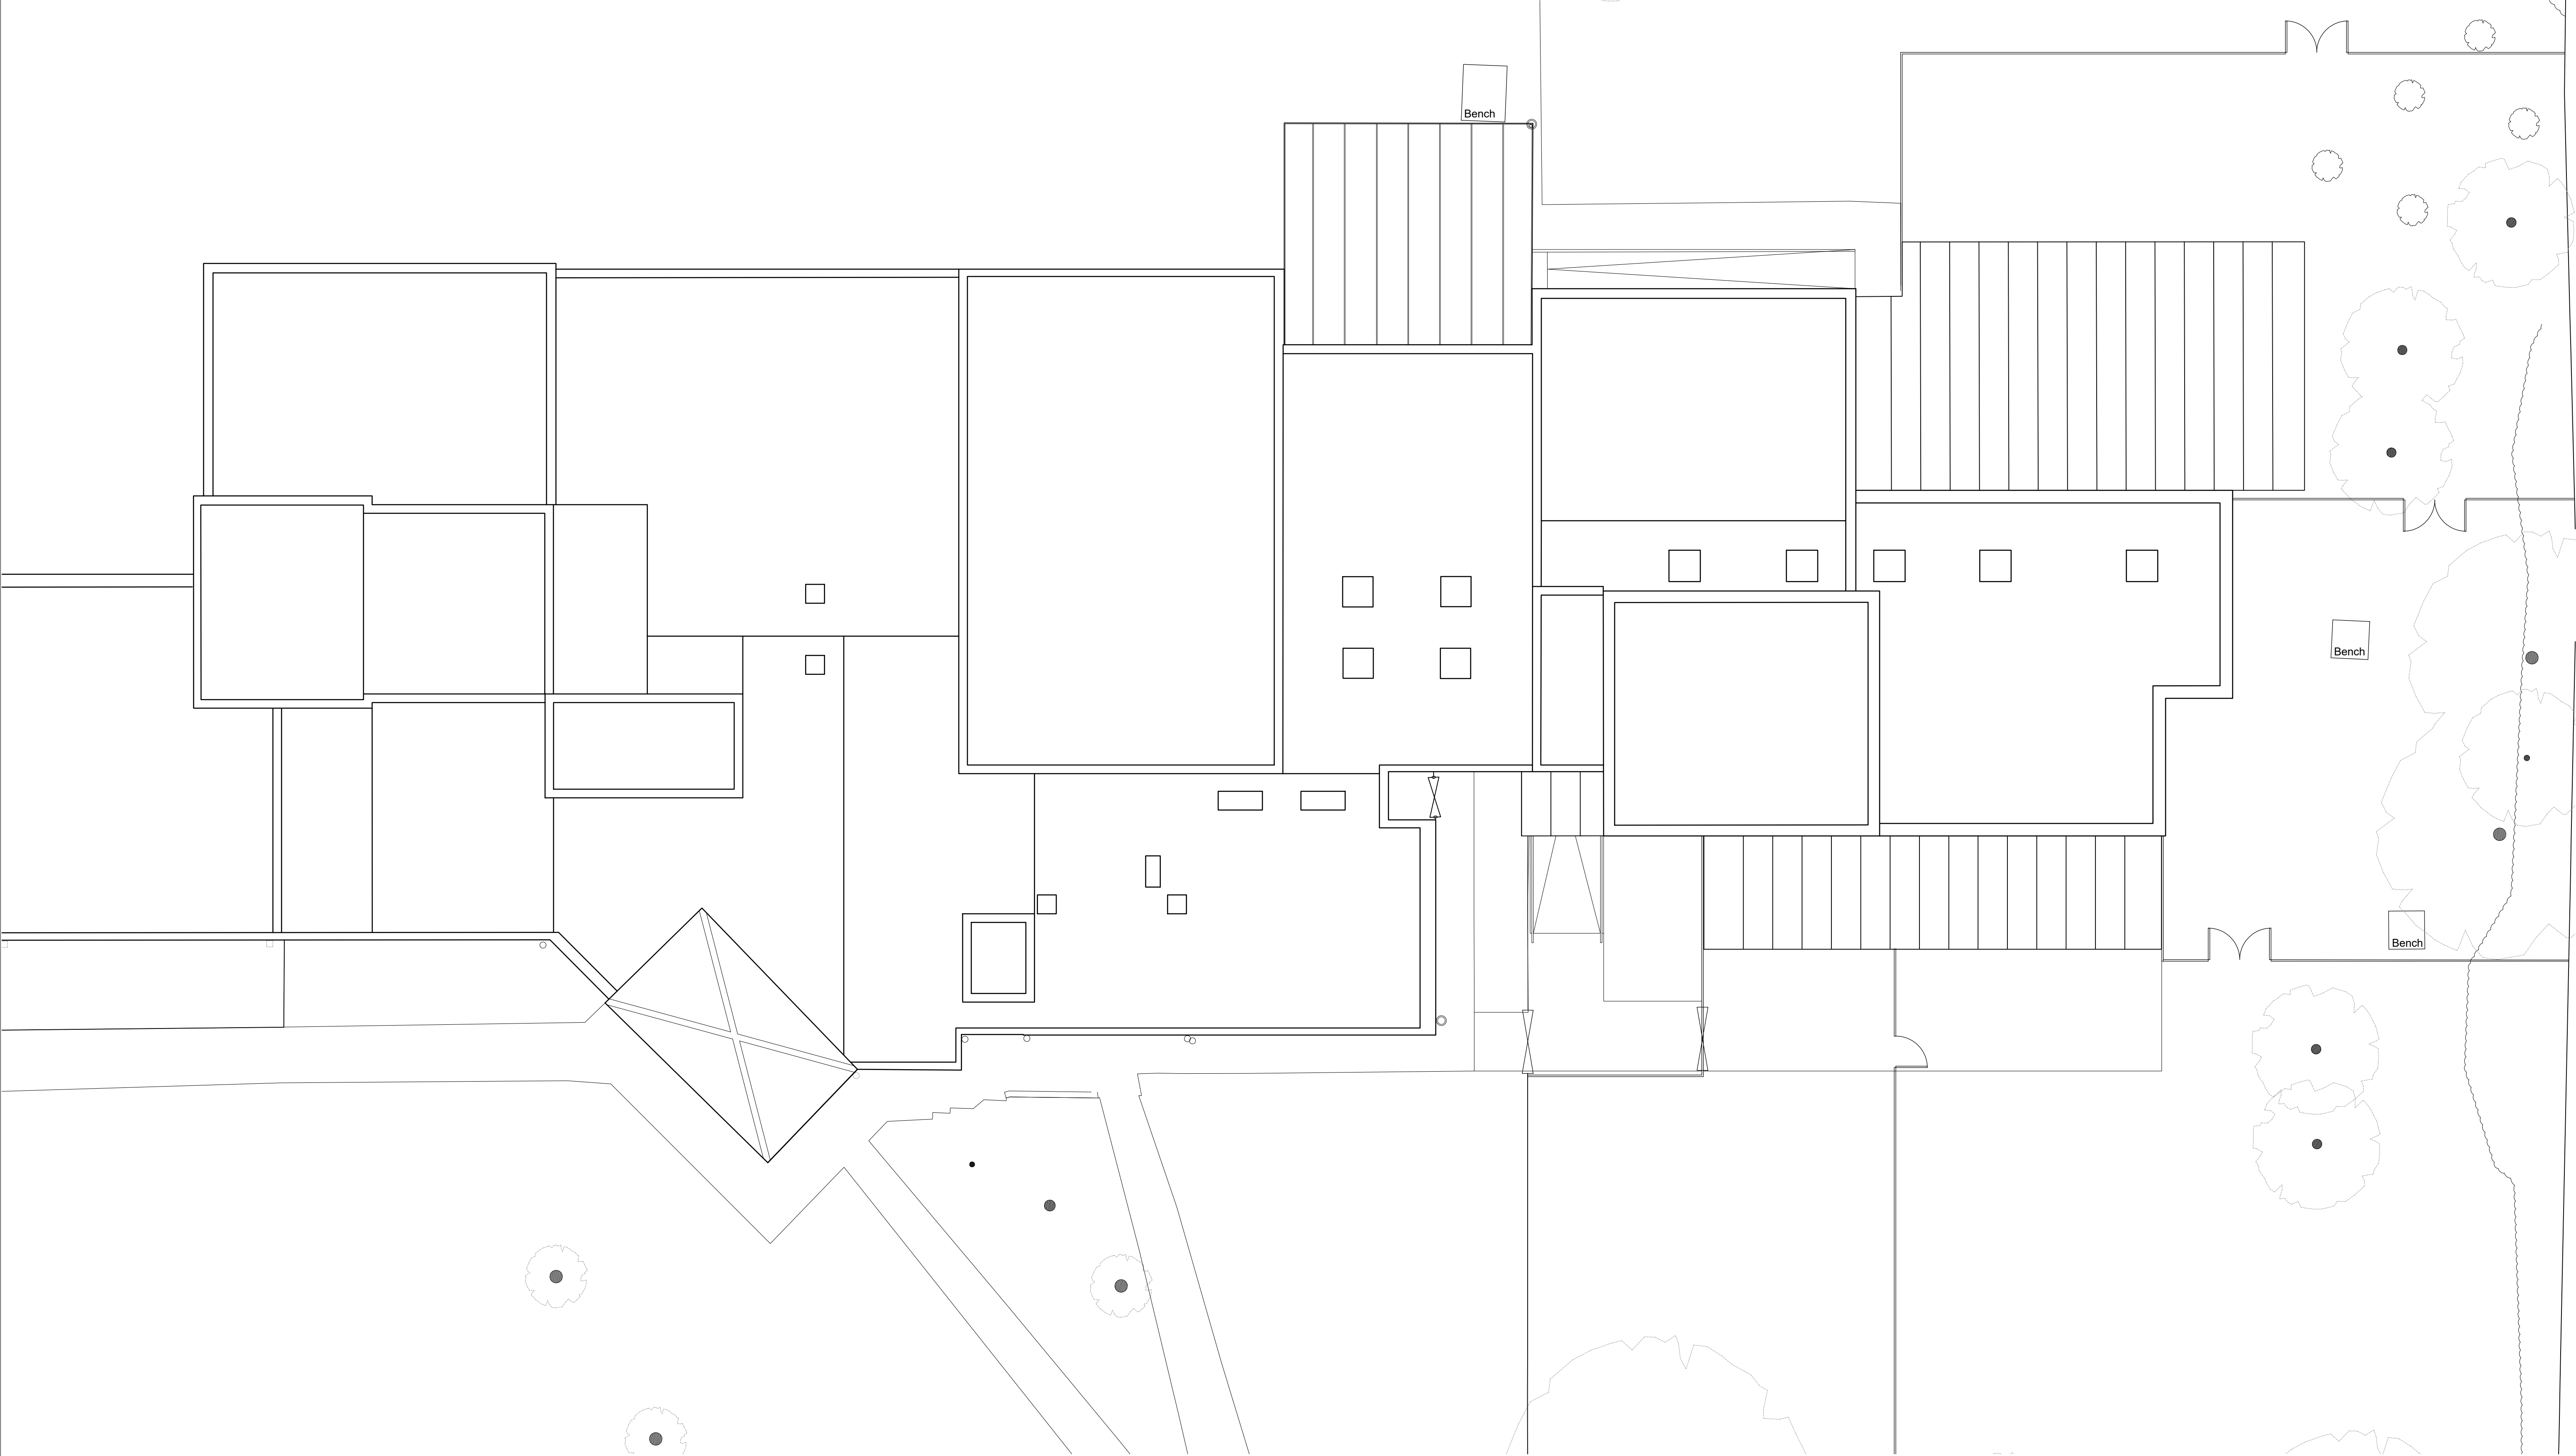

P03	2no. additional trees included to meet 10% net gain.	EV	MG	09.02.26
P02	Tree and planting locations updated. Proposed tree locations included.	EV	MG	16.01.26
Rev	Amendments	Dwn.	Ck.	Date

PLANNING

RIBA WS3

CUNLIFFES PROPERTY & CONSTRUCTION CONSULTANTS Clair Court Oriol Road Boothle Liverpool L20 7AD Tel No: (0151) 944 2030 Fax No: (0151) 944 1625 E-mail: cs@cunliffes.com RIBA Chartered Practice RICS	Client Tuneside Limited Croxteth Drive L17 1AA		Drawing Title Proposed Roof Plan	
	Project Title Holy Family CPS Cronton Nursery Extension Hall Lane, Widnes, WA8 5DW		Drawn	Checked
			EV	MG
			SCALE	1:100 @ A1
DWG no.	7757-HFC-CUN-ZZ-01-DR-A-2050	STATUS	A3	REVISION
				P03