


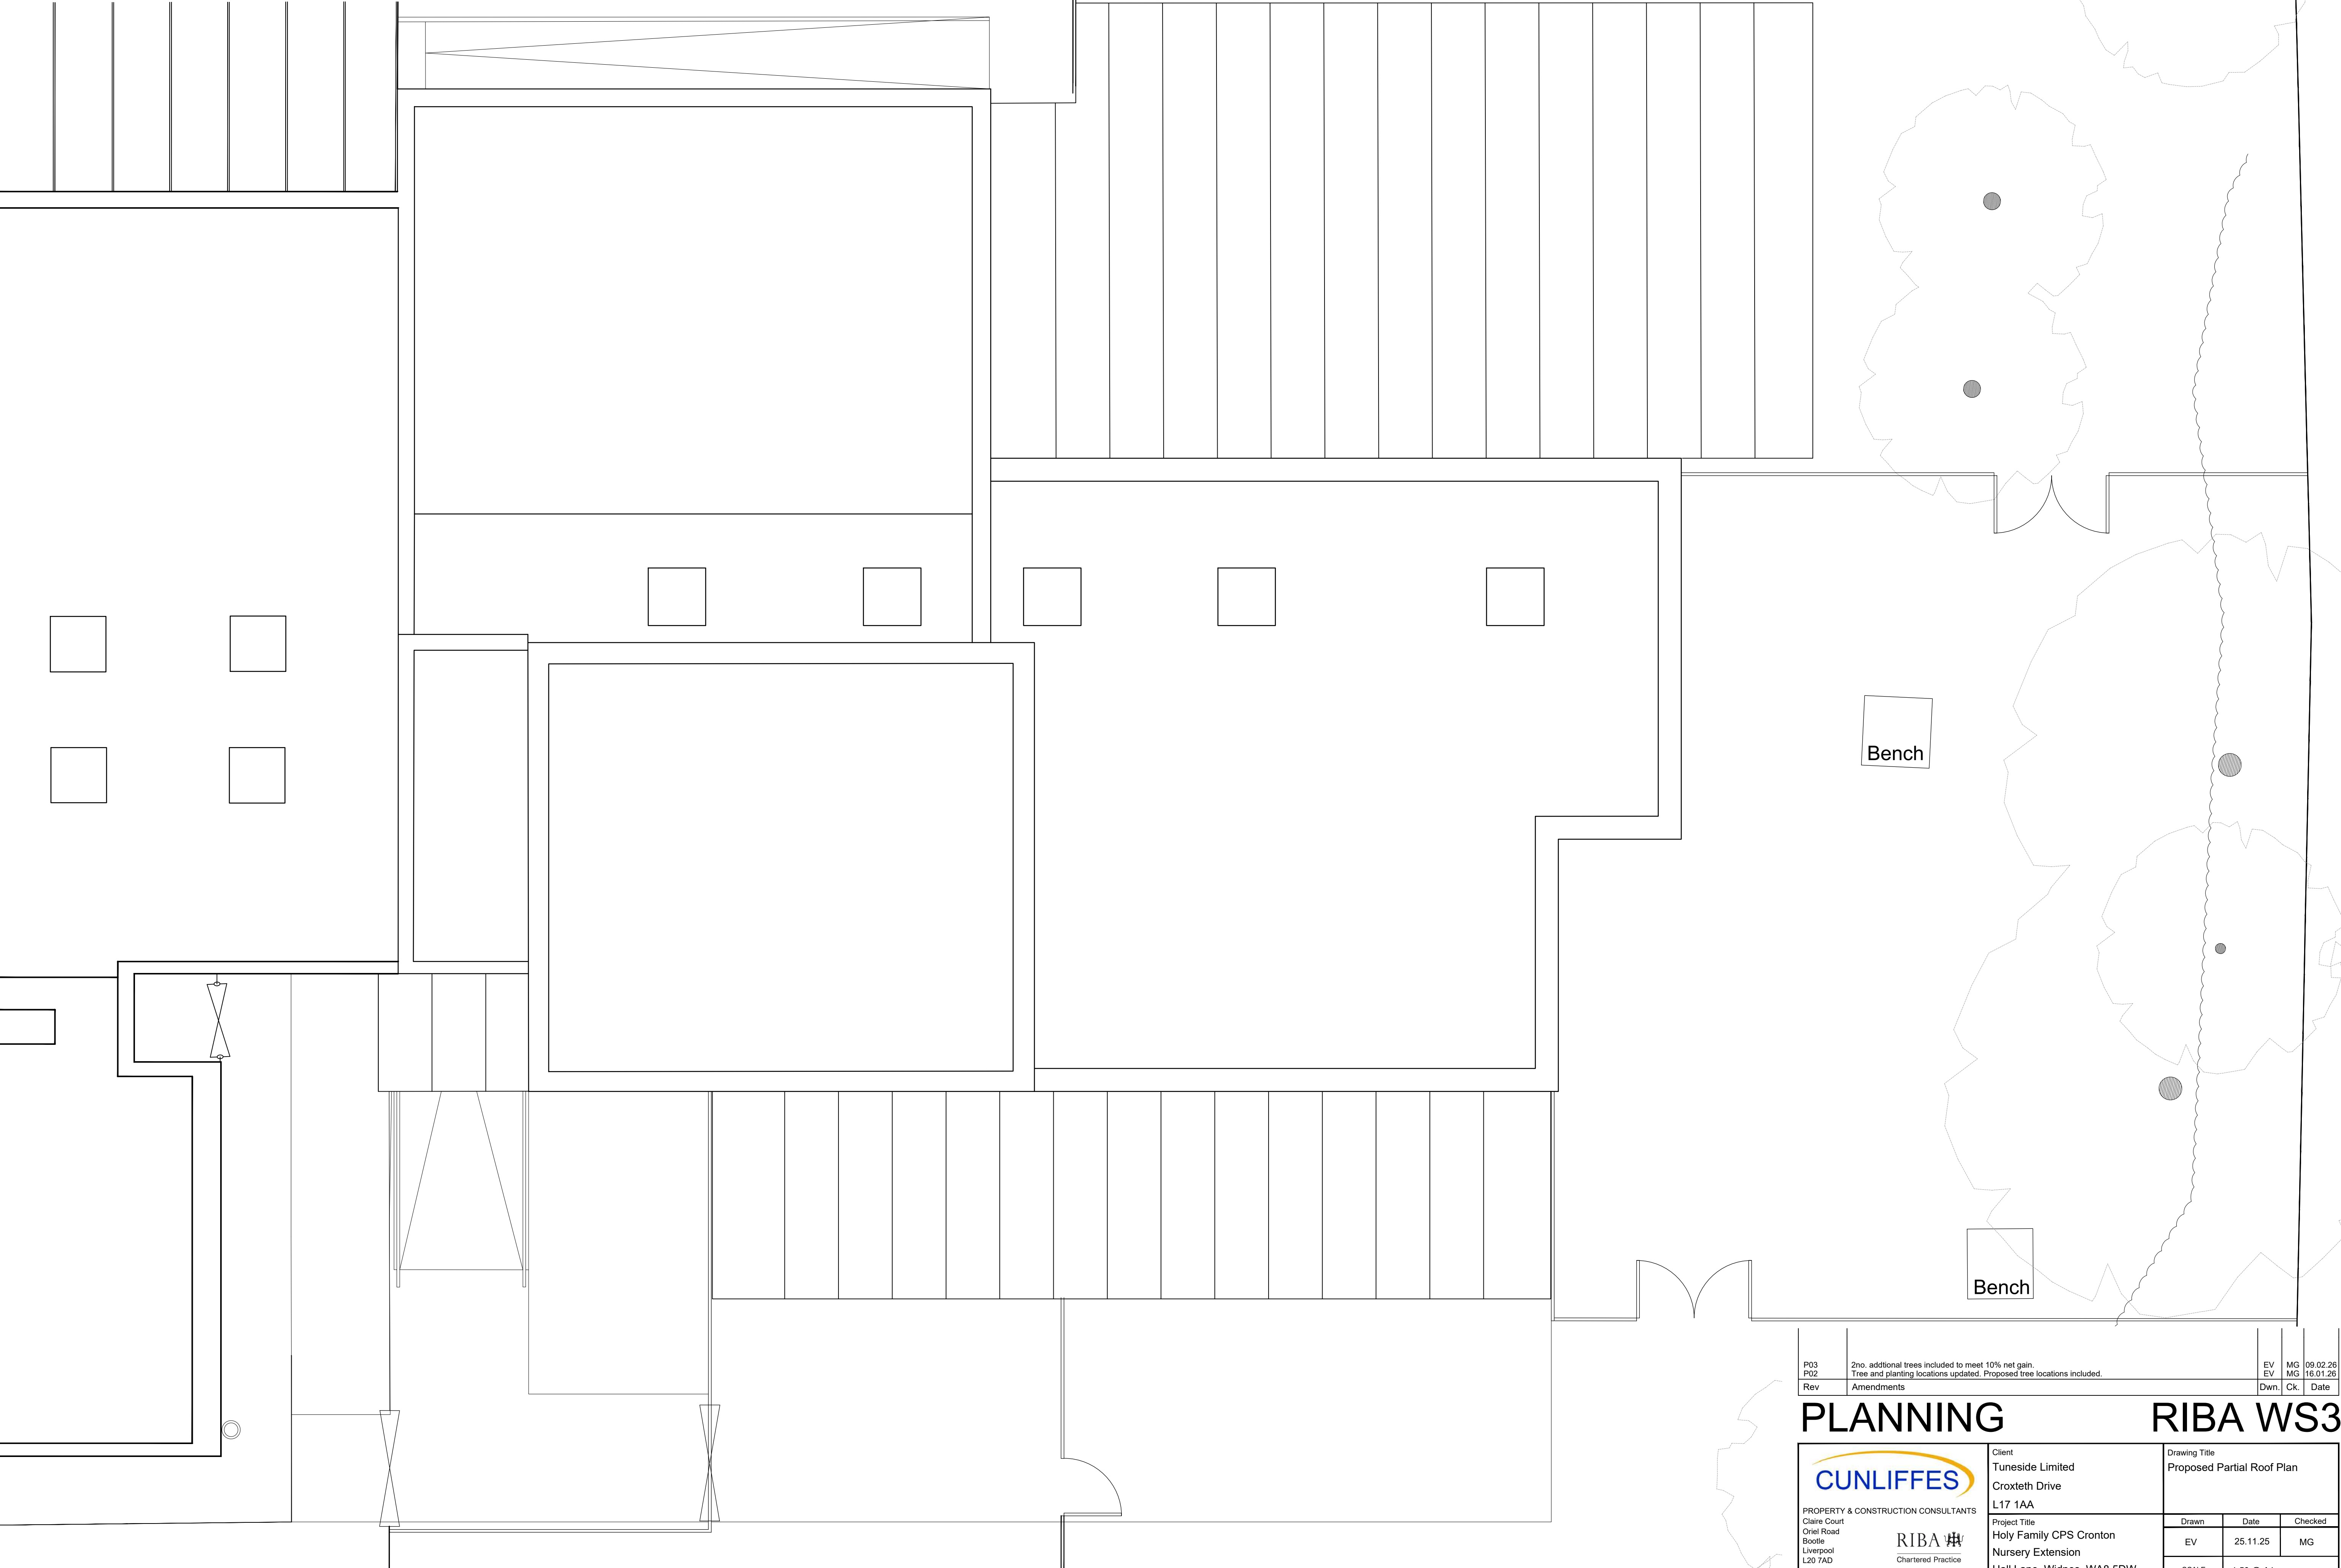

|     |                                                                        |      |     |          |
|-----|------------------------------------------------------------------------|------|-----|----------|
| P03 | 2no. additional trees included to meet 10% net gain.                   | EV   | MG  | 09.02.26 |
| P02 | Tree and planting locations updated. Proposed tree locations included. | EV   | MG  | 16.01.26 |
| Rev | Amendments                                                             | Dwn. | Ck. | Date     |

PLANNING

RIBA WS3

|   |                                                                                             |  |                                             |                 |
|---|---------------------------------------------------------------------------------------------|--|---------------------------------------------|-----------------|
| <div><div>CUNLIFFES</div><div>PROPERTY &amp; CONSTRUCTION CONSULTANTS</div><div>Clair Court<br/>Oriol Road<br/>Bootle<br/>Liverpool<br/>L20 7AD</div><div>Tel No: (0151) 944 2030<br/>Fax No: (0151) 944 1625<br/>E-mail: cs@cunliffes.com</div></div> <div><div>RIBA</div><div>Chartered Practice</div><div>RICS</div></div> | Client<br>Tuneside Limited<br>Croxteth Drive<br>L17 1AA                                     |  | Drawing Title<br>Proposed Partial Roof Plan |                 |
|   | Project Title<br>Holy Family CPS Cronton<br>Nursery Extension<br>Hall Lane, Widnes, WA8 5DW |  | Drawn                                       | Checked         |
|   | DWG no. 7757-HFC-CUN-ZZ-01-DR-A-2051                                                        |  | EV                                          | MG              |
|   | STATUS A3 REVISION P03                                                                      |  | Date 25.11.25                               | SCALE 1:50 @ A1 |